



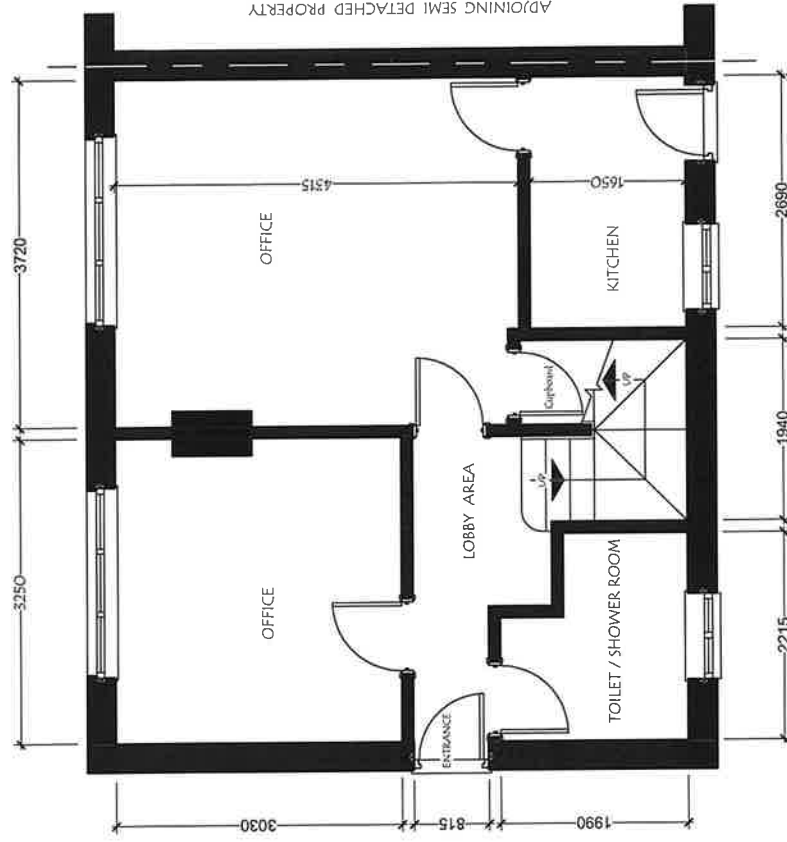

EXISTING GROUND FLOOR

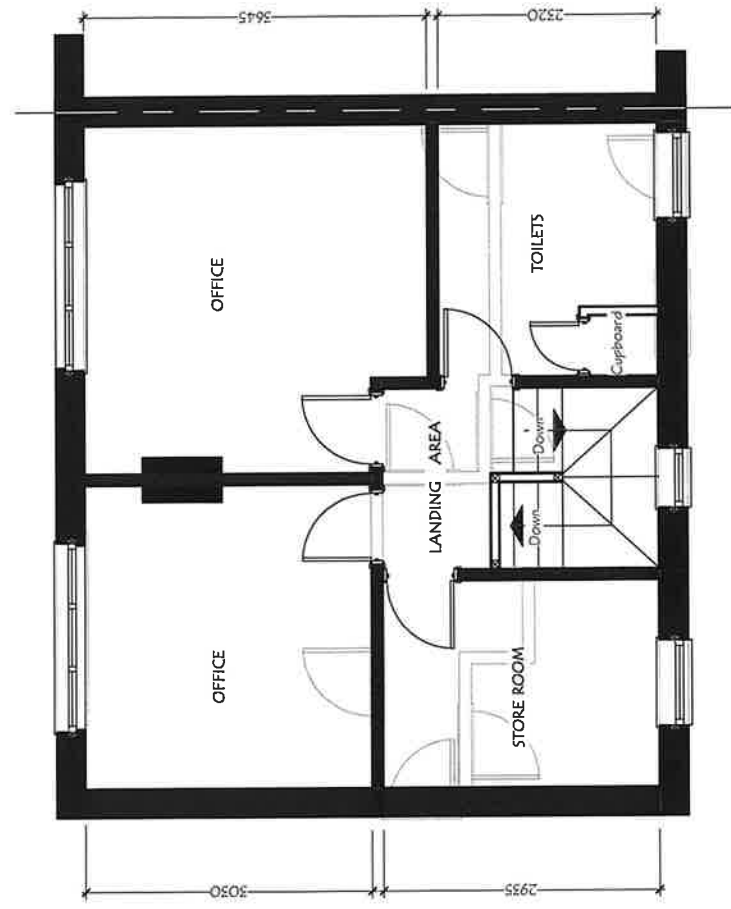

EXISTING FIRST FLOOR

David J Griffiths ARCHITECTURAL DRAWINGS
 01792 256749
 27411 2003511
 davidjgriffiths@bt.com

PROJECT			
PROPOSED PROPERTY CHANGE OF USE at 21 HEOL - Y-GLO, TONNA, NEATH. SA11 3NJ			
Sheet	Date Issued	Drawing No	REV
	Scale 1:50	Drawn DG	A2402 / 01
EXISTING FLOOR PLANS			

DATE

DETAILS

REVISION