



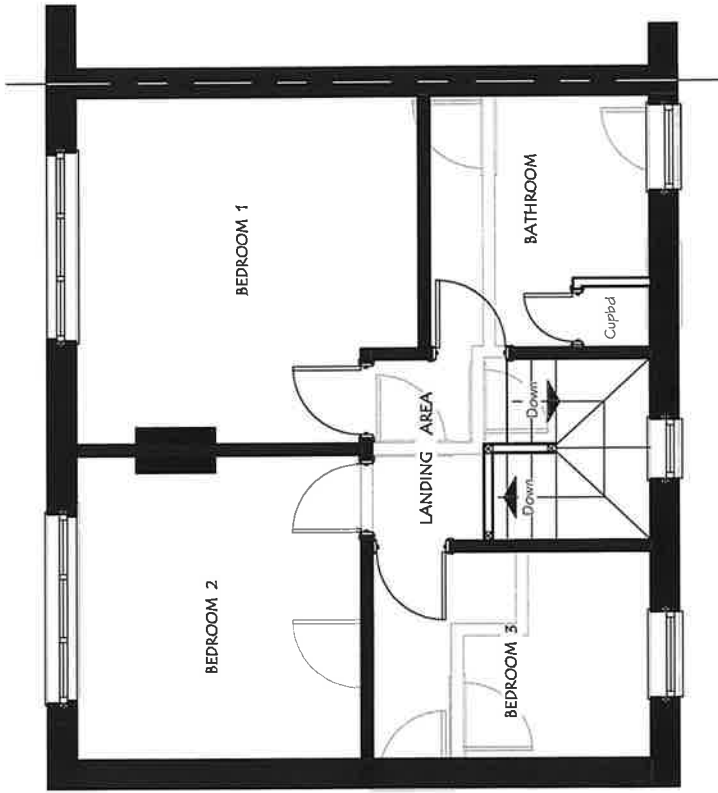

PROPOSED FIRST FLOOR

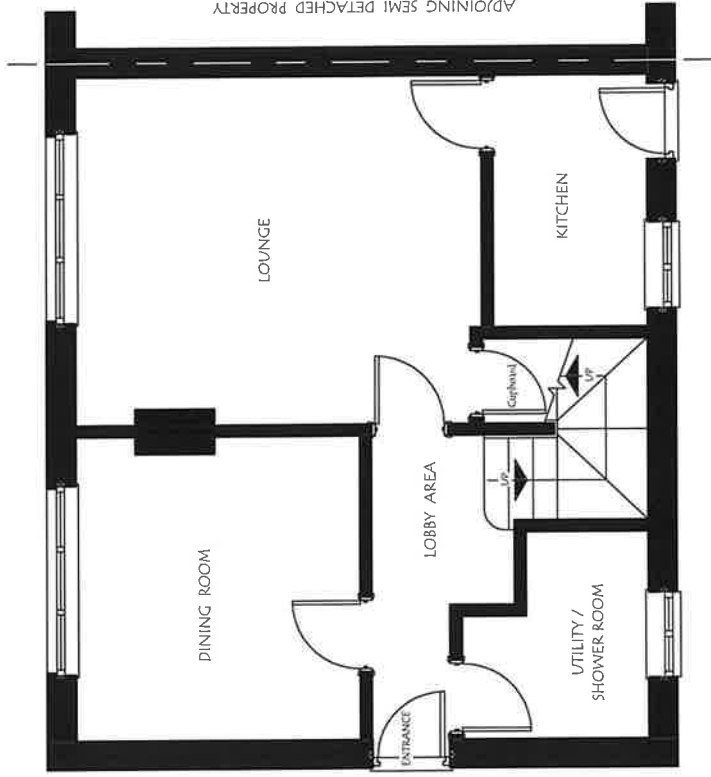

PROPOSED GROUND FLOOR

David J Griffiths ARCHITECTURAL DRAWINGS

01792 286749
07411 200351
davidgriffiths.co.uk

PROJECT			
PROPOSED PROPERTY CHANGE of USE at 21 HEOL - Y- GLO, TONNA, NEATH. SA11 3NJ			
SHEET	Price on 24	Drawing No	REV
	Scale 1:50	Drawn DG	A2402 / 02
PROPOSED FLOOR PLANS			

REVISION

DATE

DETAILS