




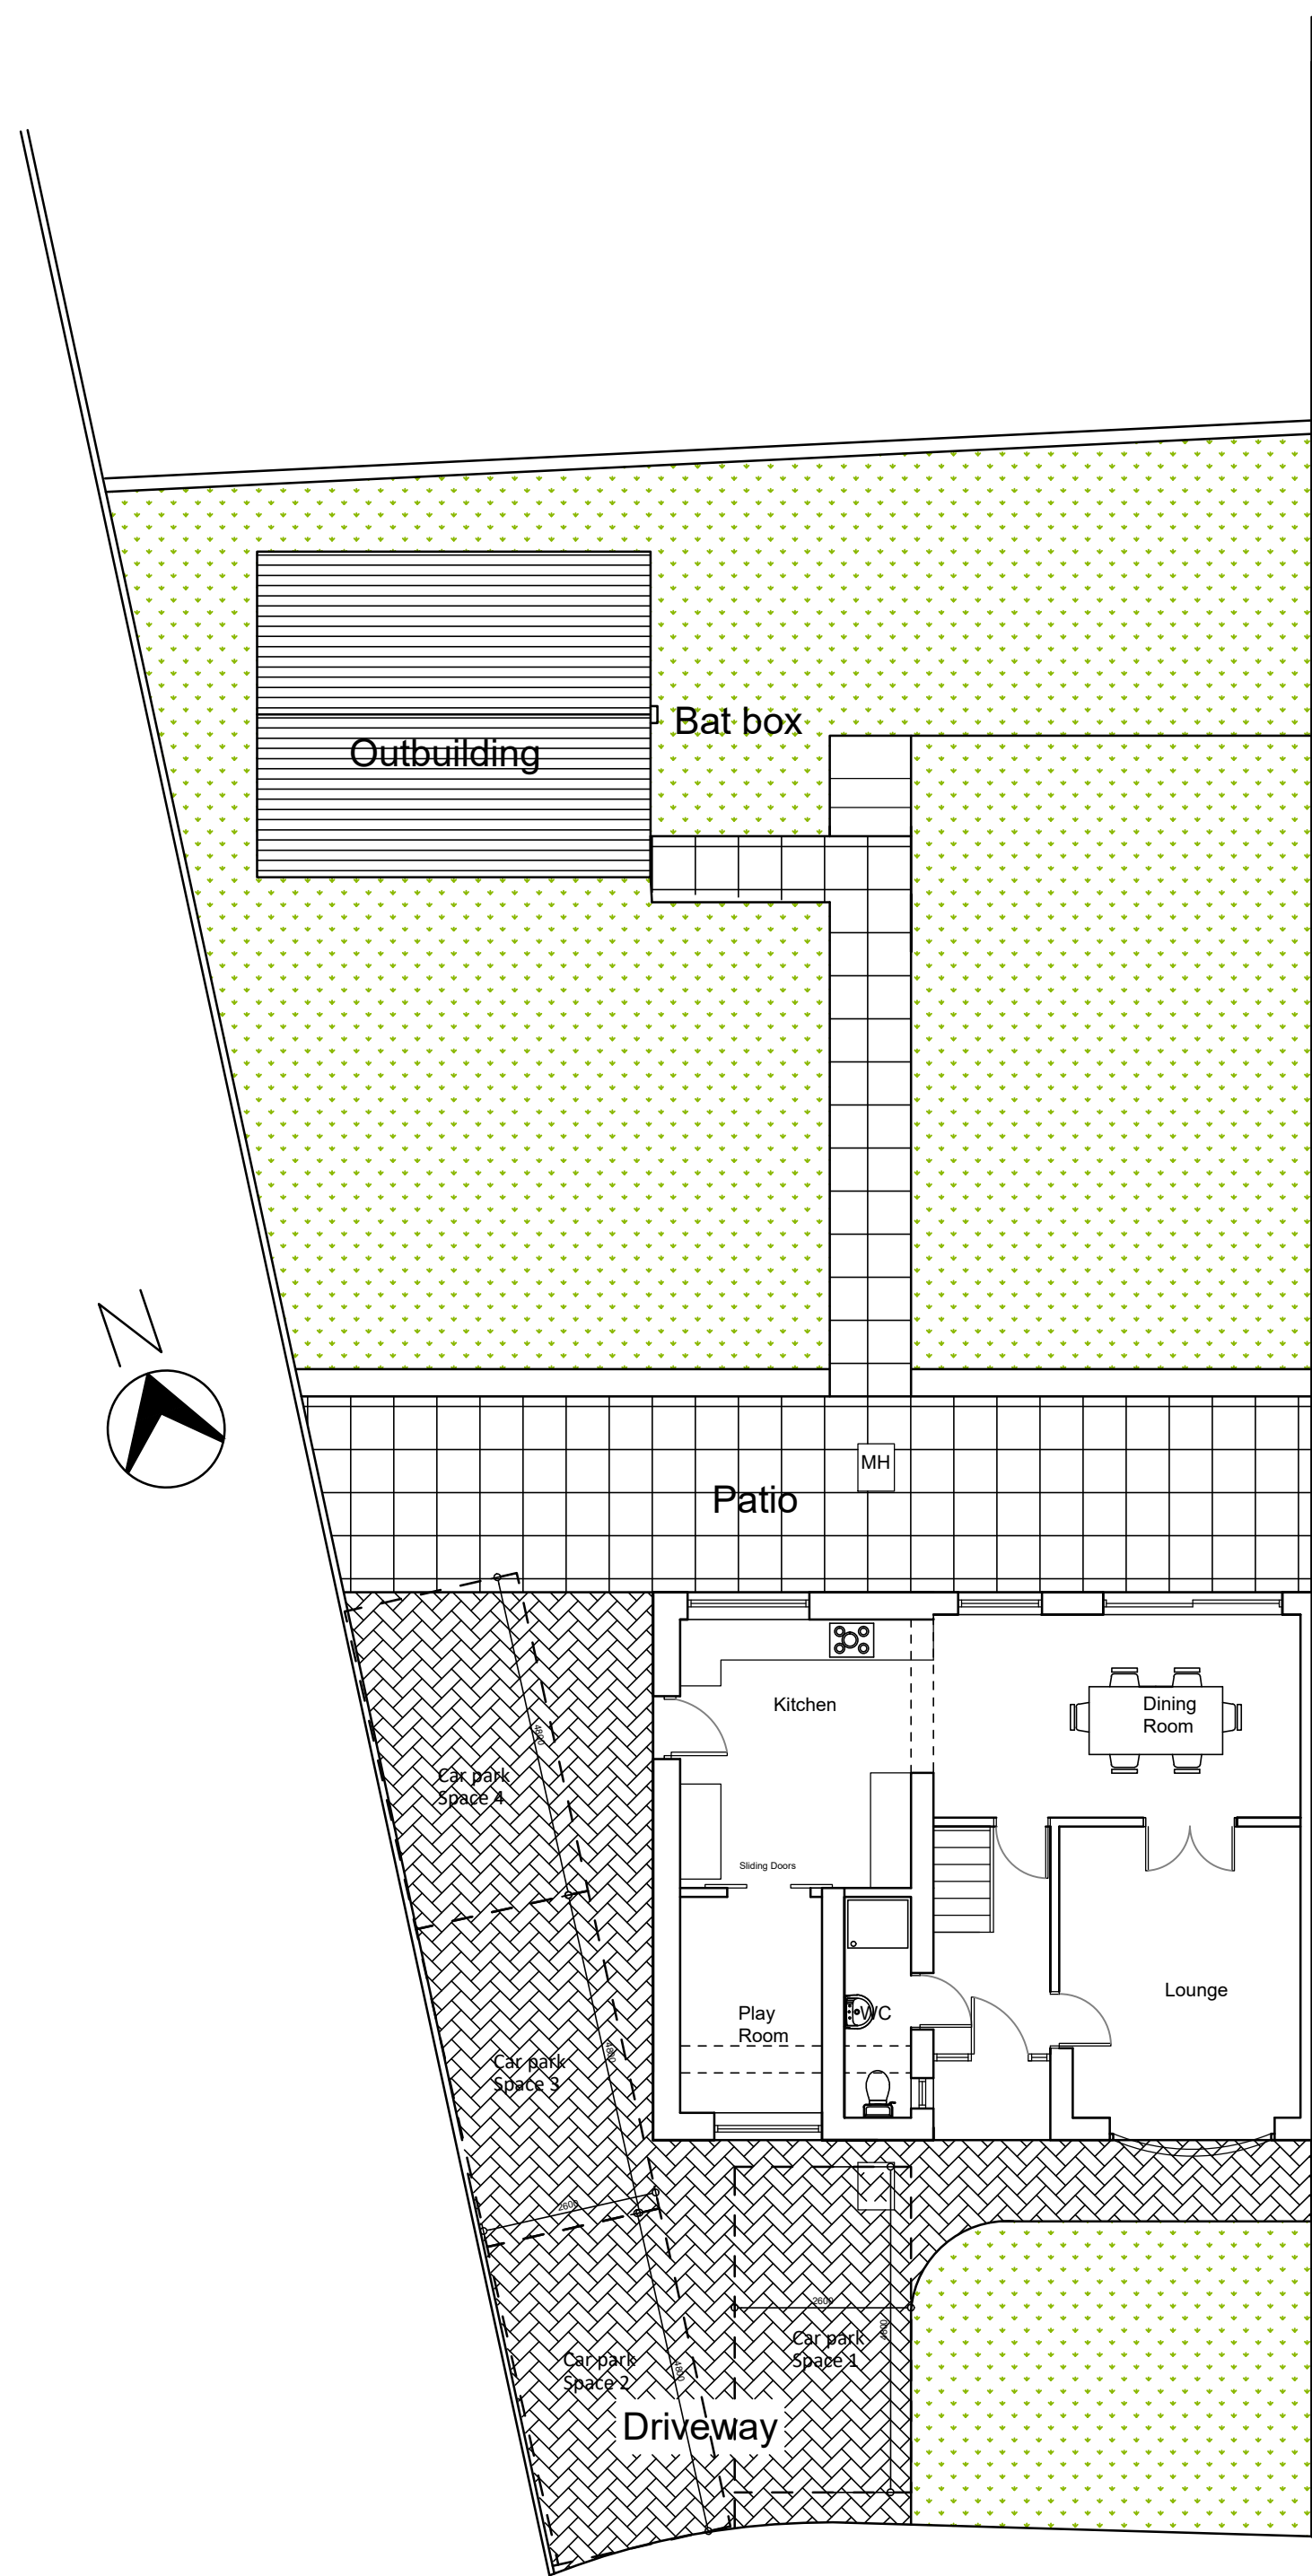


Proposed Site Plan 1:100

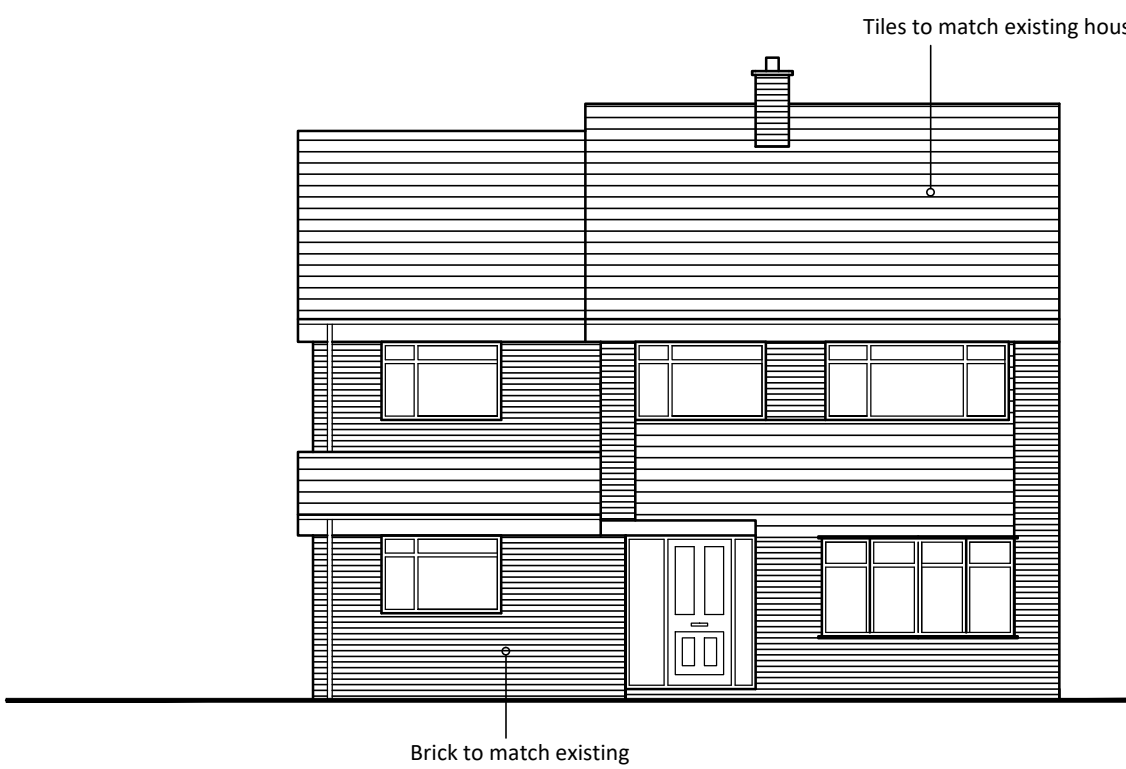


Proposed Front Elevation 1:100

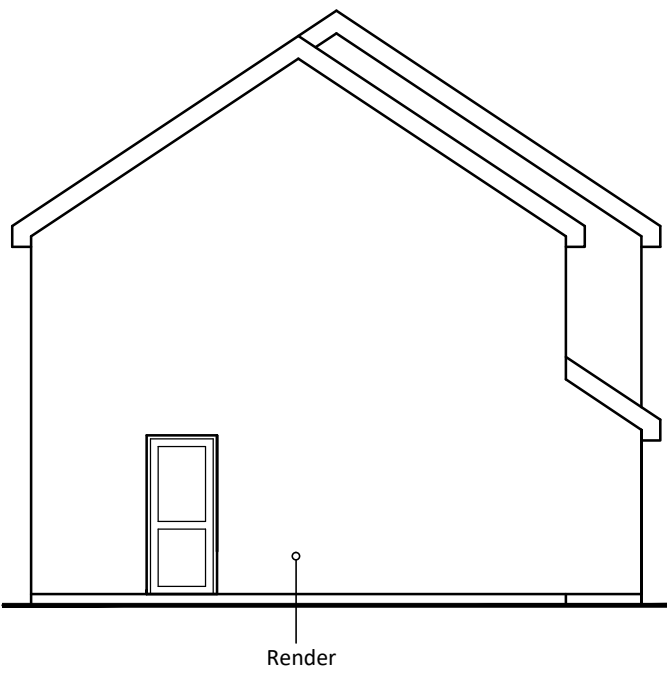


Proposed Side Elevation 1:100

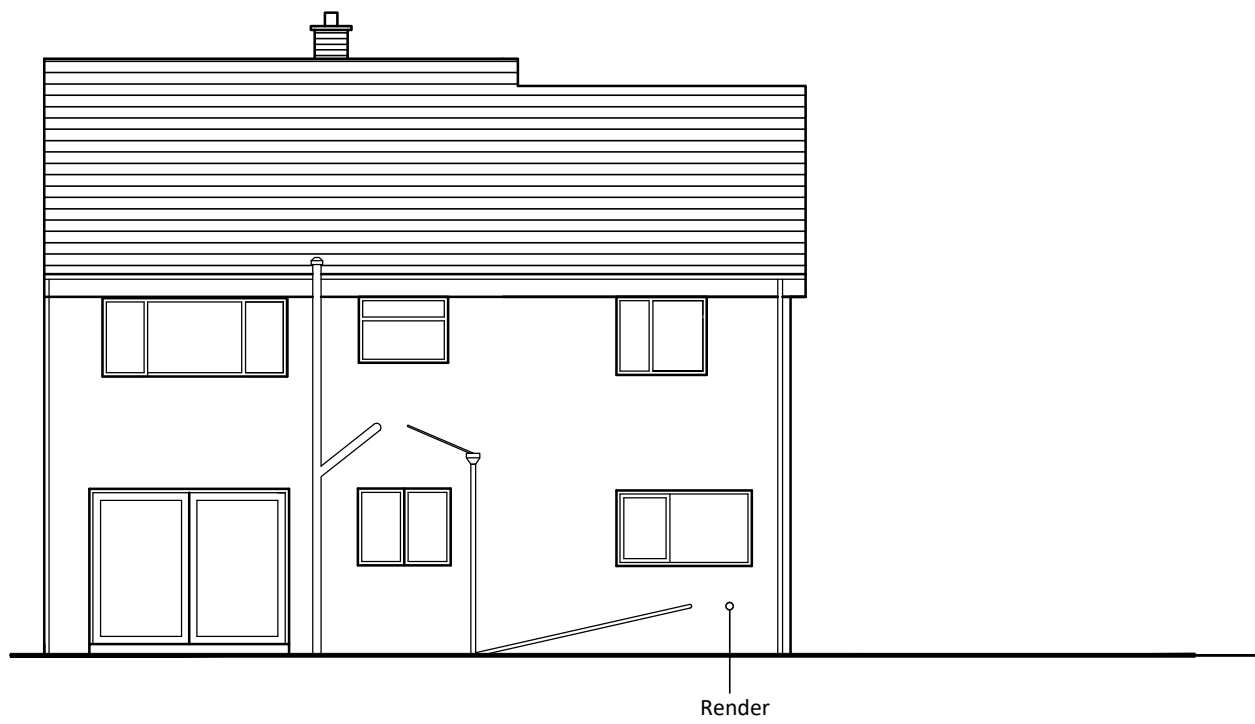

Proposed Rear Elevation 1:100

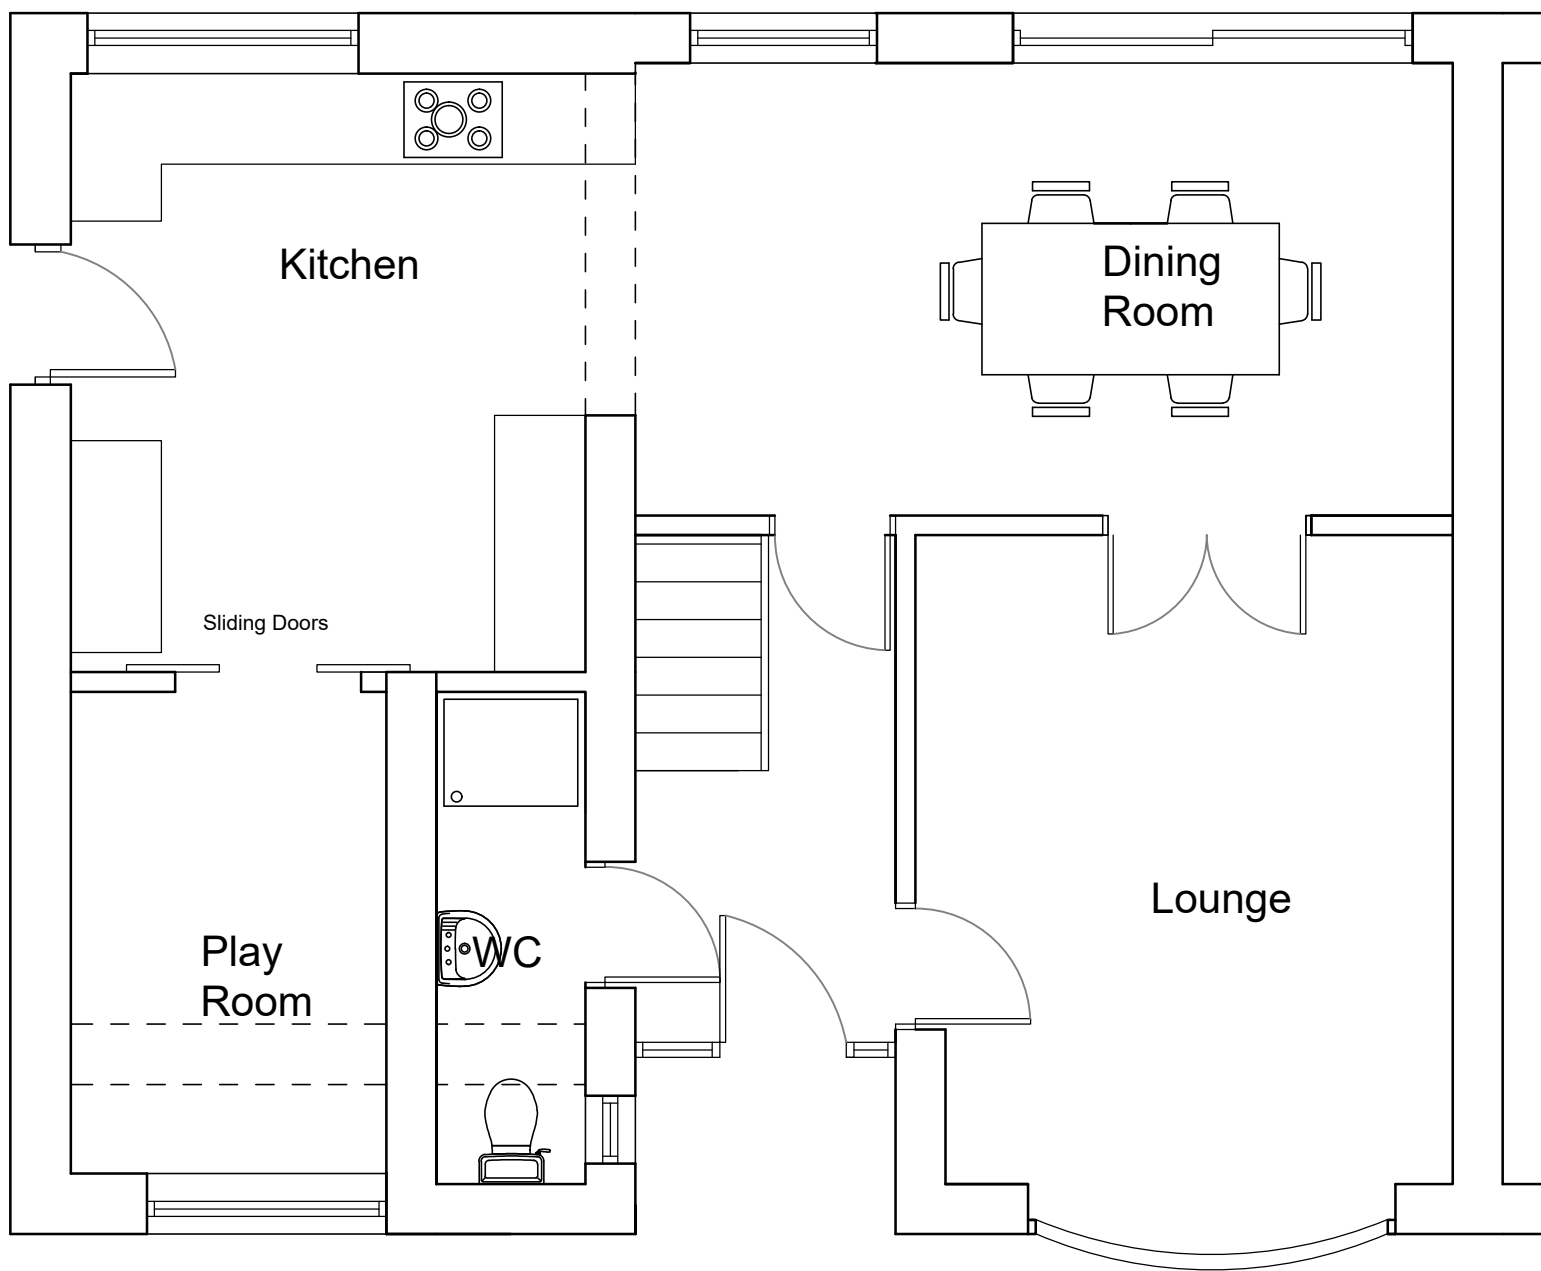

Proposed Ground Floor Plan 1:50

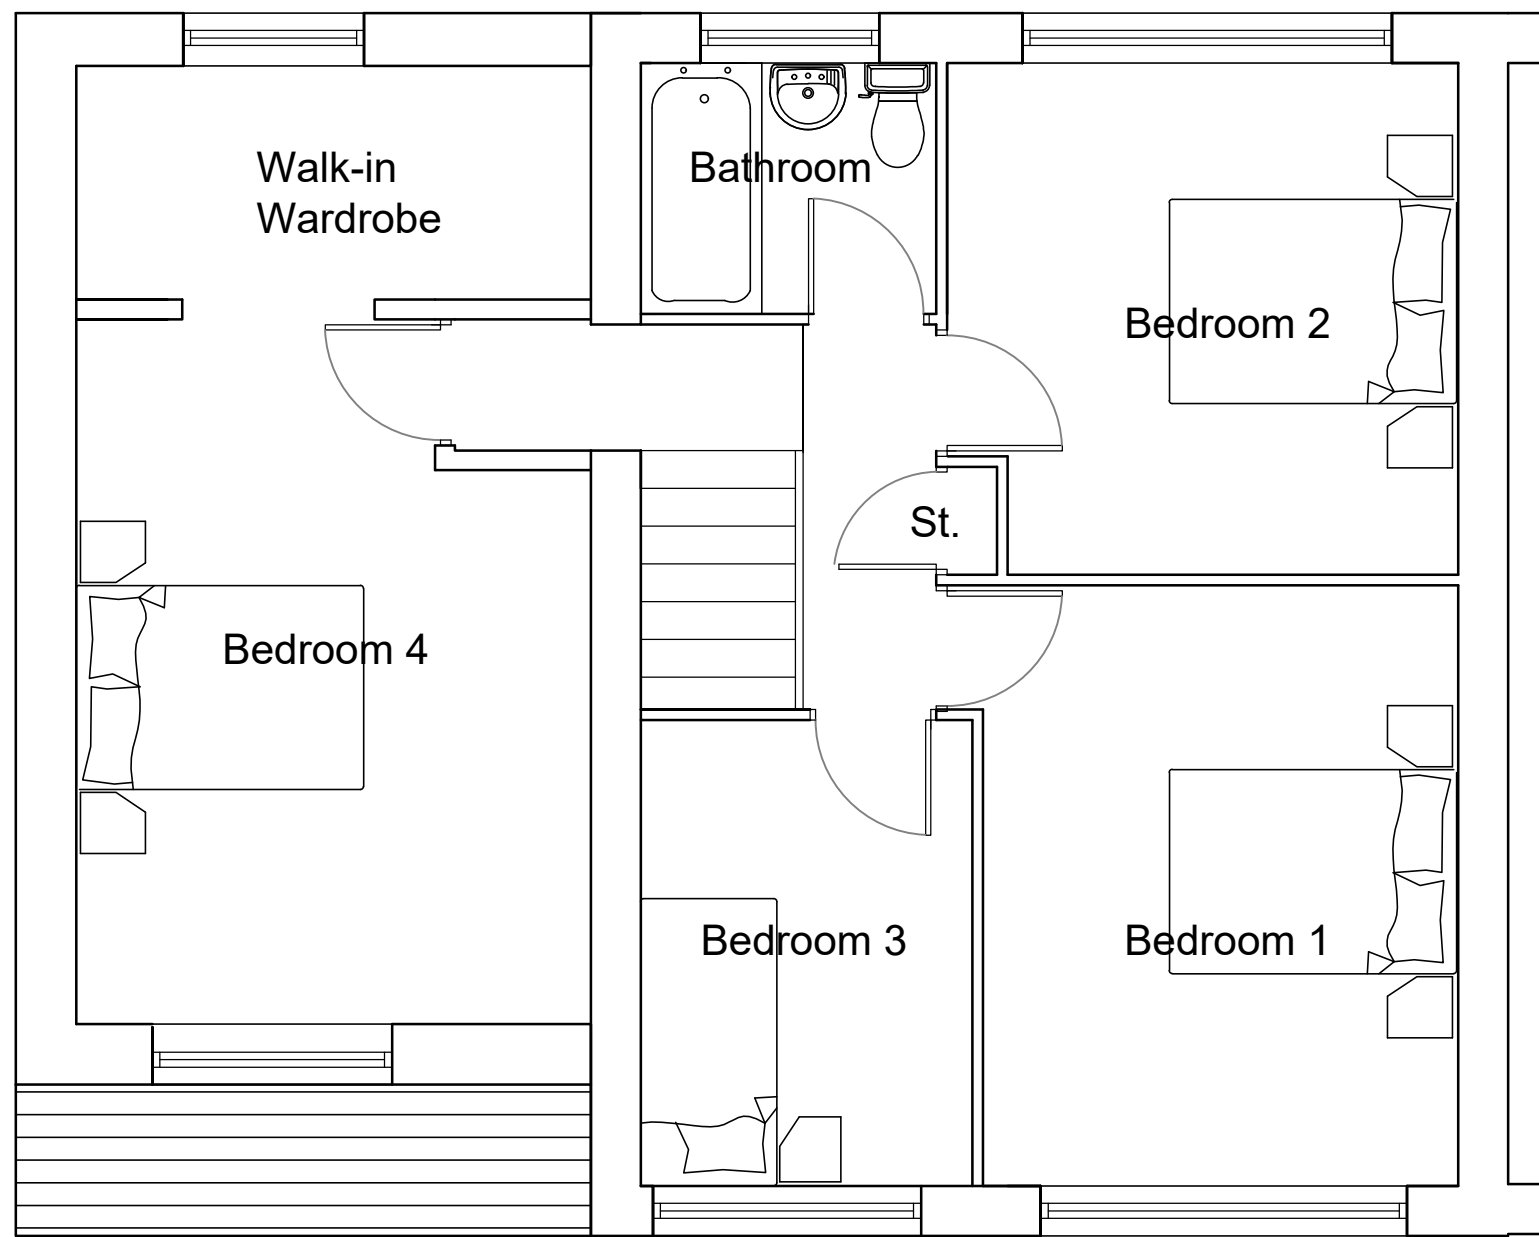

Proposed First Floor Plan 1:50

Revision B - Bat box added to outbuilding 23.04.24

Revision A - Car park Space notes added 27.03.24

Project: Proposed Side Extension and Outbuilding at Alexander Road, Rhyddings, Neath

Drawing: Proposed Floor Plan & Elevations

Scale: 1:50 & 1:100 @ A1 **Date:** Mar 2024

Drawing number: 115.P.03 **Revision:** B