
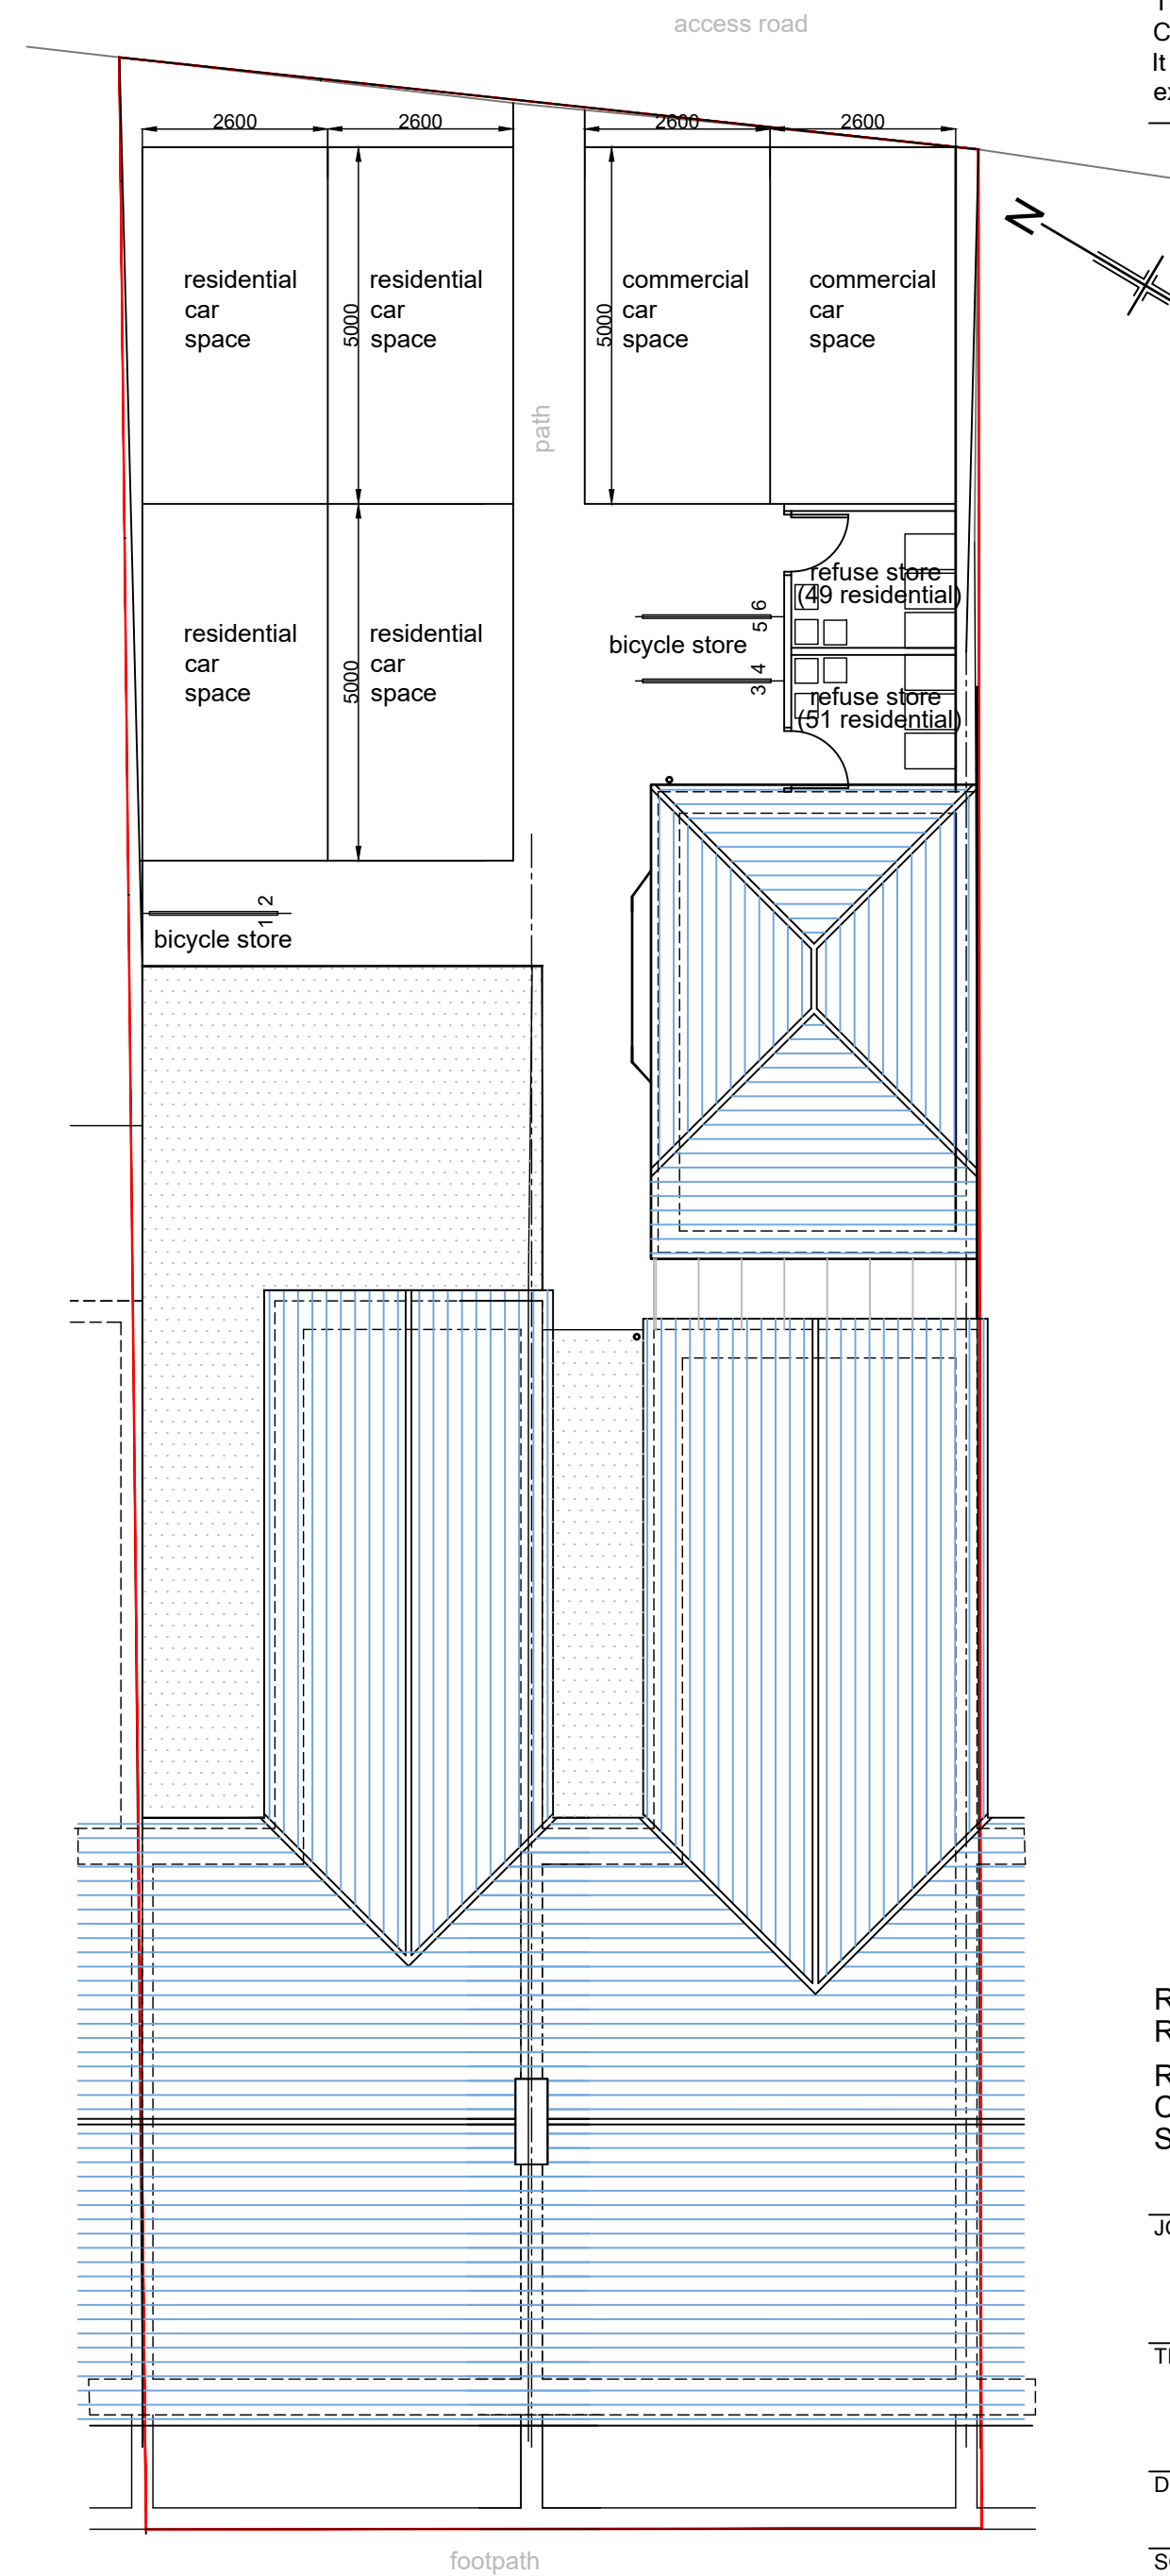
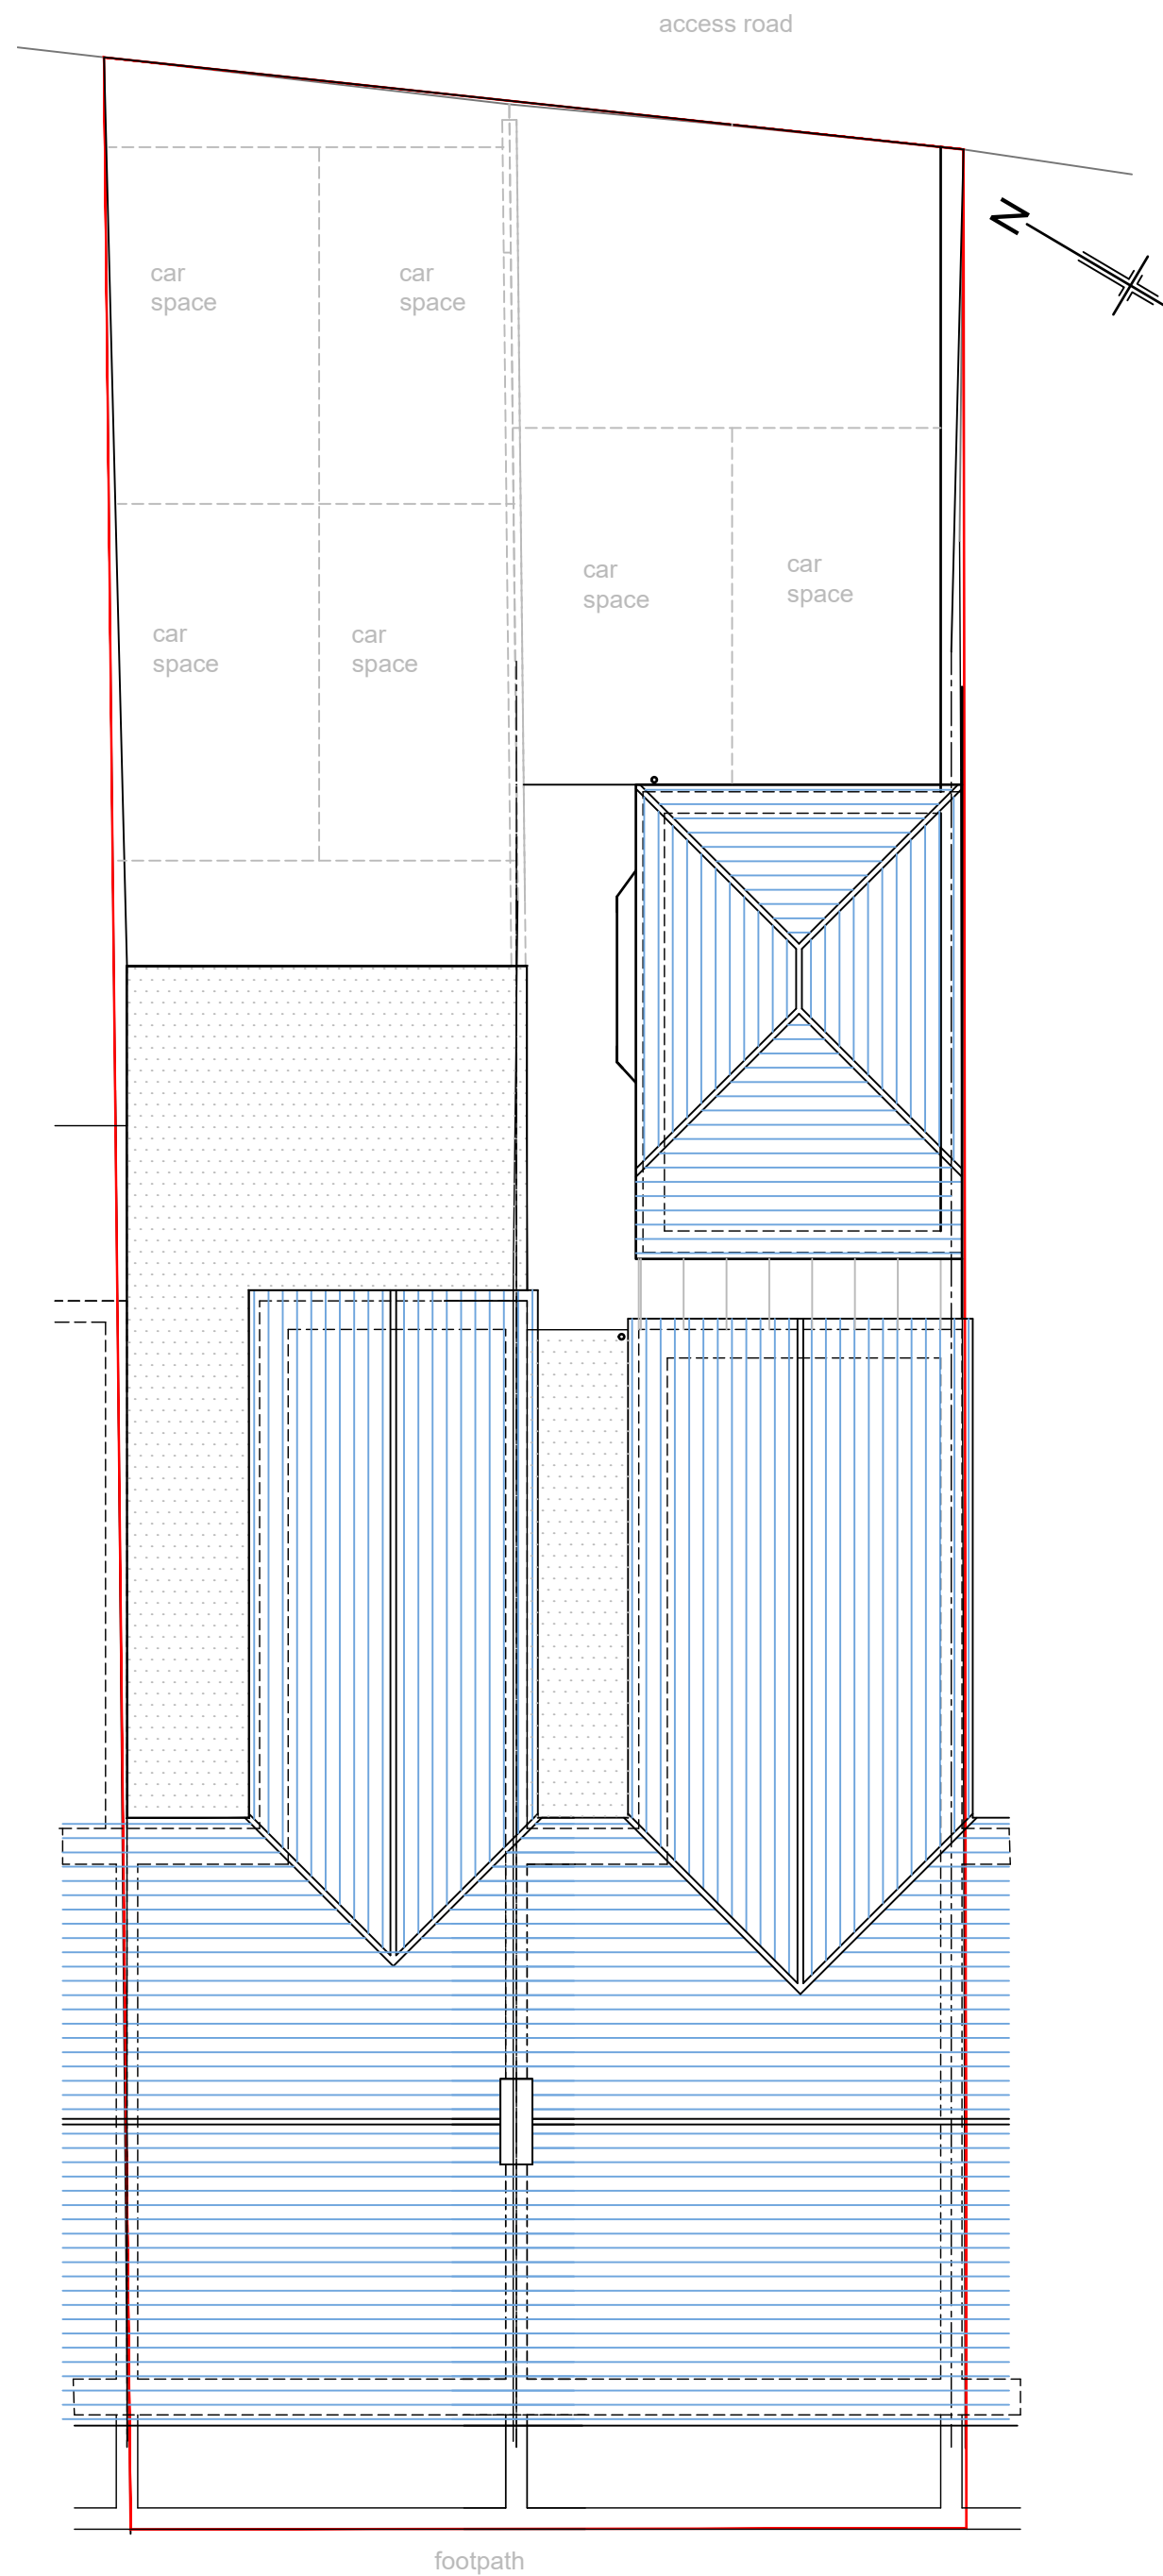


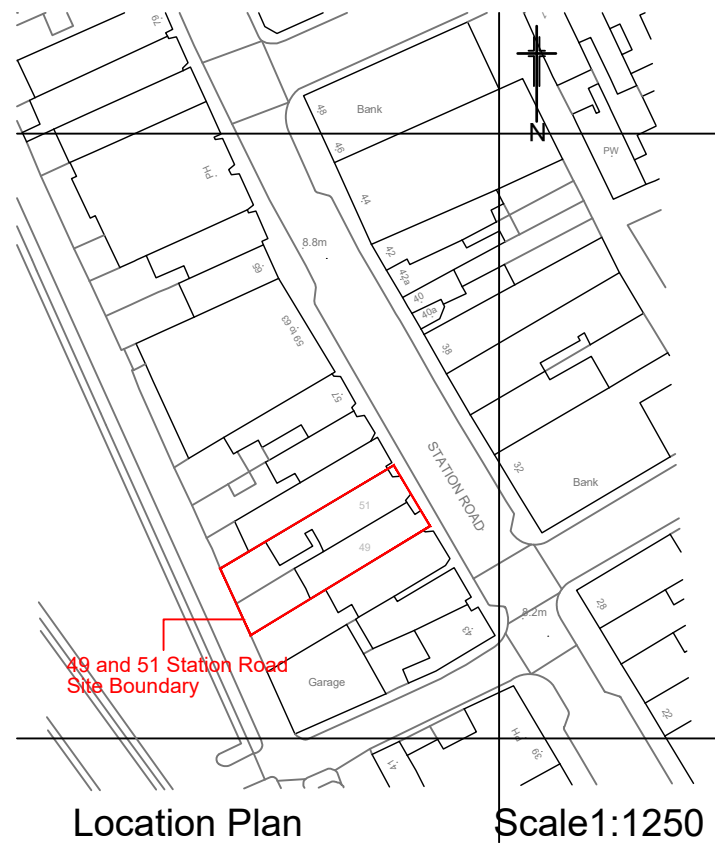

This drawing is the copyright of Latter Davies Chartered Architects.
It is not to be copied or redistributed without the express permission of Latter Davies.

REV B: APRIL.2024: CYCLE AND REFUSE STORE
REV A: FEB.2024: DRAWING NO. CHANGED FROM 02 TO 01. EXISTING SITE PLAN ADDED. PARKING.

JOB
49 and 51 Station Road
Port Talbot
SA13 1NW
TITLE
Location Plan, Existing and Proposed Site Plan

DRAWING NO.
01B

SCALE	DRAWN	CHECKED	DATE
1:1250@A2	CR	CR	Dec.2023
1:100@A2			