




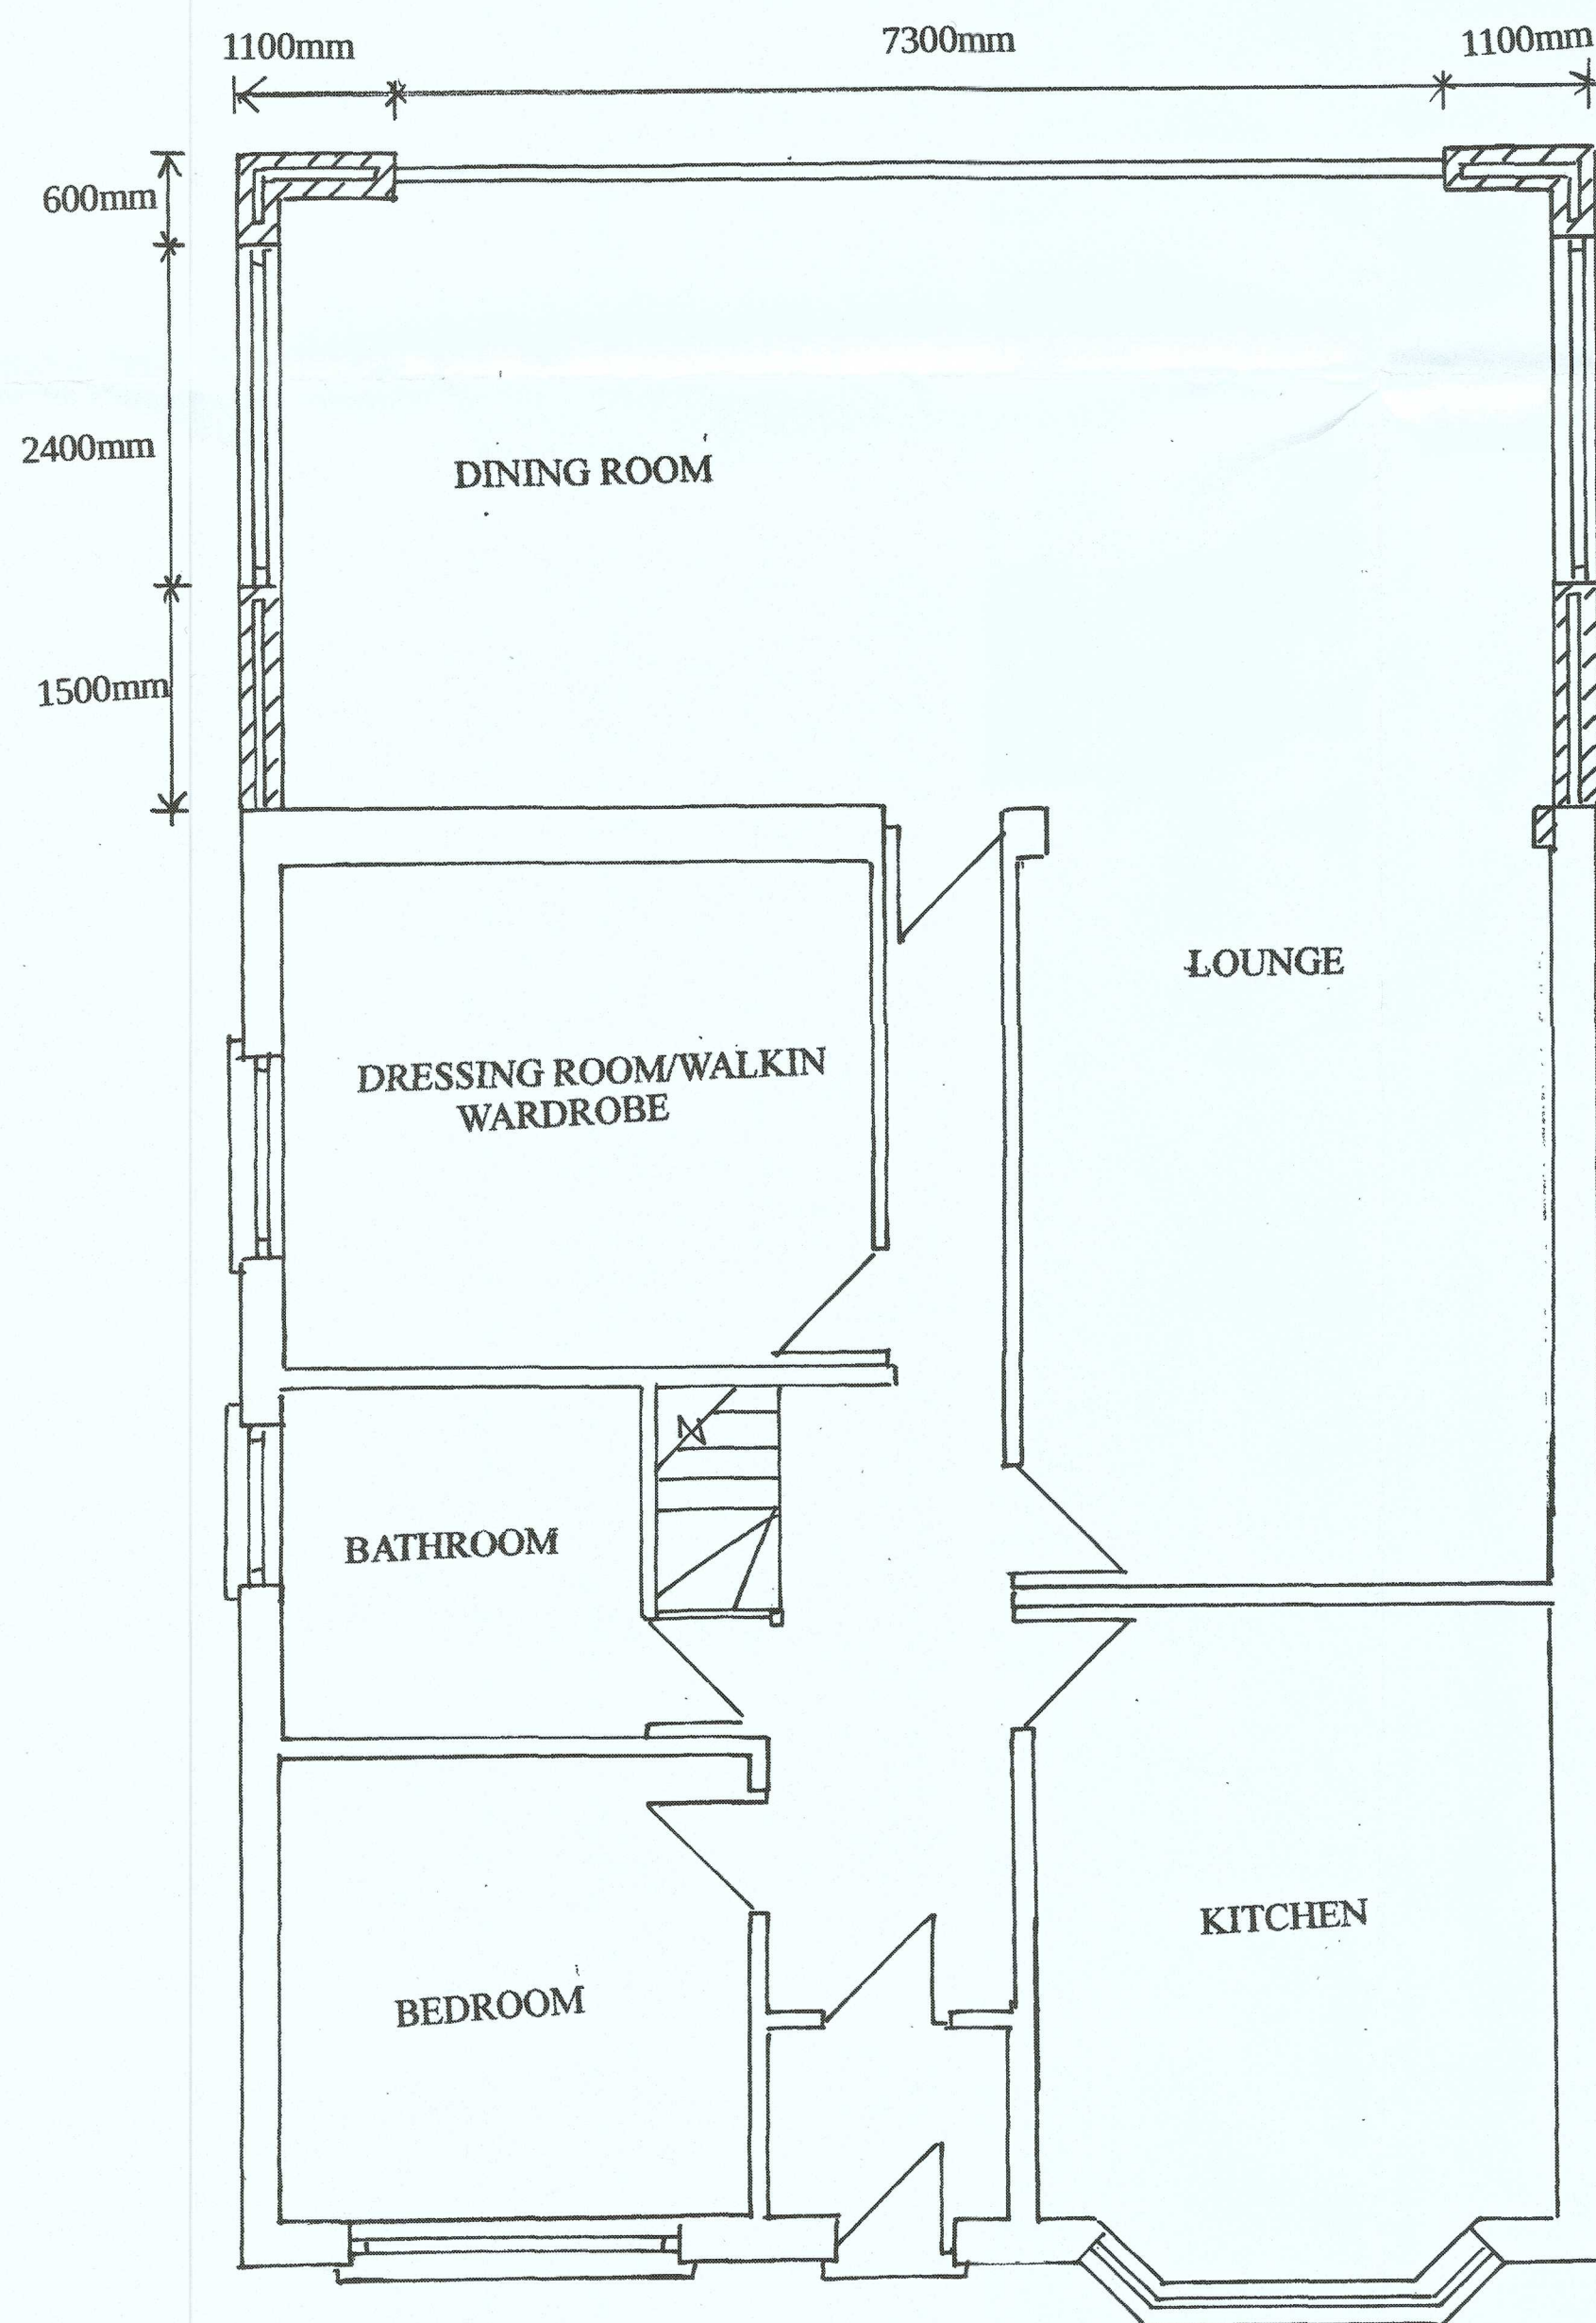


PROPOSED GROUND FLOOR PLAN- SCALE 1:50

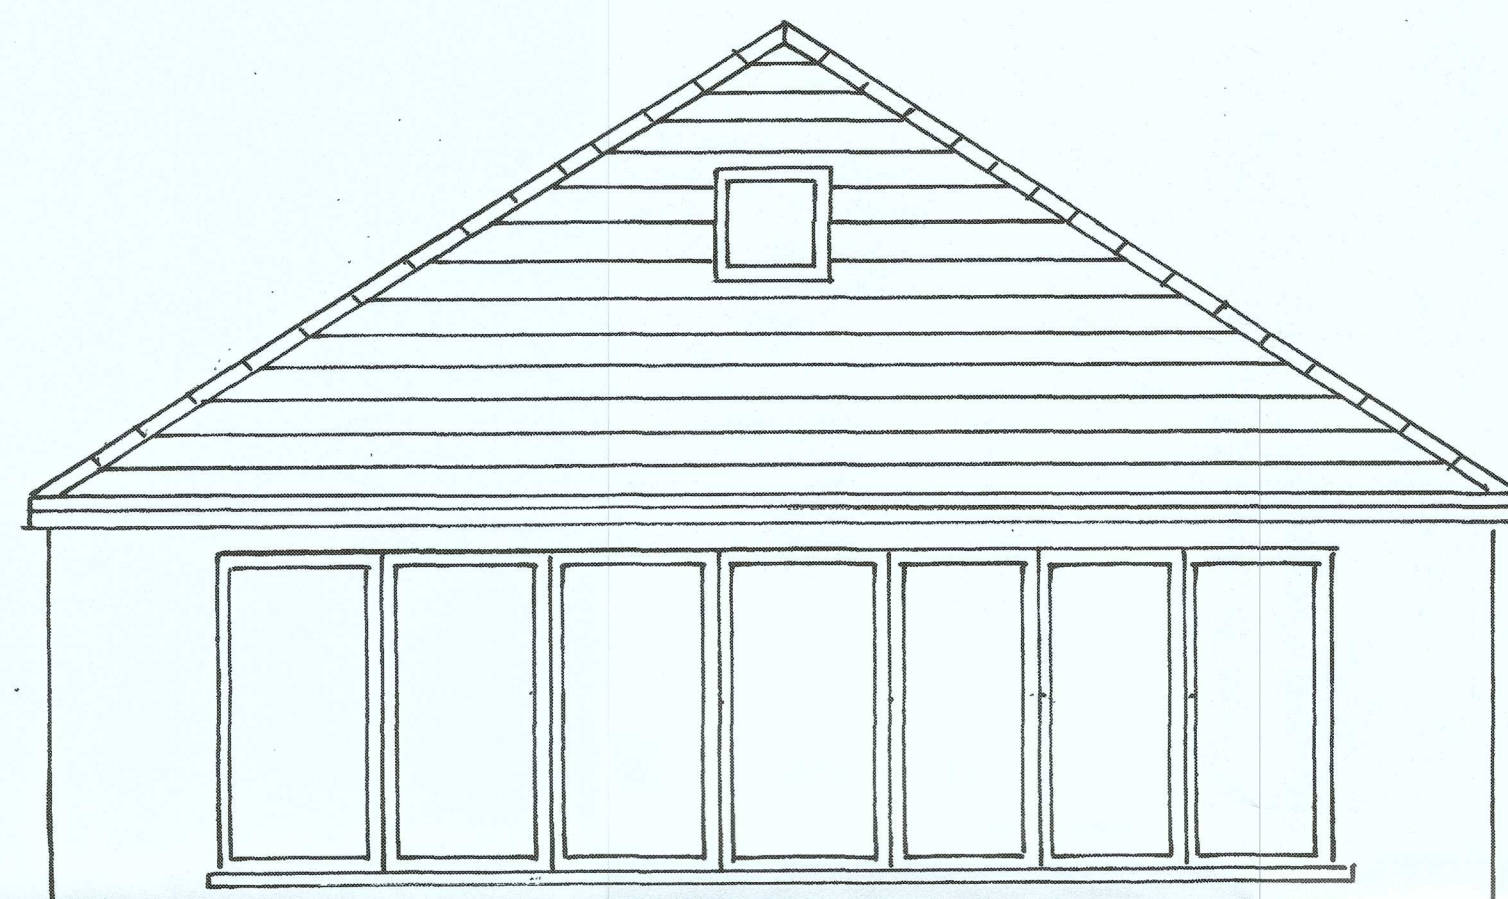


PROPOSED REAR ELEVATION- SCALE 1:50

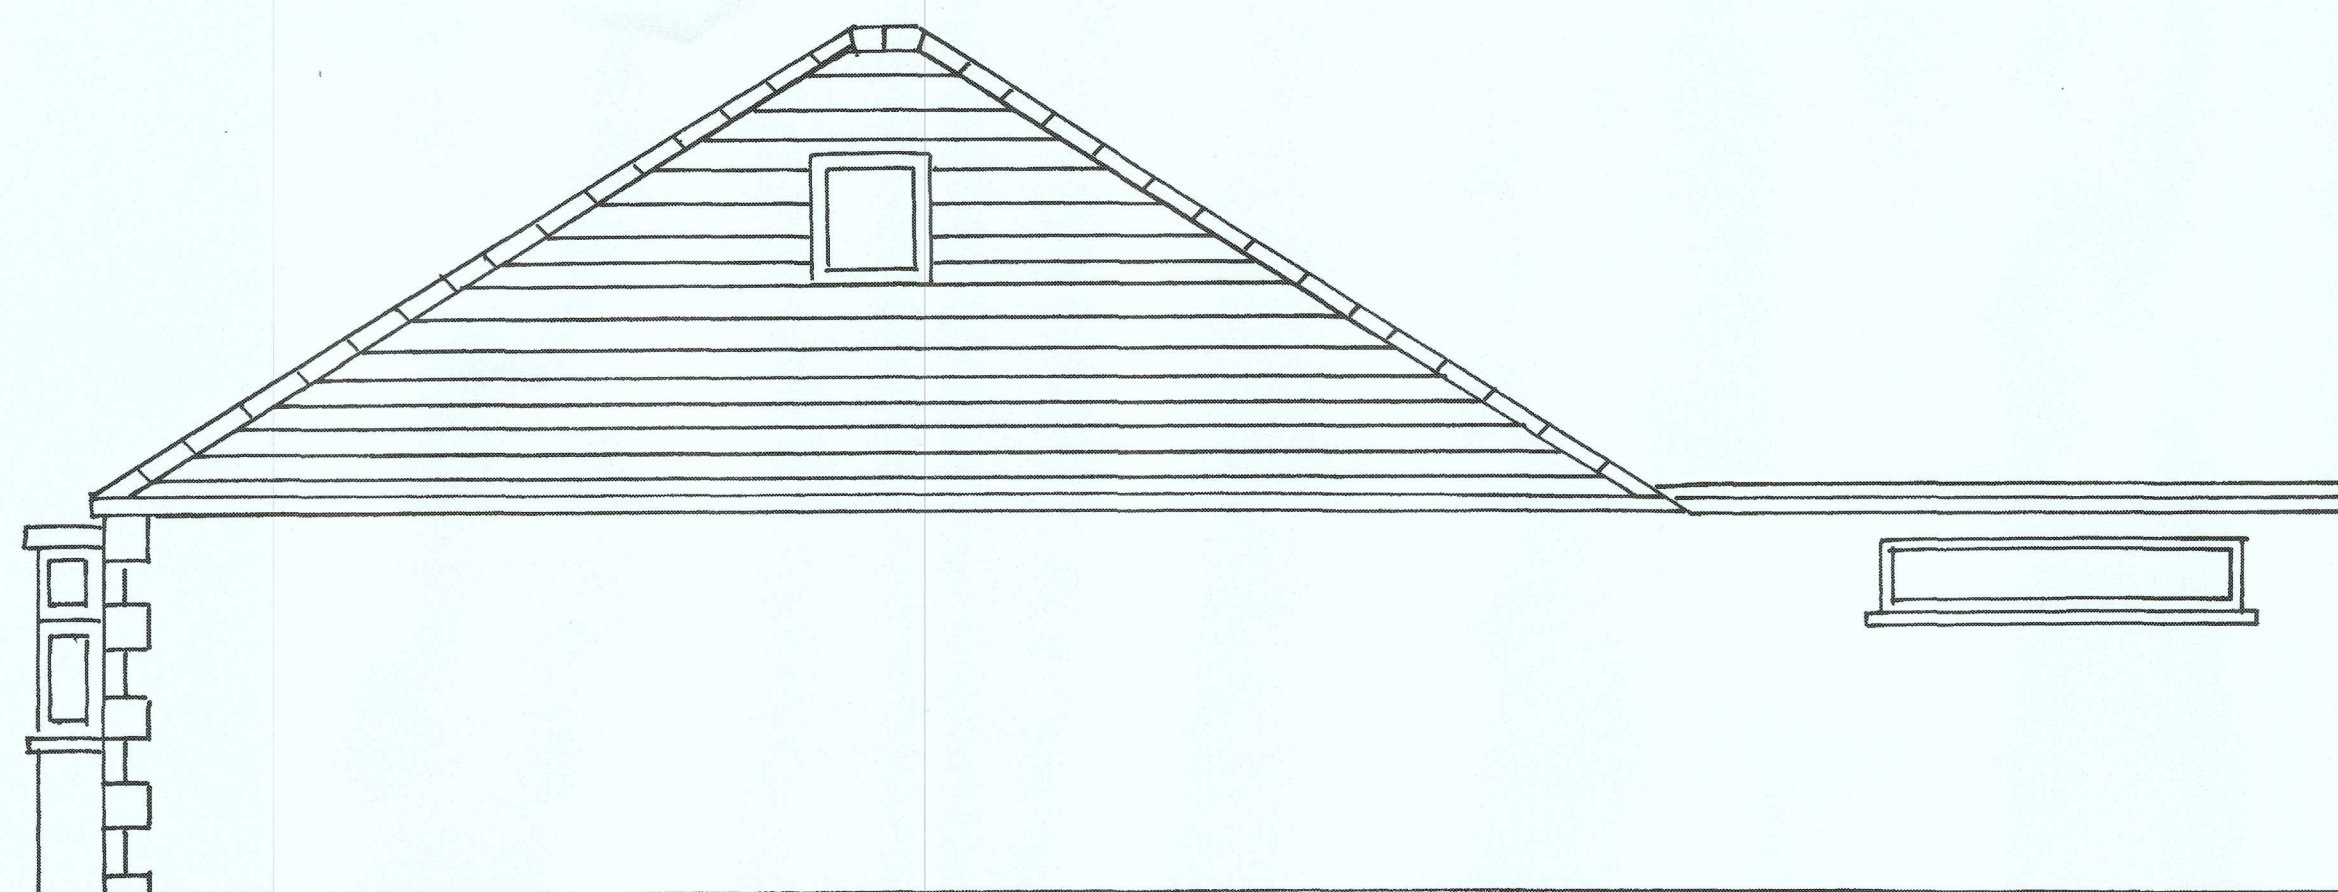

PROPOSED SIDE ELEVATION- SCALE 1:50

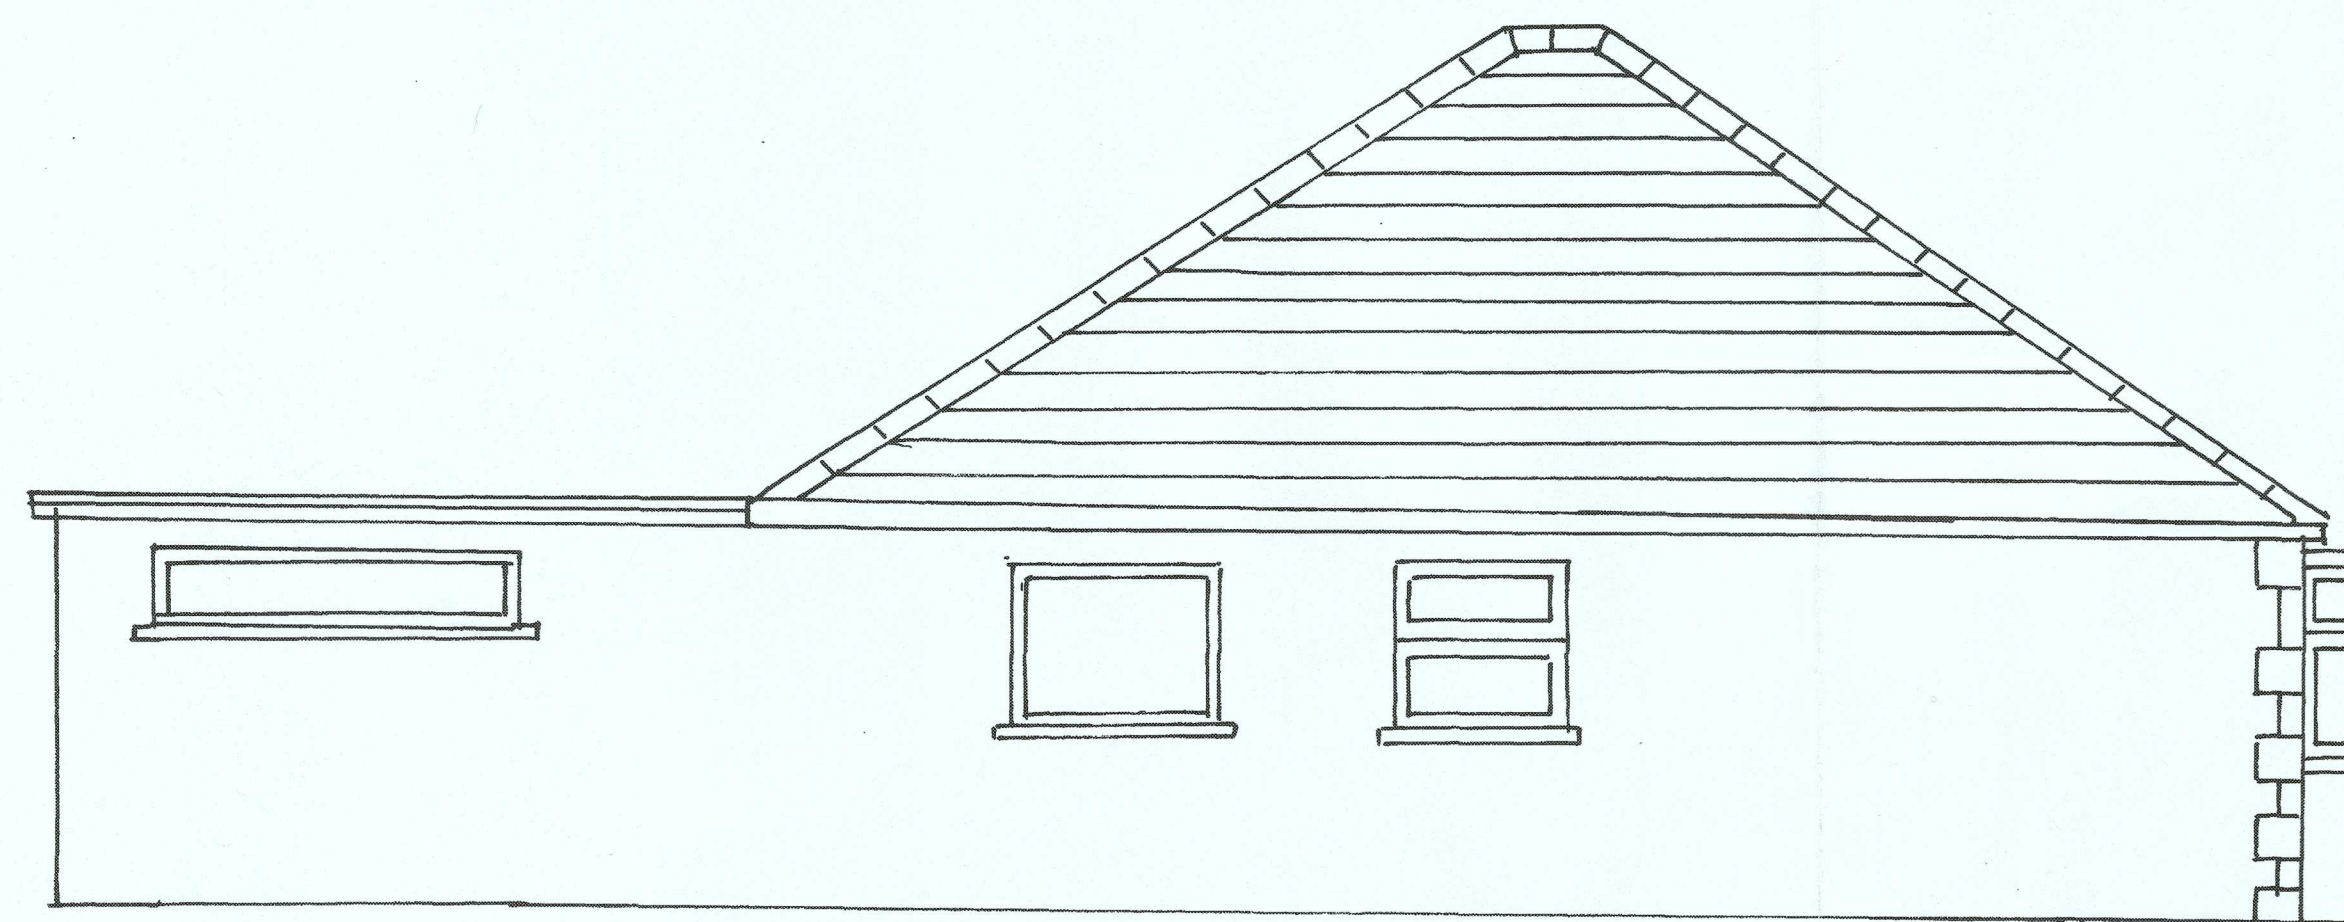

PROPOSED SIDE ELEVATION- SCALE 1:50

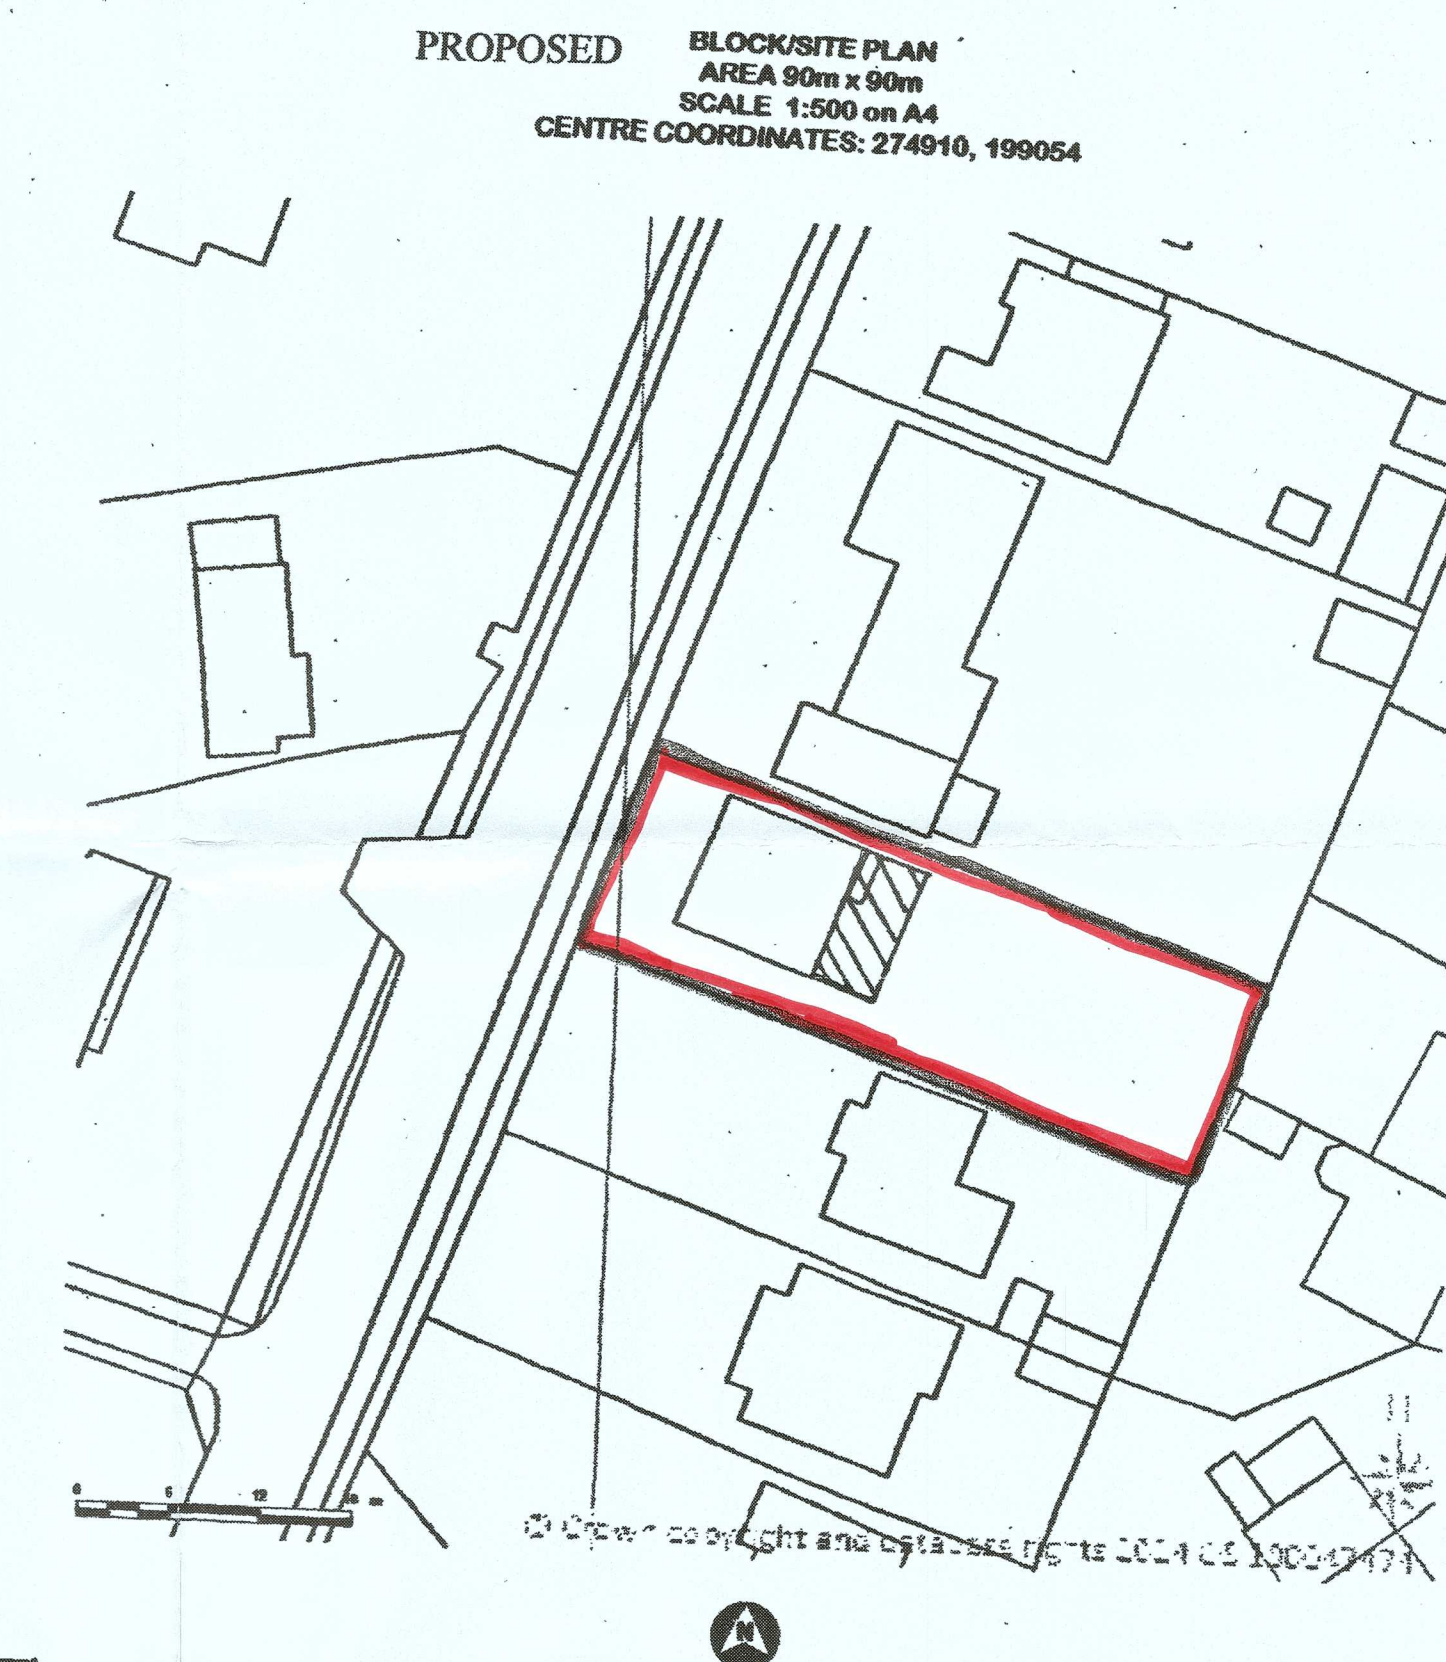

CLIENT	MR LEWIS JOHN	SCALE	AS SHOWN
ADDRESS	8 GILFACH ROAD RHYDDINGS NEATH SA10 8EH		
PROJECT	PROPOSED GROUND FLOOR REAR EXTENSION		DRWG.NO. 02
PROPOSED FLOOR PLANS AND ELEVATIONS			