


BLOCK/SITE PLAN
AREA 90m x 90m
SCALE 1:500 on A4
CENTRE COORDINATES: 274910, 199054




SITE LOCATION PLAN
AREA 2 HA
SCALE 1:1250 on A4
CENTRE COORDINATES: 274910, 199054

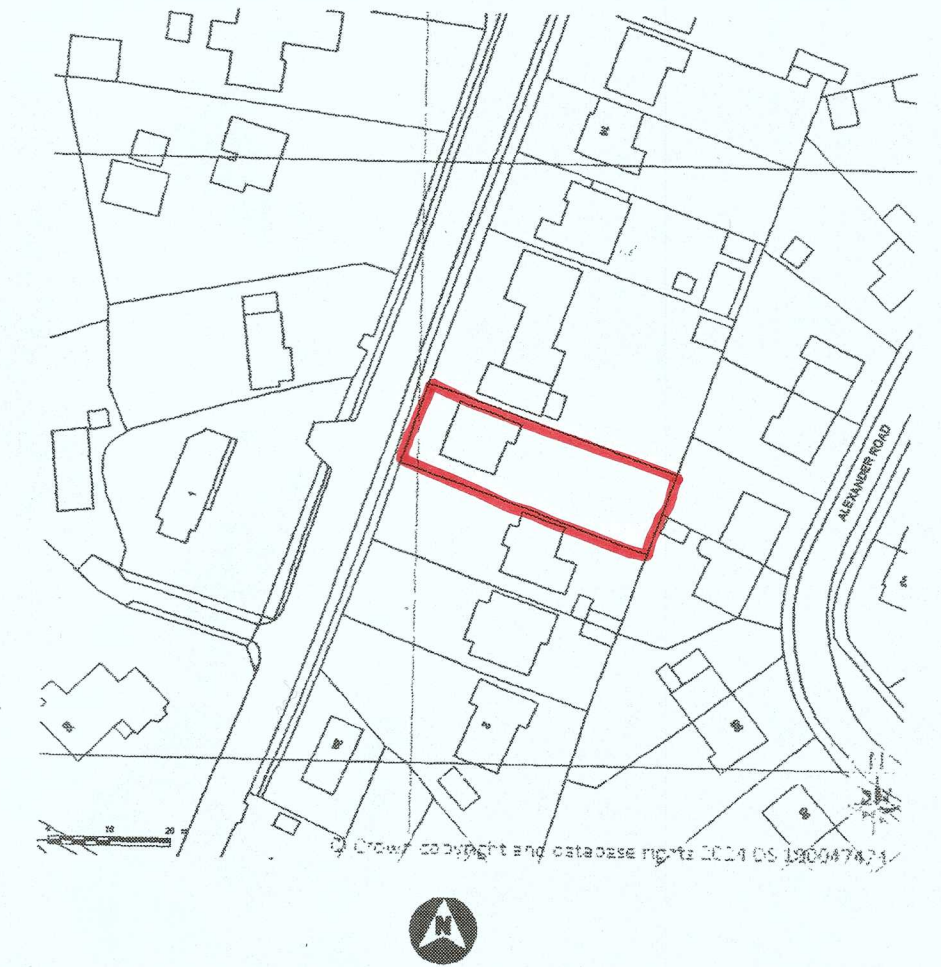


EXISTING FRONT ELEVATION- SCALE 1:50
(this elevation does not change from existing to proposed)




EXISTING REAR ELEVATION- SCALE 1:50

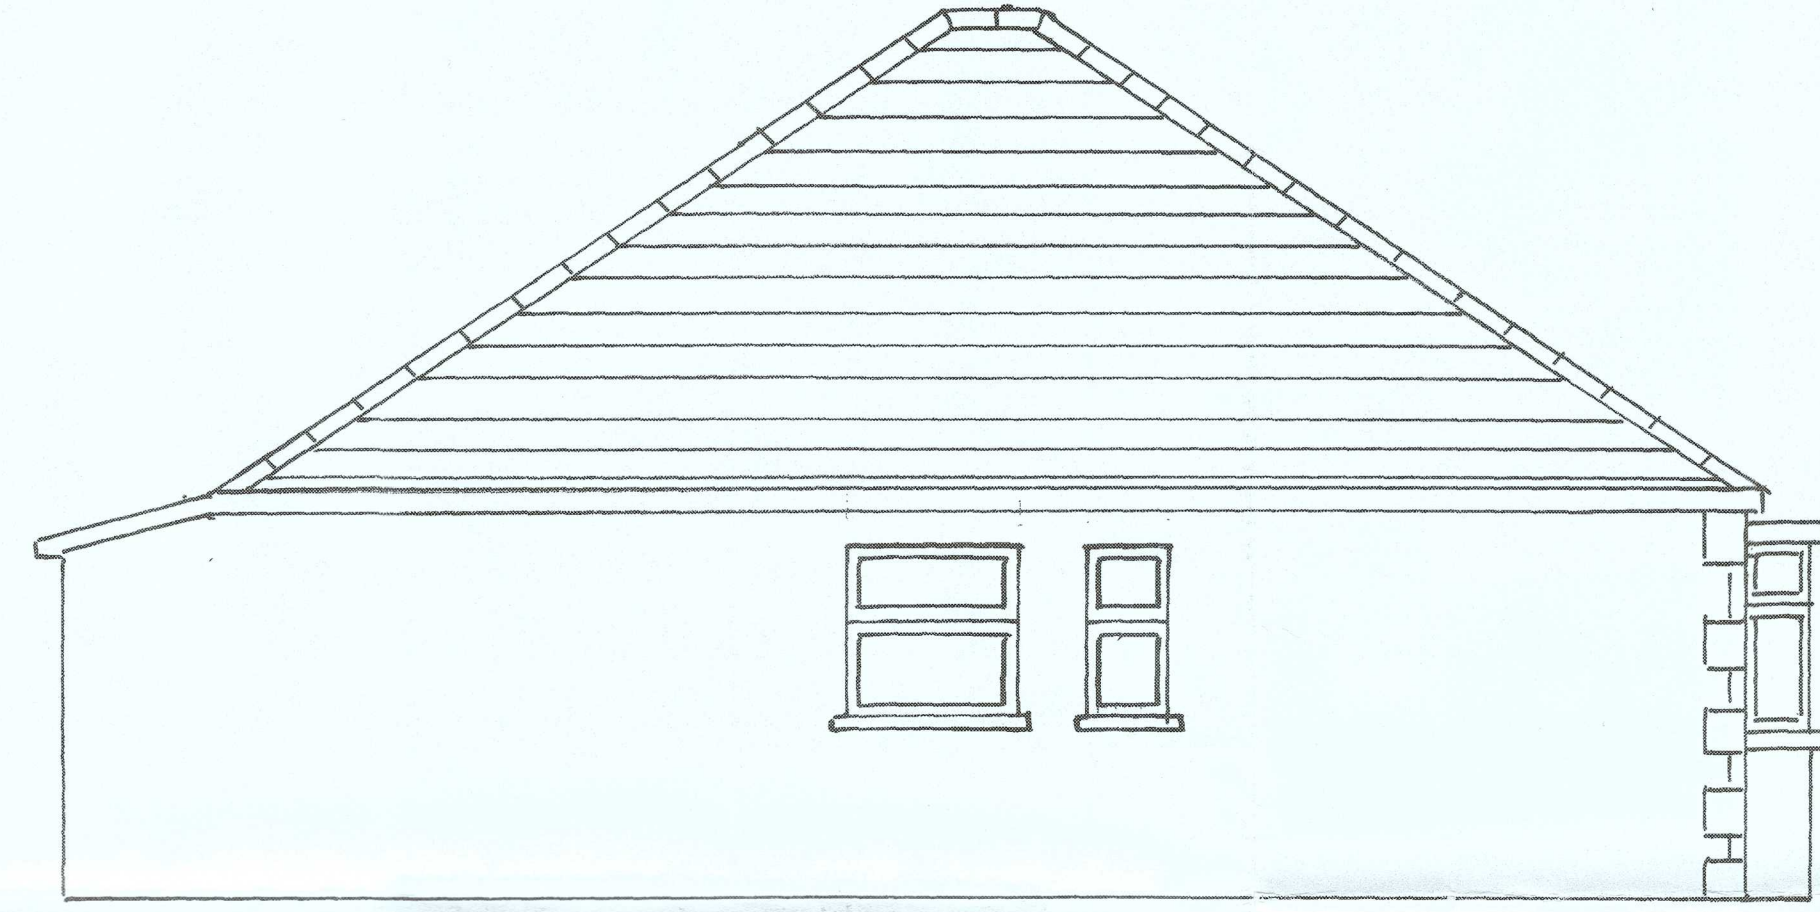

EXISTING SIDE ELEVATION- SCALE 1:50

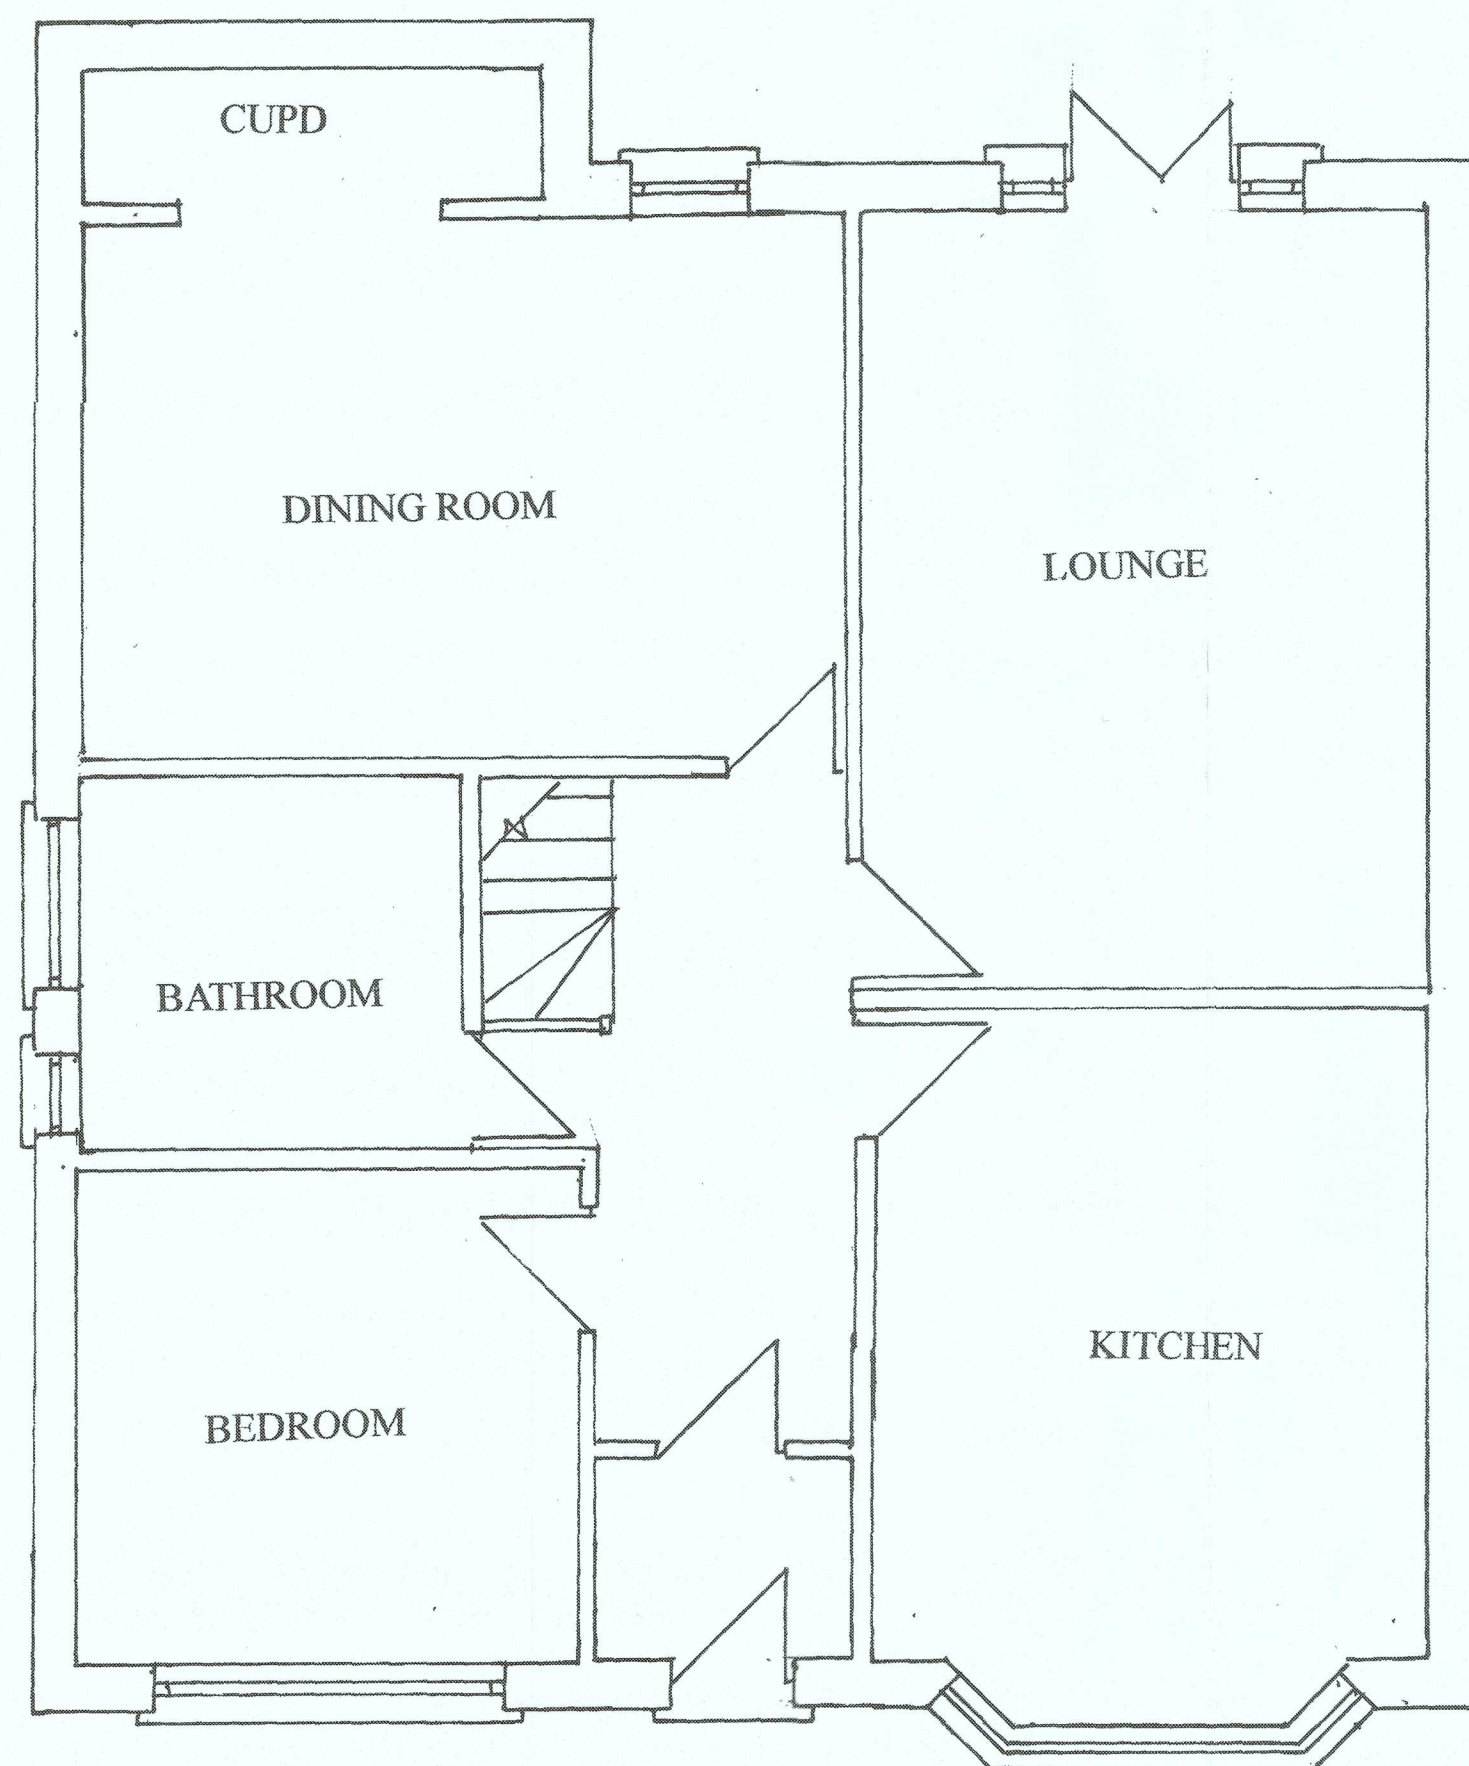

EXISTING GROUND FLOOR PLAN- SCALE 1:50

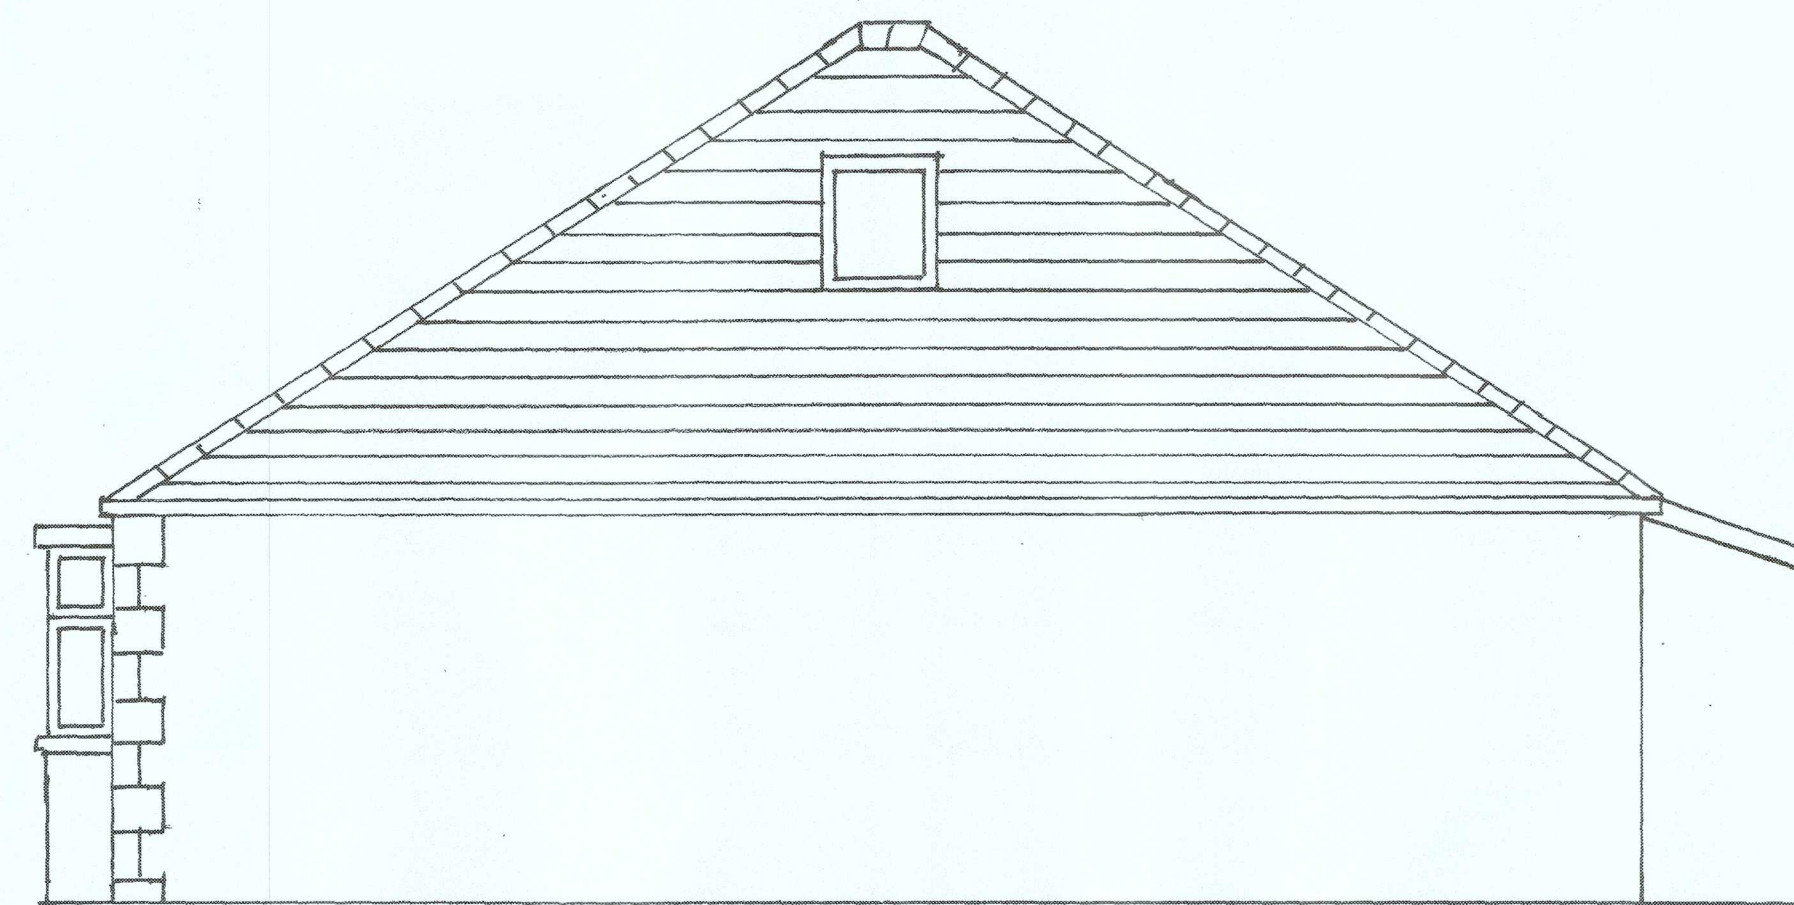

EXISTING SIDE ELEVATION- SCALE 1:50

CLIENT	MR LEWIS JOHN	SCALE	AS SHOWN
ADDRESS	8 GILFACH ROAD RHYDDINGS NEATH SA10 8EH		
PROJECT	PROPOSED GROUND FLOOR REAR EXTENSION		DRWG.NO.
EXISTING FLOOR PLANS AND ELEVATIONS			01