



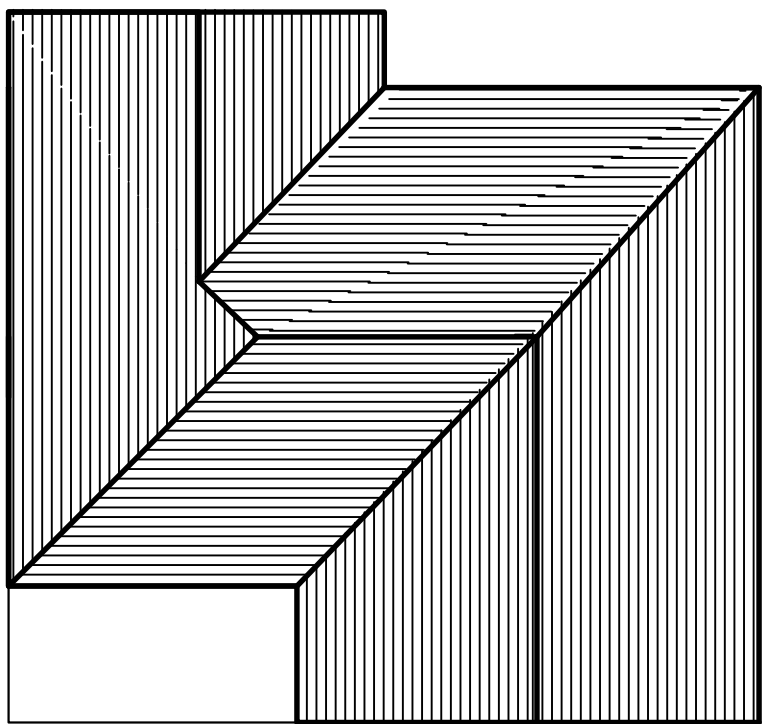

Existing Roof Plan scale 1:100

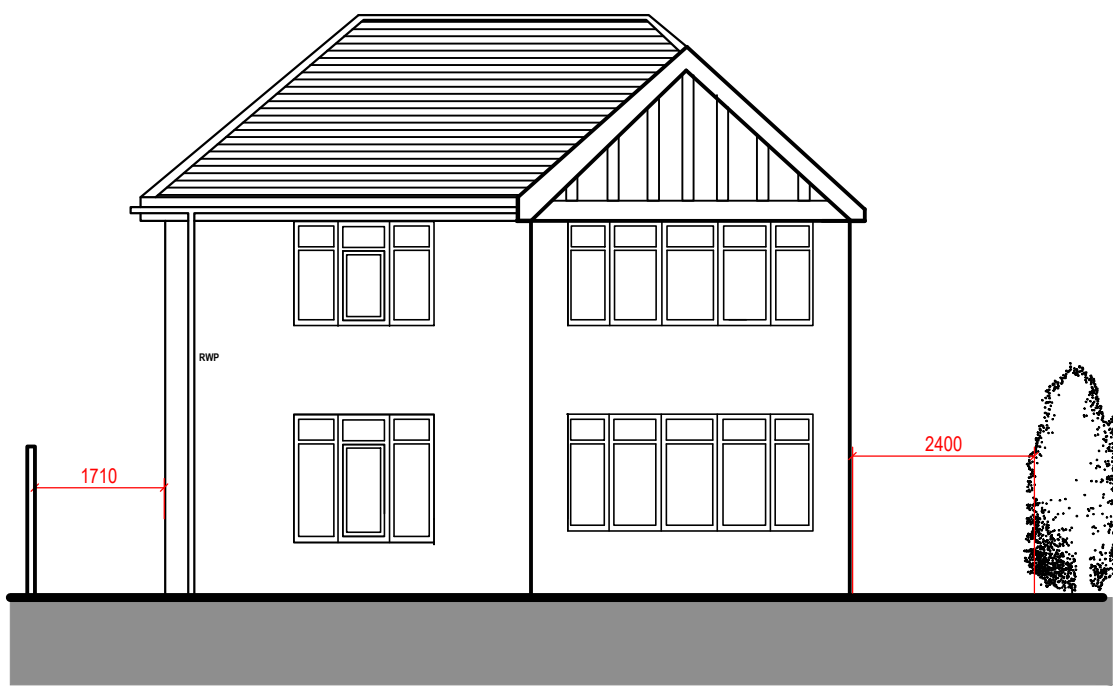


Front Elevation (retained as existing) scale 1:100




Existing LH Side Elevation scale 1:100




Existing Rear Elevation scale 1:100

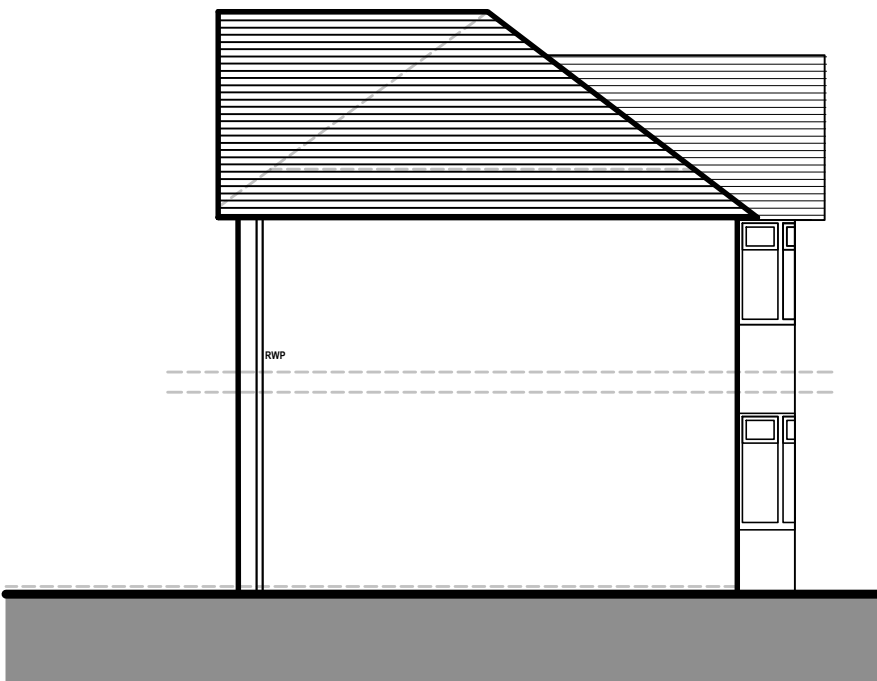


Existing RH Side Elevation scale 1:100

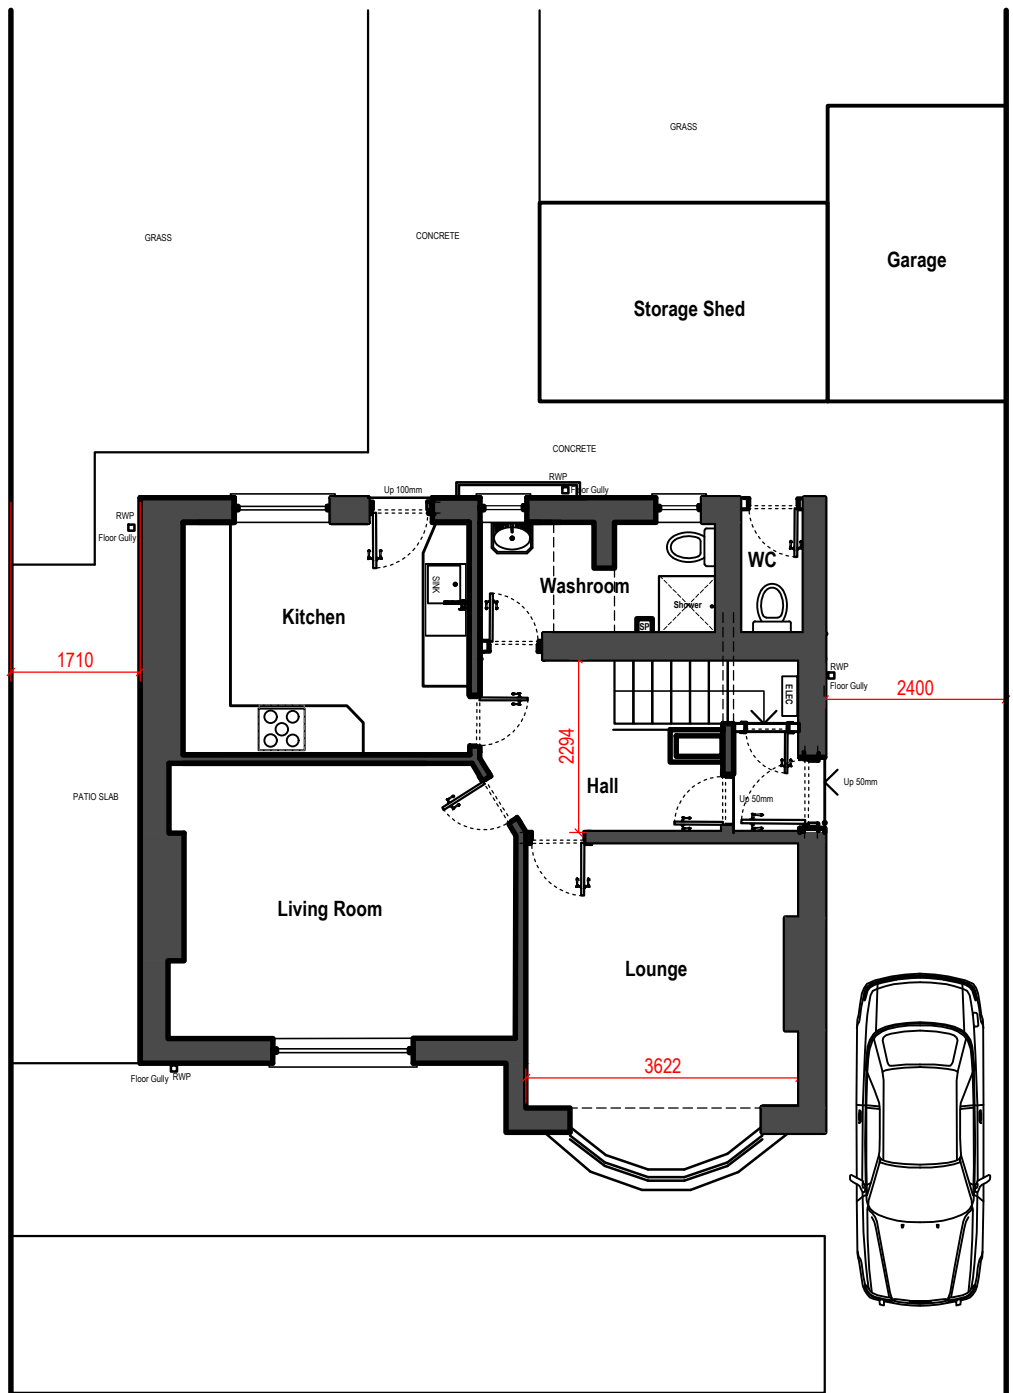

Existing Ground Floor Plan scale 1:100

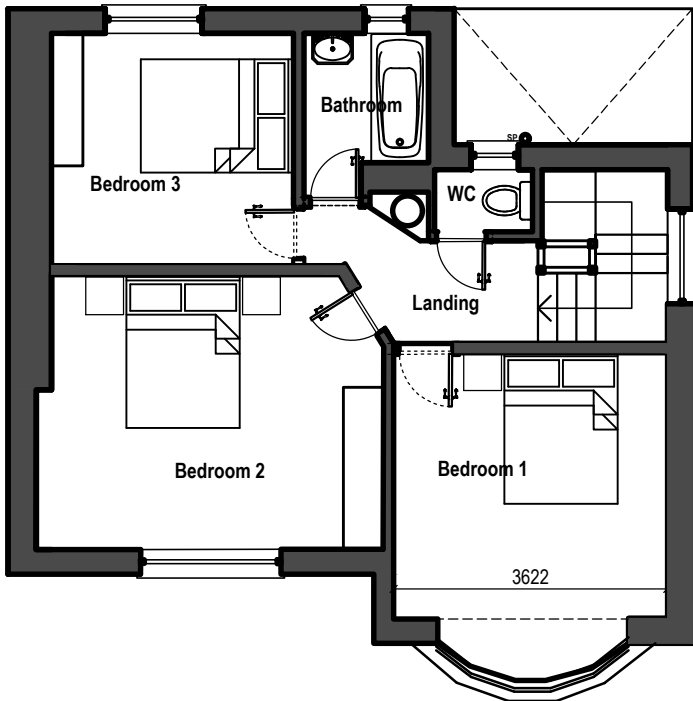

Existing First Floor Plan scale 1:100

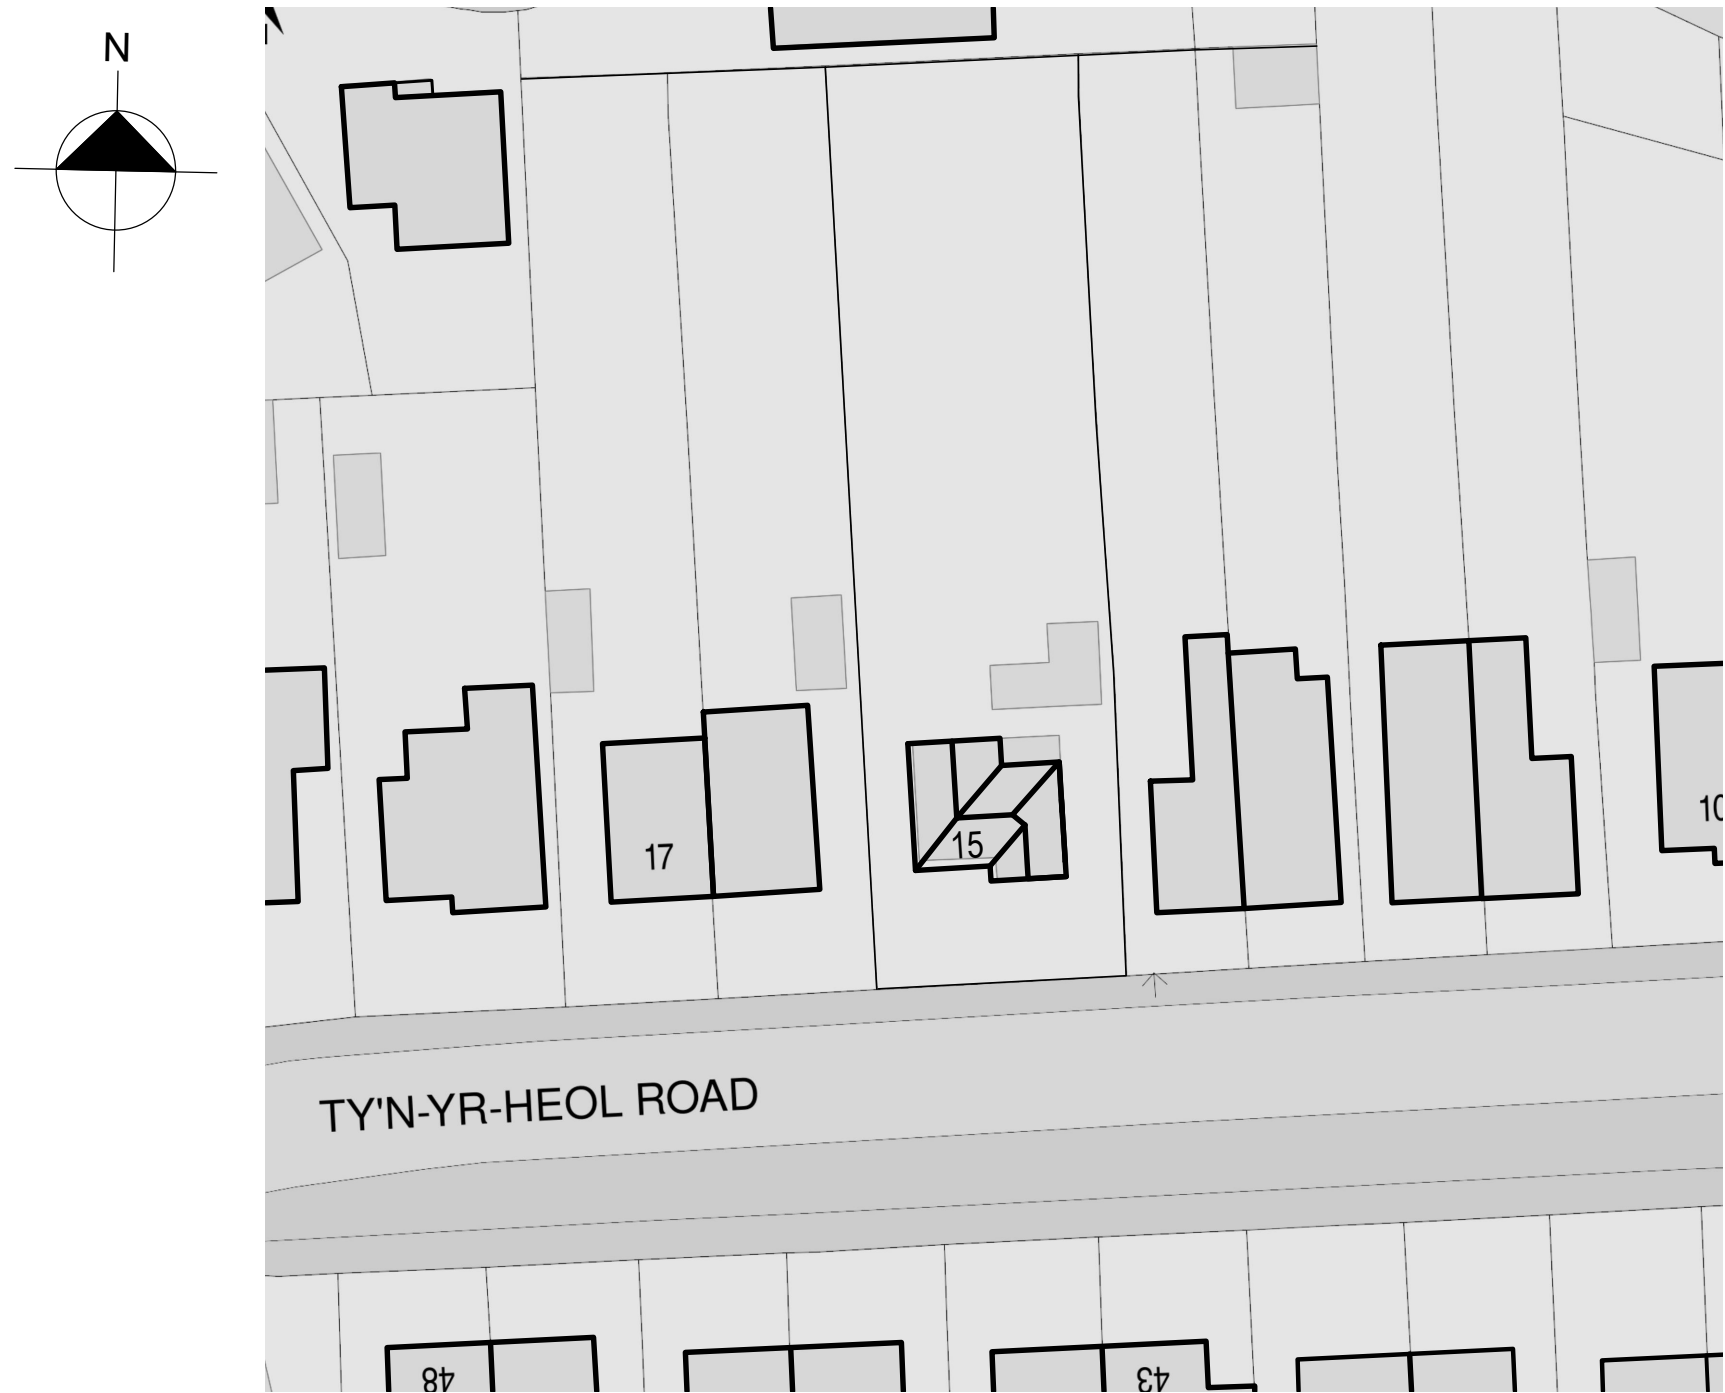

Site Location Plan scale 1:500

NOTE:

The Contractor is to check and verify all building and site dimensions, levels and sewer invert levels at connection points before work starts.

This drawing must be read with and checked against any structural or other specialist drawings provided.

The Contractor is to comply in all respects with the current Building Regulations whether or not specifically stated on these drawings.

This drawing is not intended to show details of foundation or ground conditions. Each area of ground relied upon to support the structure depicted must be investigated by the Contractor and suitable methods of foundation be provided.

Rev.			By		Date
DESIGN VISION 5					
Contact: Angharad Randall Email: Design_Vision_5@hotmail.com Tel No. 07853 169 142					
SITE ADDRESS: 15 TYN-YR-HEOL BRYNCOCH					
DRAWING TITLE: Existing Plans and Elevations					
	DRAWN BY: AR	SCALE: A1@1:100	DATE: April 2024		
Arch/Designer AR	SYSTEM PROJECT NUMBER: 128 - 2024		DRWG NO: 01	REVISION: -	