




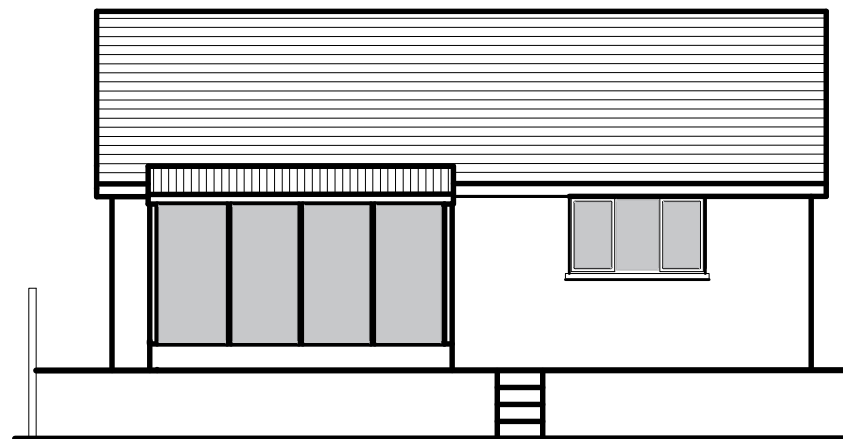


Existing Rear Elevation

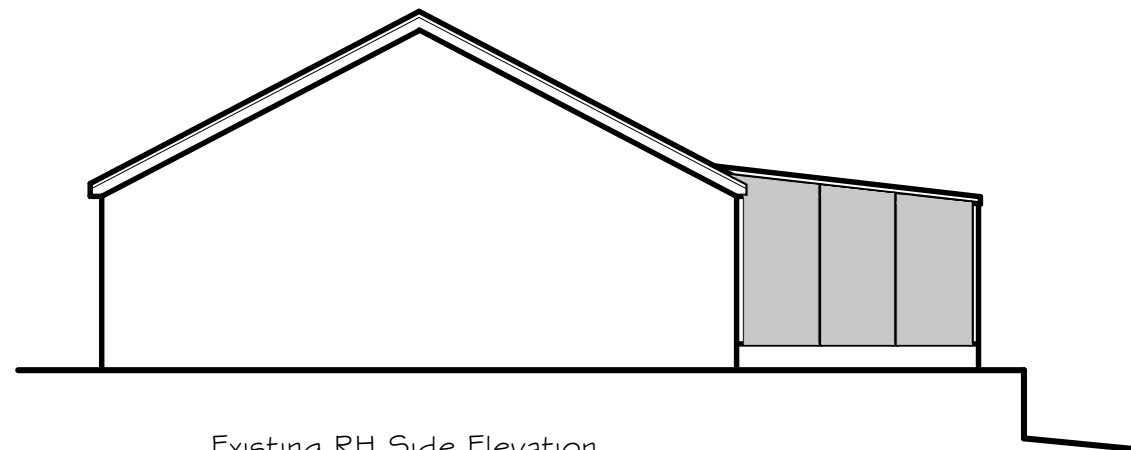

Existing RH Side Elevation

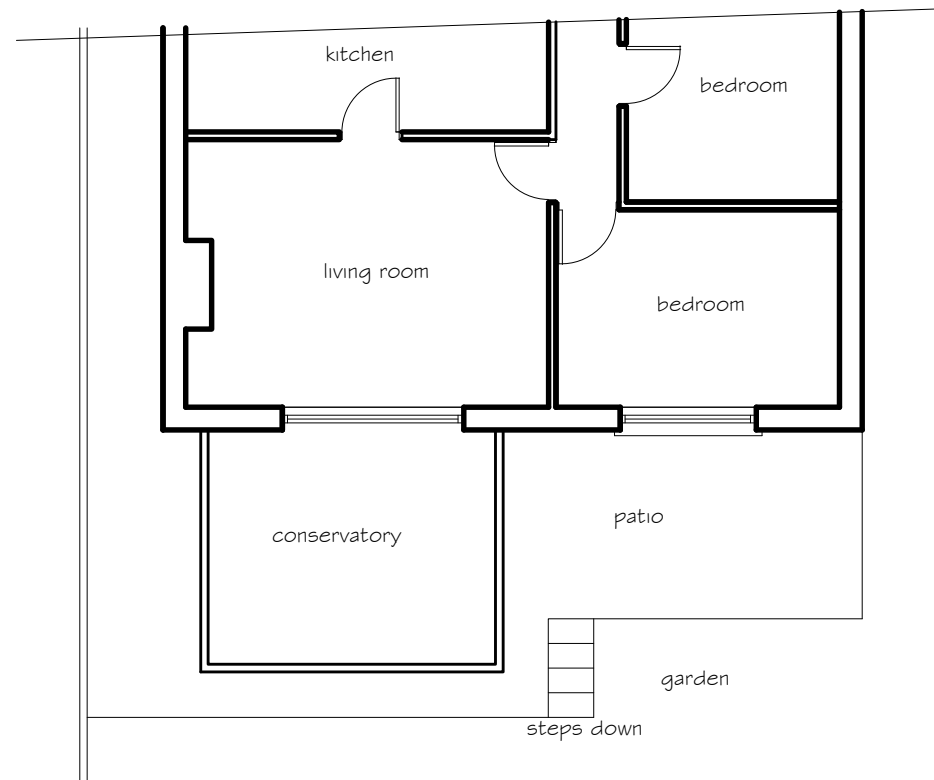

Existing Floor Plan

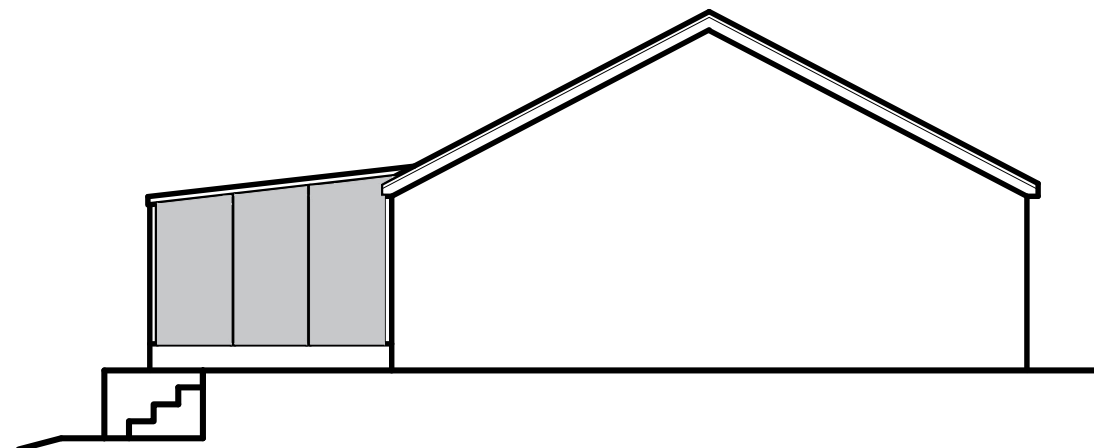

Existing LH Side Elevation

EXISTING CONSERVATORY TO BE DEMOLISHED

Existing Materials & Finishes
 concrete tile roof covering
 white PVCu fascia and soffits
 white PVCu rainwater goods
 Walls rendered finish with
 stone clad panels
 Windows & doors
 double glazed white PVCu units.

PETER JONES TALBOT DESIGN SERVICES mobile: 07817538014 email: jonespeter177@gmail.com	project title proposed lounge extension 99 Pershannel Skewen NPT	drawing title existing elevations and floor plan	date April 2024	scale 1:100
			drawing No 99P - 01	