



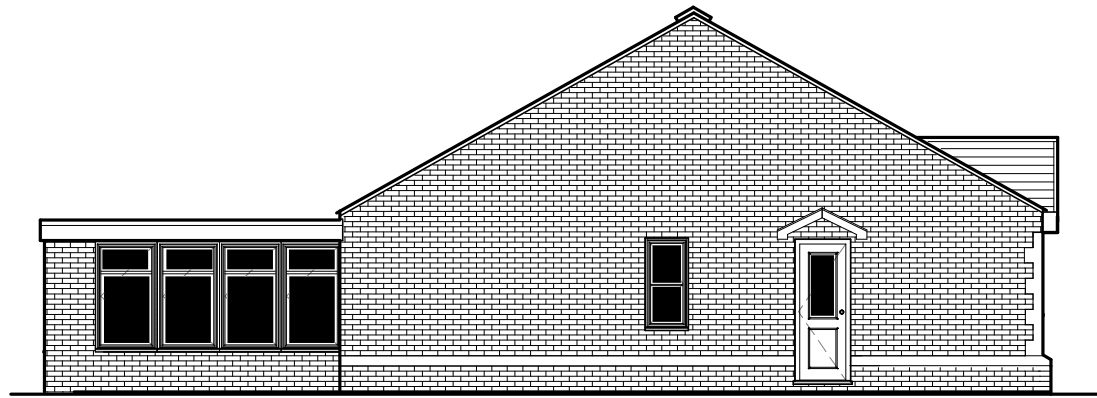

EXISTING SIDE ELEVATION Facing West

A100
2

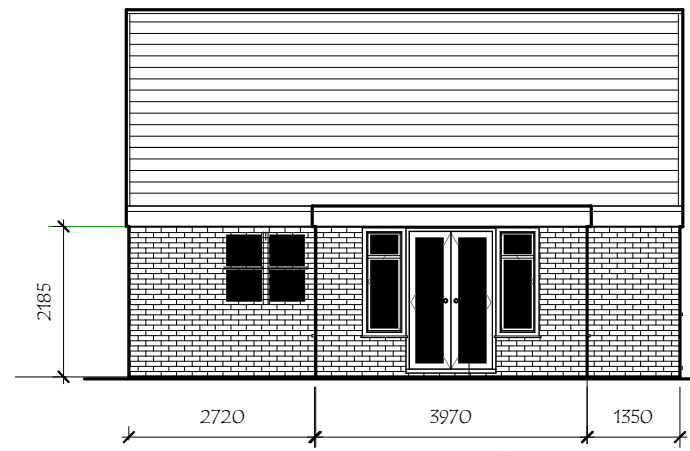


EXISTING REAR ELEVATION Facing North




EXISTING FRONT ELEVATION Facing South


Vehicle
Parking

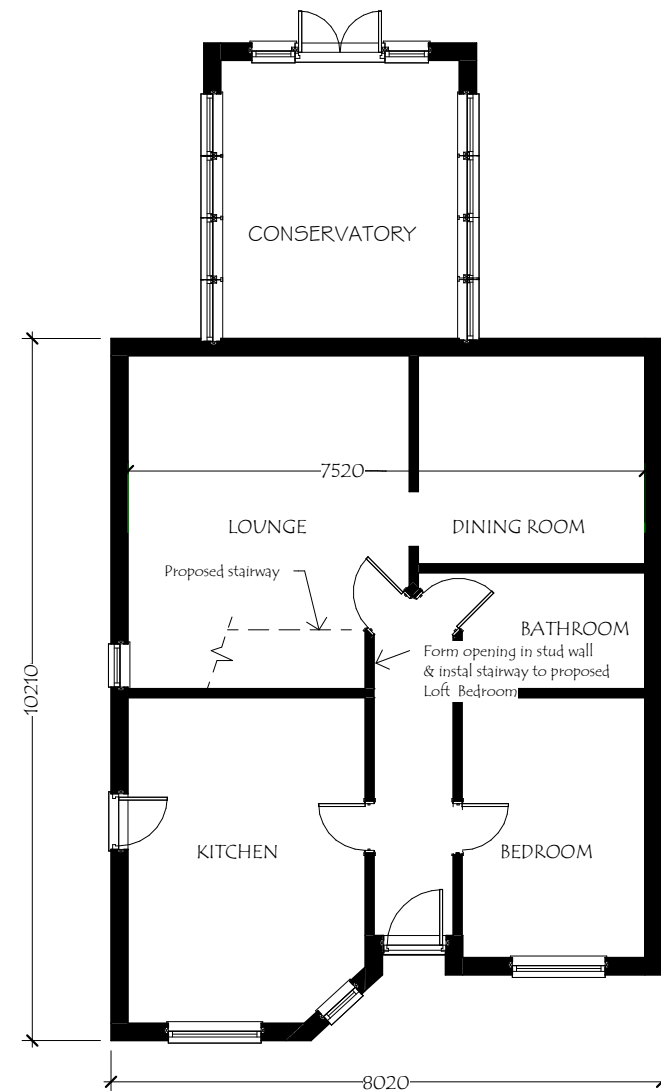

EXISTING GROUND FLOOR PLAN

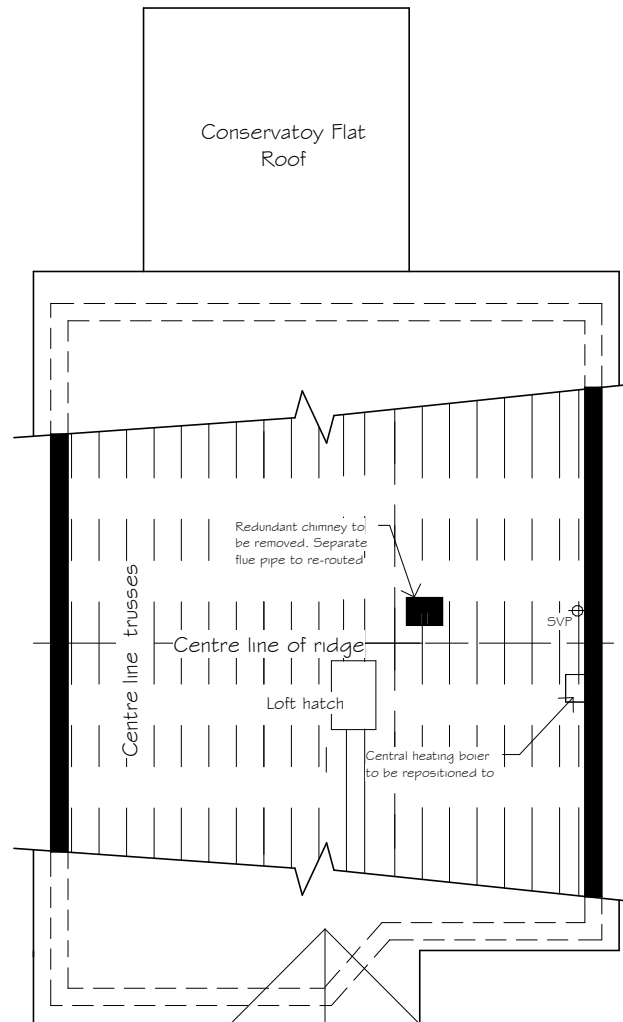

EXISTING ATTIC PLAN

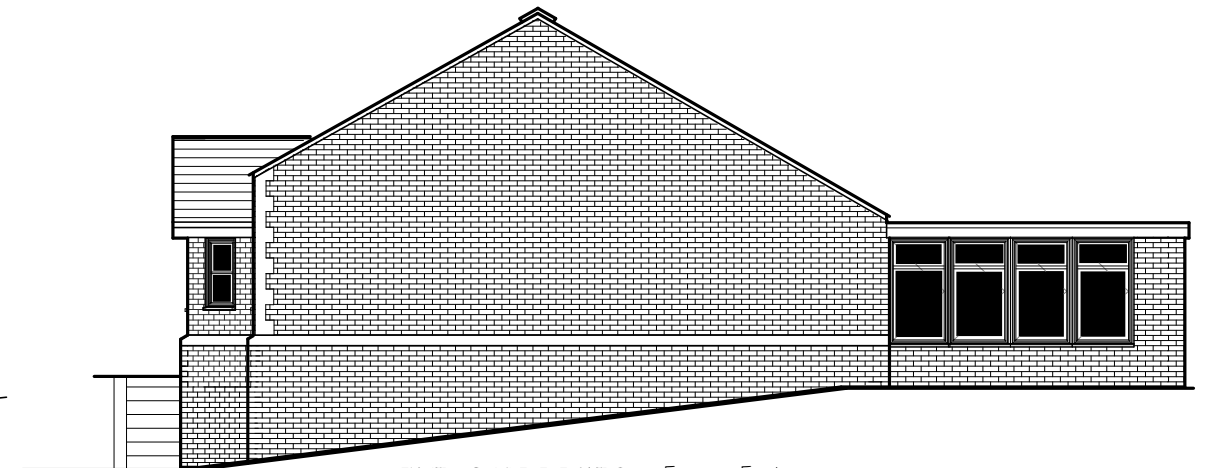

EXISTING SIDE ELEVATION Facing East

PROPOSED LOFT CONVERSION at 132 RIDGEWOOD
GARDENS, CIIMLA, NEATH. SA11 3OG

EXISTING BUILDING DETAILS

Date 20.06.2023
Scale 1:100
Drawn PG

Dwg No

24.01/2

REV

A

Revision	Discription	Drawn	Date

A100
4