


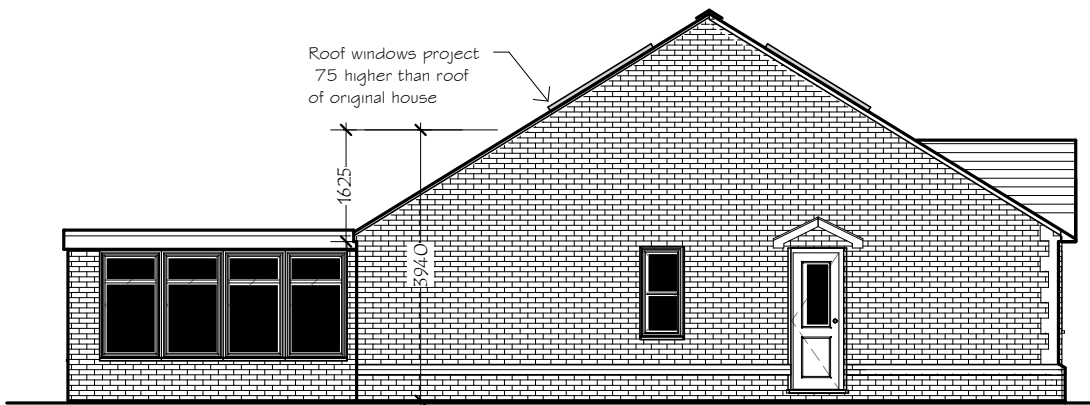


PROPOSED SIDE ELEVATION Facing West



PROPOSED FRONT ELEVATION Facing South



PROPOSED REAR ELEVATION Facing North

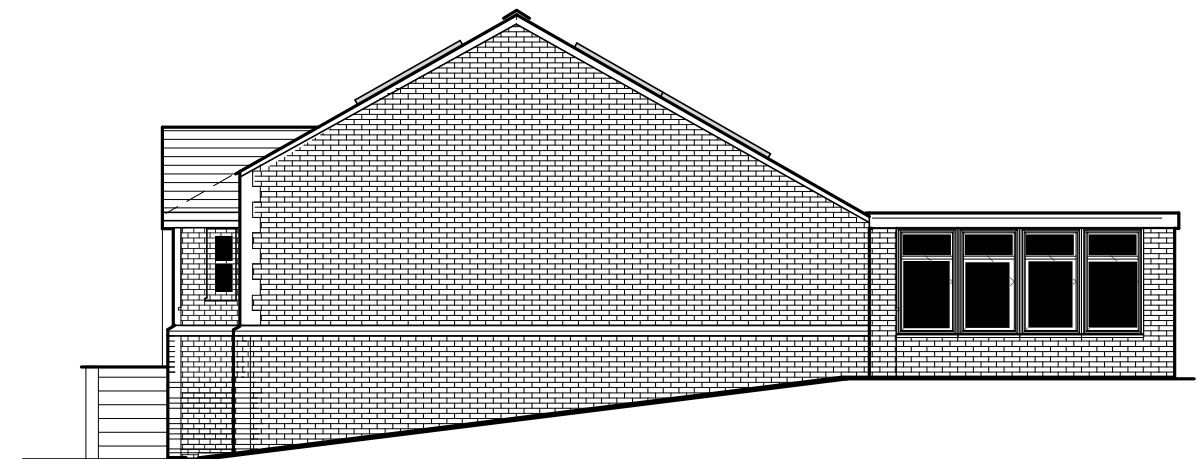

PROPOSED SIDE ELEVATION Facing East

PROPOSED LOFT CONVERSION at RIDGEWOOD GARDENS,
CIIMLA, NEATH. SA11 3OG

PROPOSED BUILDING DETAILS

Date 20.06.2023
Scale 1 : 100
Drawn DG

Dwg No

24.01/3

REV
