

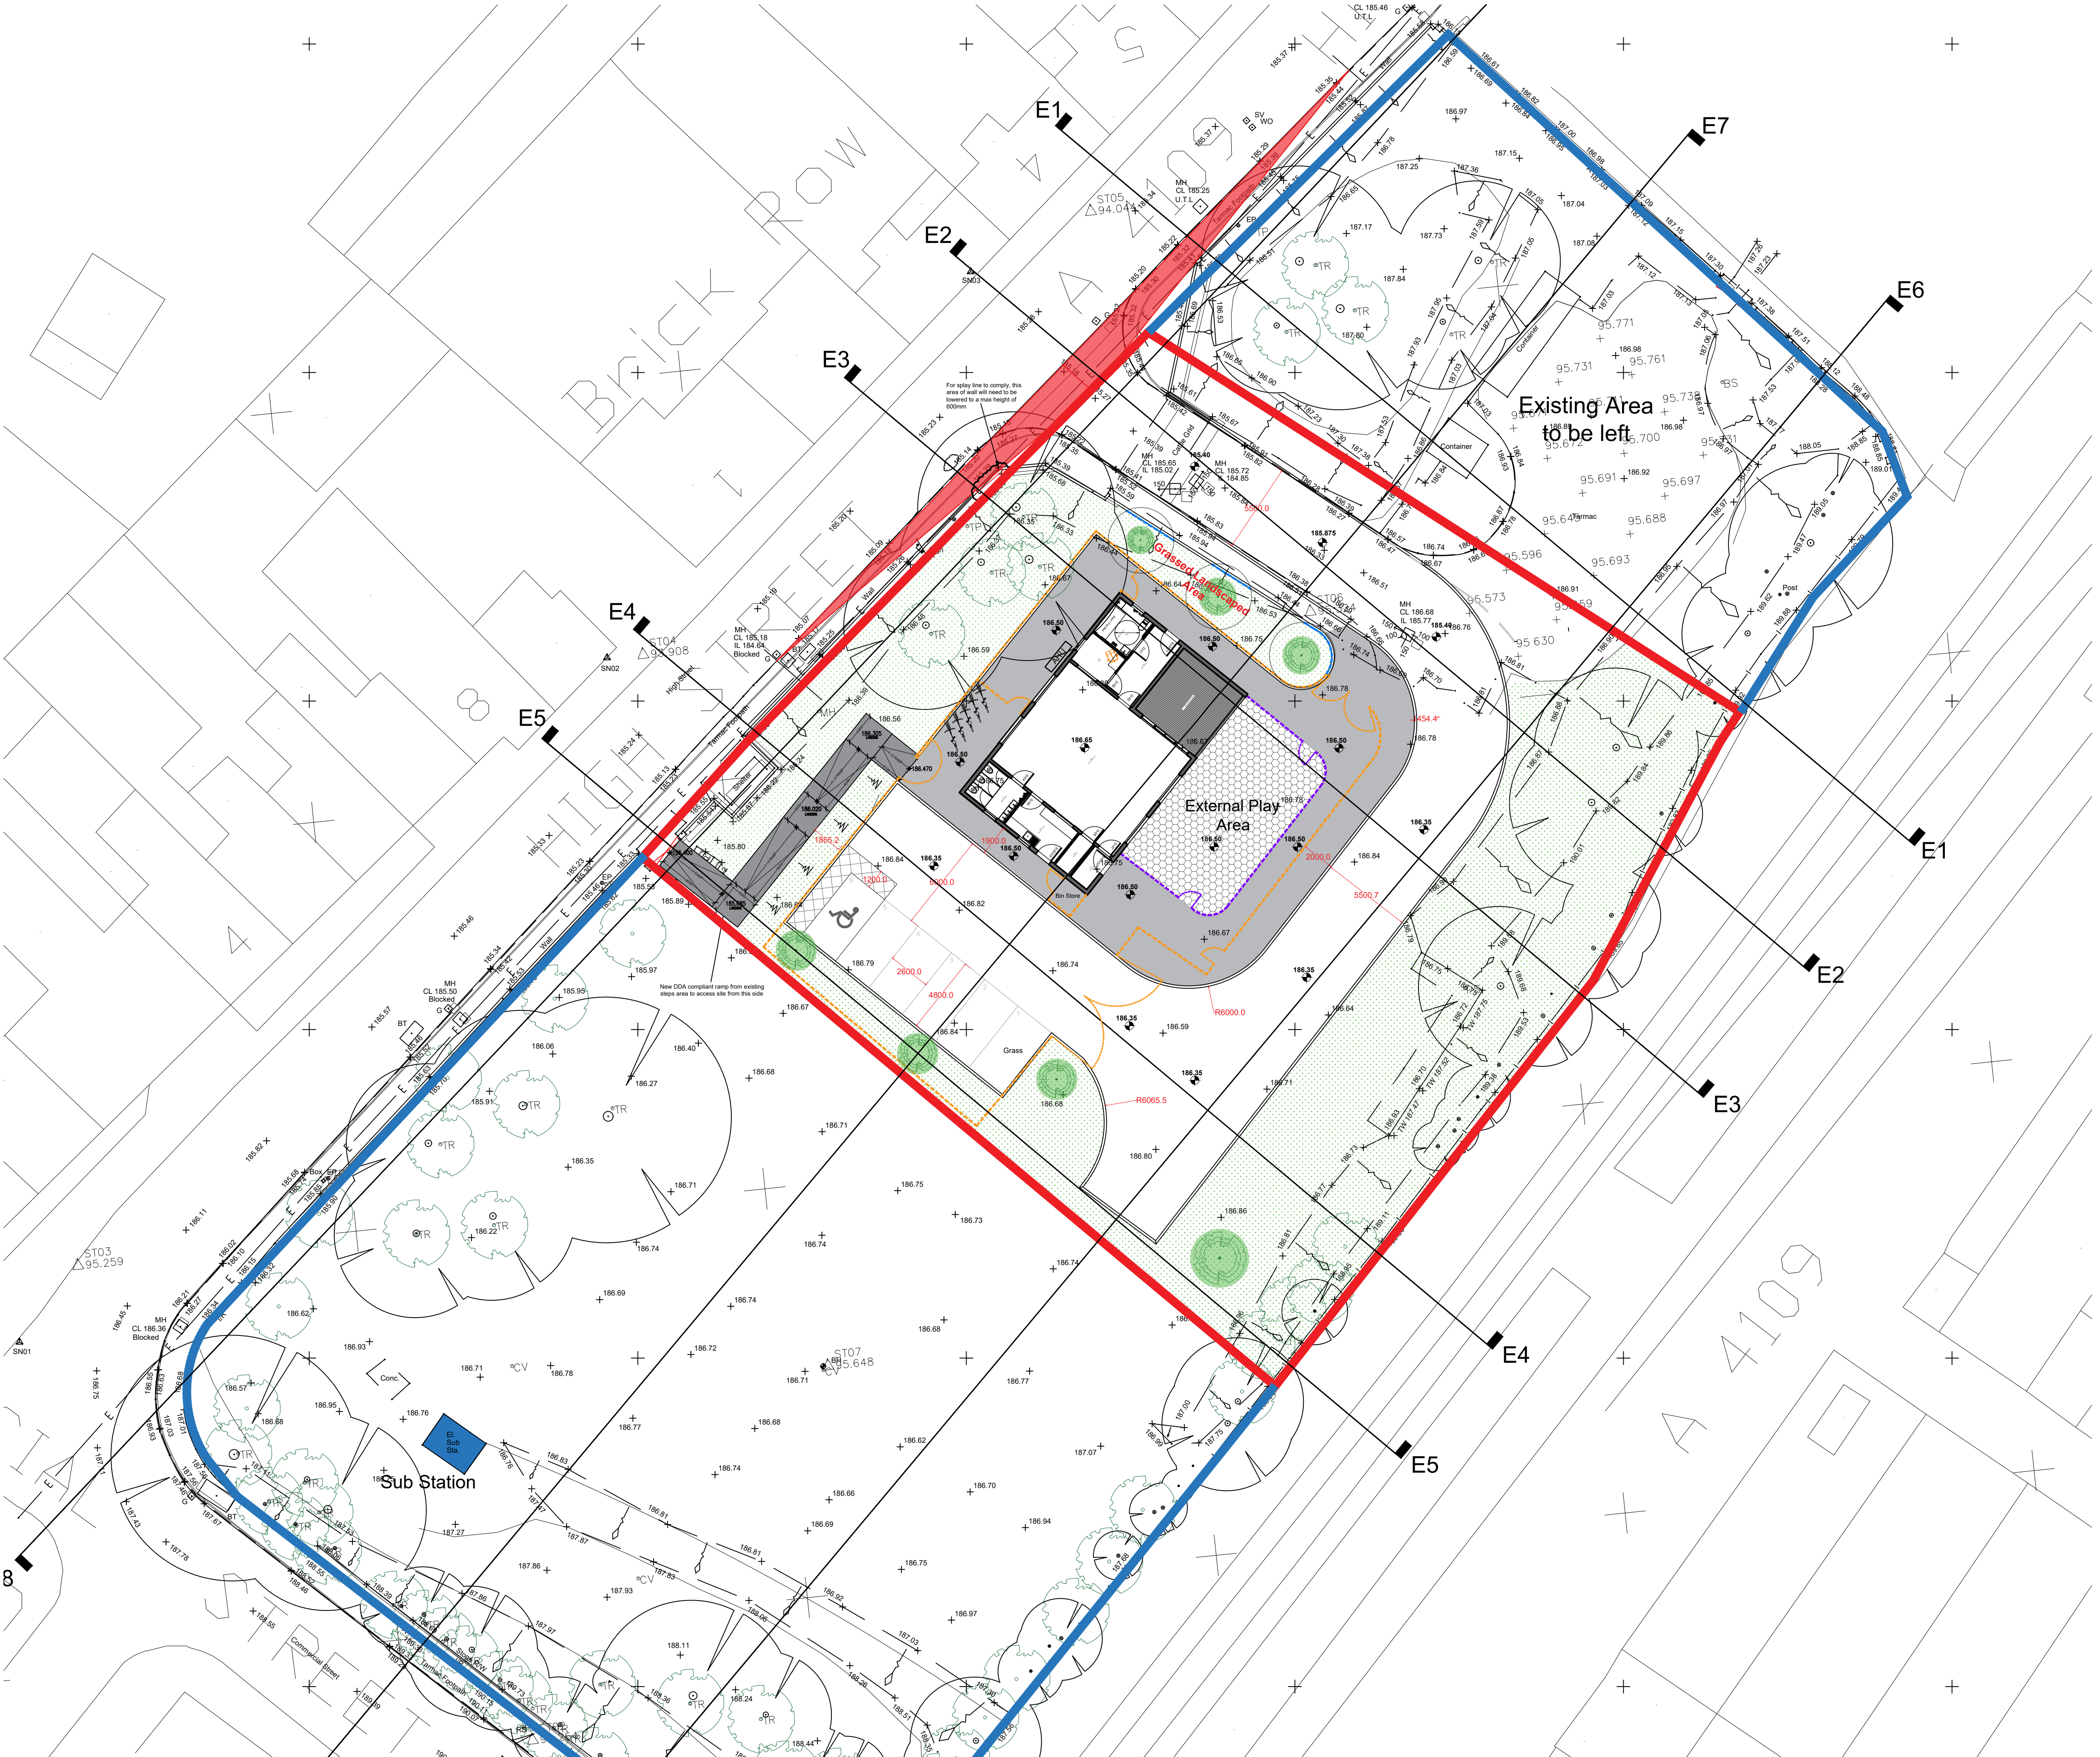


 

Proposed Site Plan
1:200 @ A1

Key

-  85m2 total with a mix of:
 - 50m2 Fake Grass,
 - 25m2 Tarmac,
 - 10m2 Soft Play
-  Tarmac Surface
-  Grass
-  Proposed new trees to be planted
-  1.8m SbD Fencing
-  1.1m Low level fencing
-  Indicates root barrier to protect the highway

 

Proposed 1.8m SbD and 1.1m Fence Style

E	Updated to suit planners requests on the invalid planning app letter.	01.11.23
D	Updated to suit landscaping plan	25.09.23
C	4no of new trees added due to 2no being felled, bike spaces added in place of one of the car spaces	24.08.23
B	DDA compliant Ramp added from RCA design, ground materials added	21.08.23
F	Fence style added, tweaks to suit highways comments, entrance gates amended	11.01.24

Rev. Details

Status:
PLANNING

Project:
Blaendulais – NPT Childcare Unit

Client:
Neath Port Talbot Council

Title:
Proposed Site Plan

Drawing Number:	Rev.	Date Drawn:
2454-002	F	03/03/23

Scale:	1:200	Drawn by:
		GRJ

This drawing is the copyright of TRJ and may not be copied, altered, reproduced or passed to a third party without their consent.
Dimensions must be checked and verified on site, discrepancies should be reported.
THIS DRAWING SHOULD NOT BE SCALED



T. Richard Jones (BETWS) LTD
Foundry Road, Ammanford,
Carmarthenshire, SA18 2LS.
Tel: 01269 591103 Fax: 01269 596207
Email: enquiries@trjtd.co.uk