


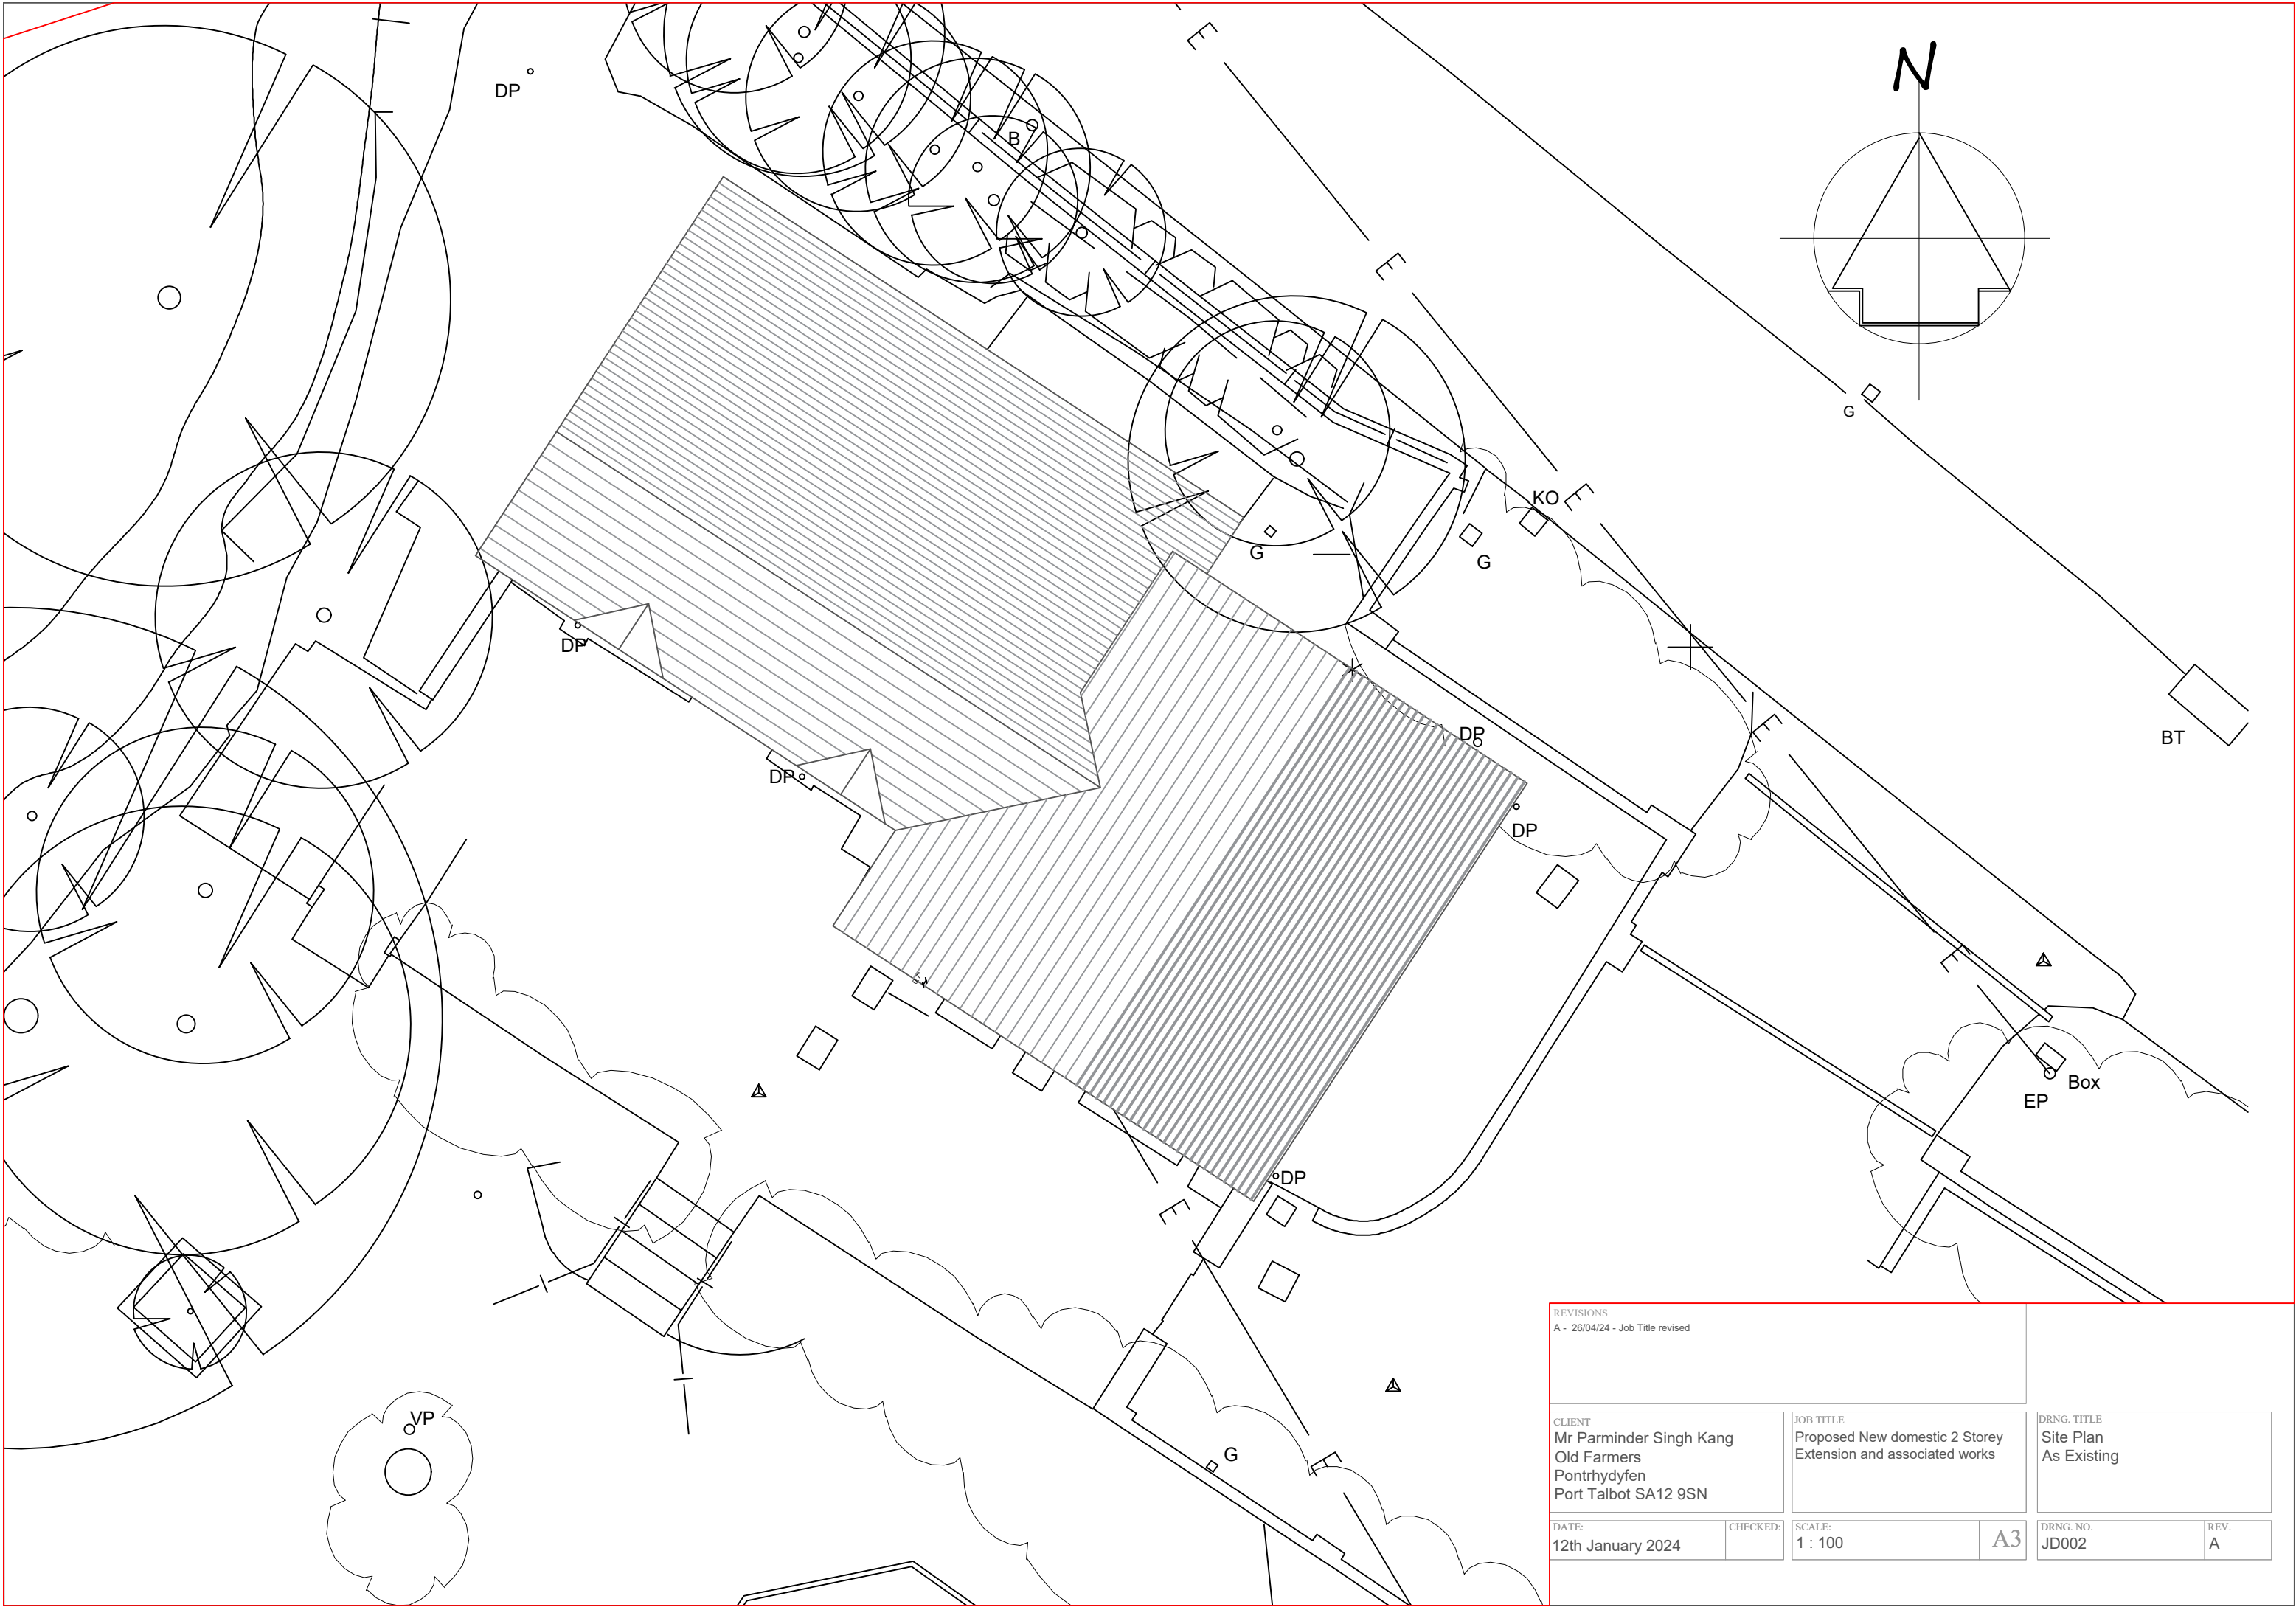

REVISIONS A - 26/04/24 - Job Title revised					
CLIENT Mr Parminder Singh Kang Old Farmers Pontrhydyfen Port Talbot SA12 9SN		JOB TITLE Proposed New domestic 2 Storey Extension and associated works		DRNG. TITLE Site Plan As Existing	
DATE: 12th January 2024	CHECKED:	SCALE: 1 : 100	A3	DRNG. NO. JD002	REV. A