


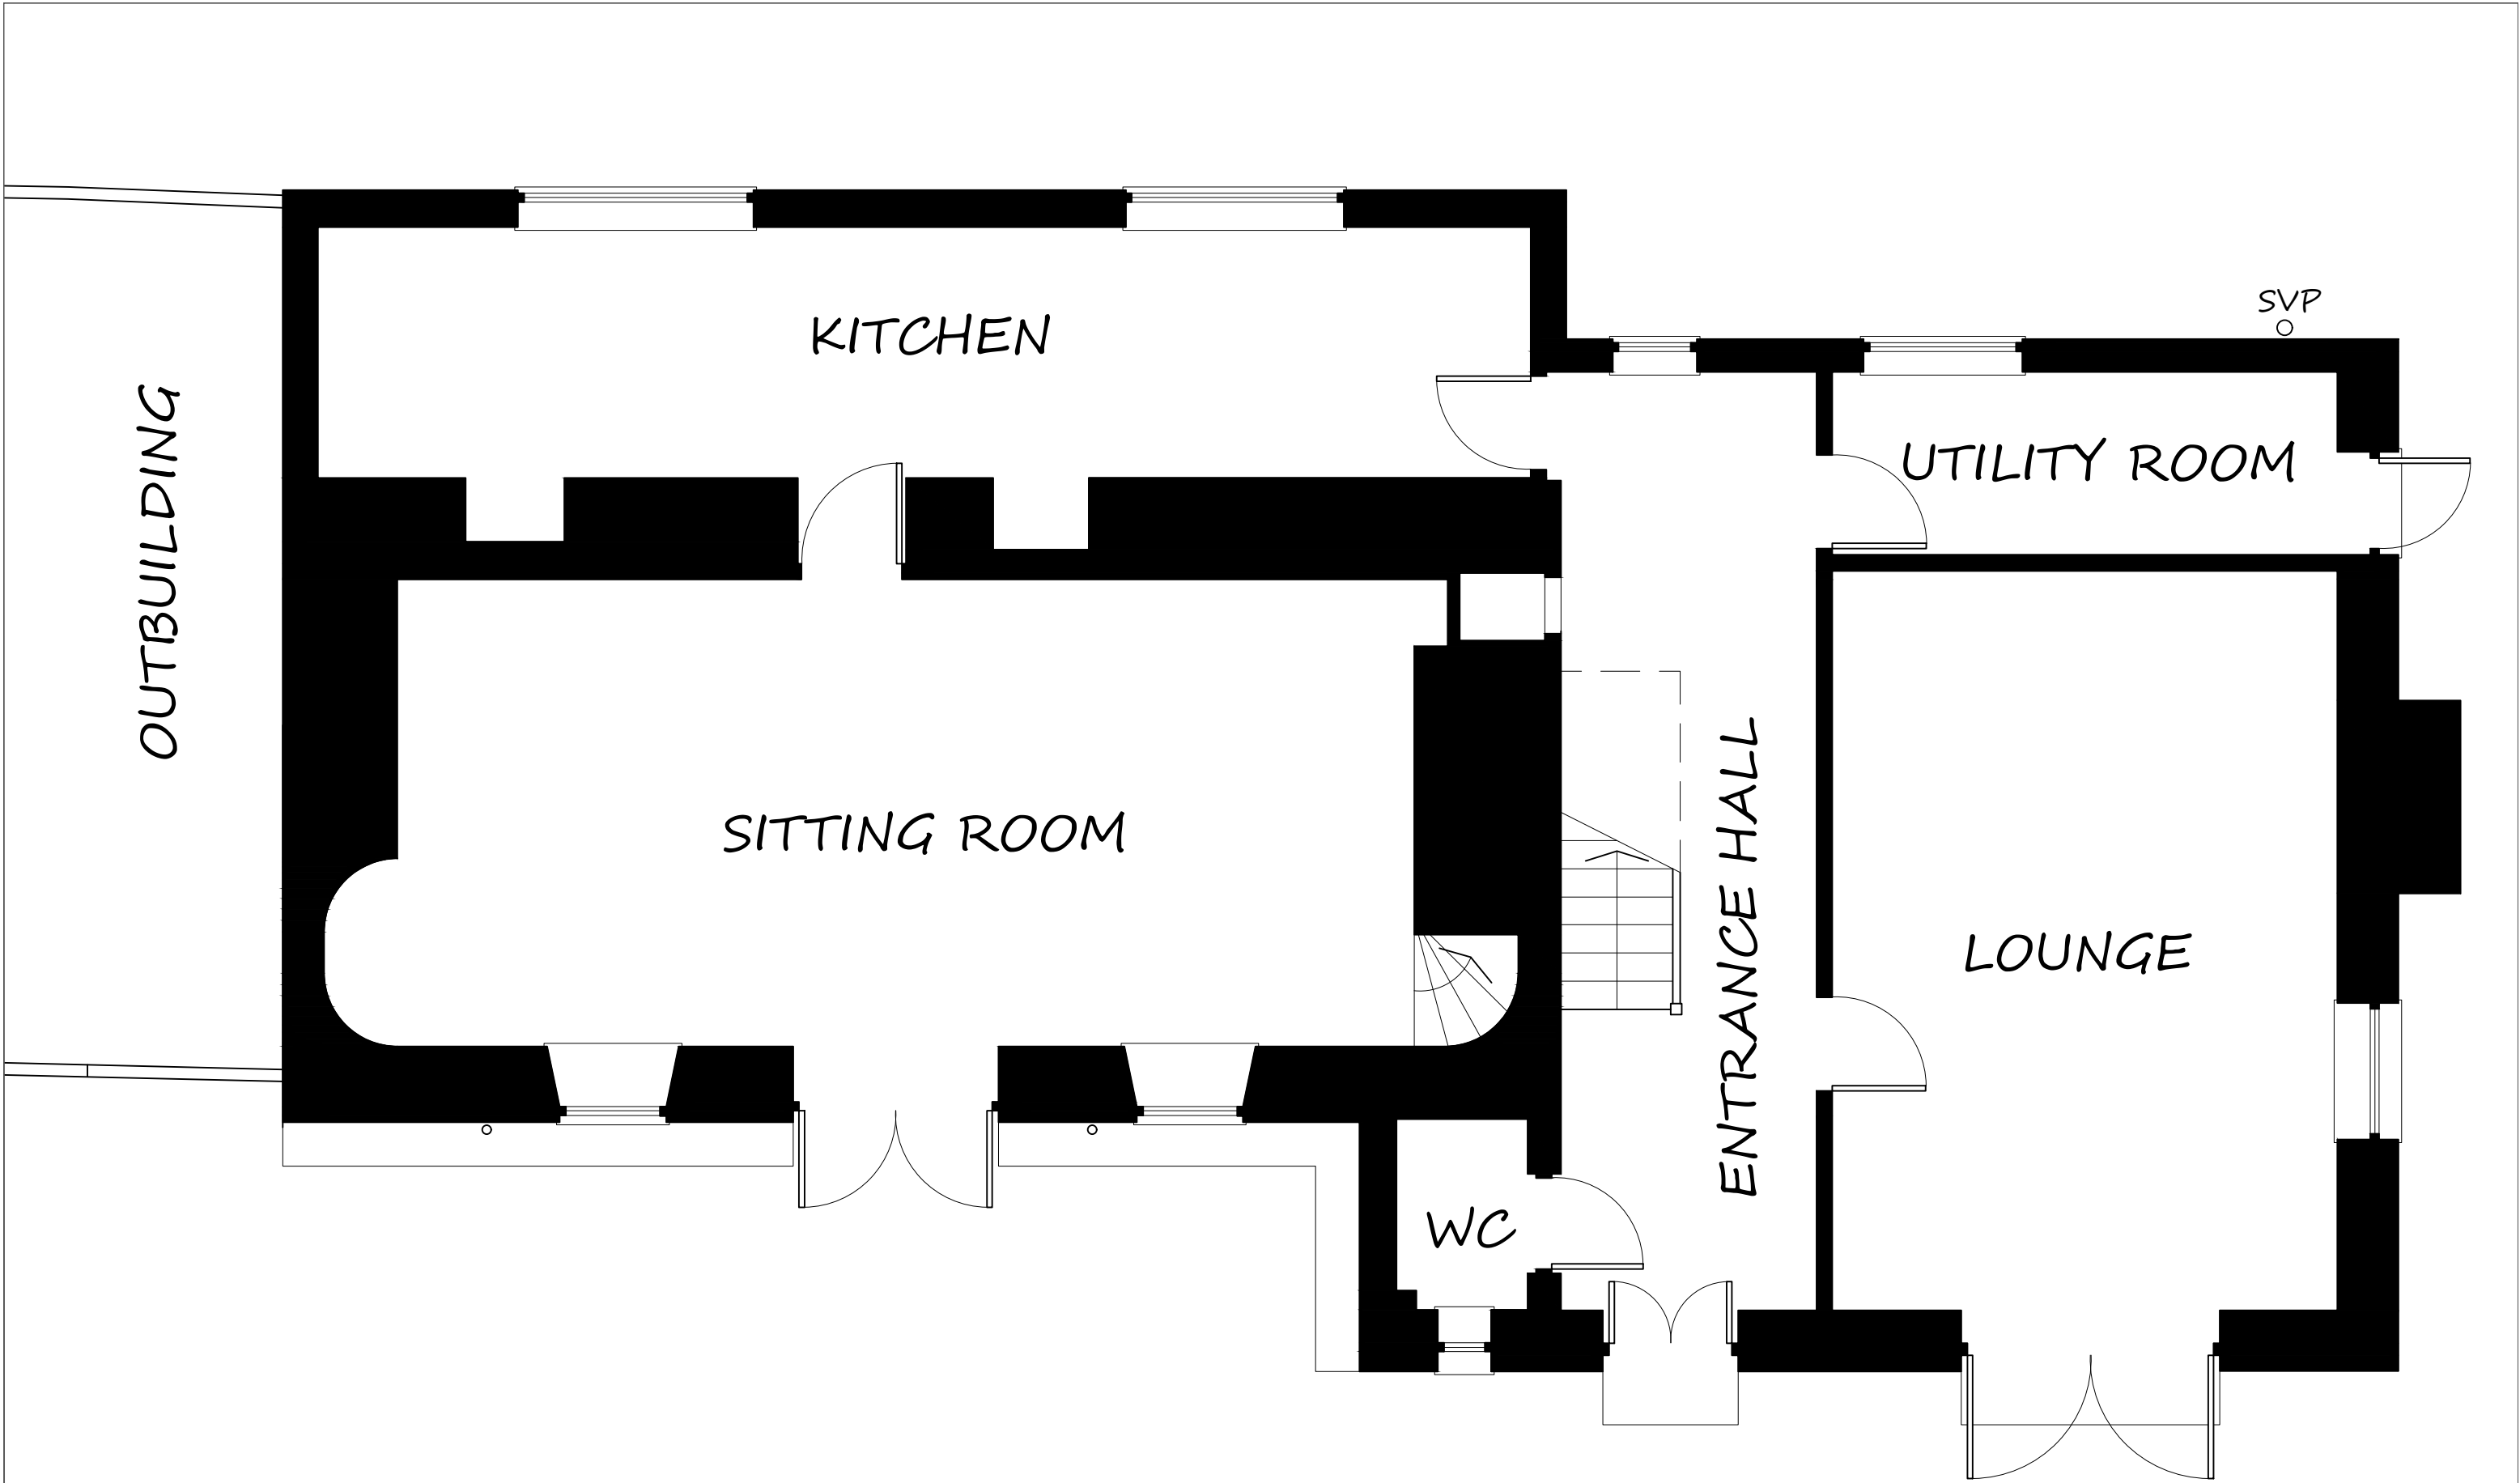

**All Dimensions are to
be site checked**

REVISIONS A - 26/04/24 - Job Title revised		CLIENT Mr Parminder Singh Kang Old Farmers Pontrhydyfen Port Talbot SA12 9SN		JOB TITLE Proposed New domestic 2 Storey Extension and associated works		DRNG. TITLE Ground Floor Plan As Existing	
DATE: 12th January 2024	CHECKED:	SCALE: 1:50	A3	DRNG. NO. JD003	REV. A		