


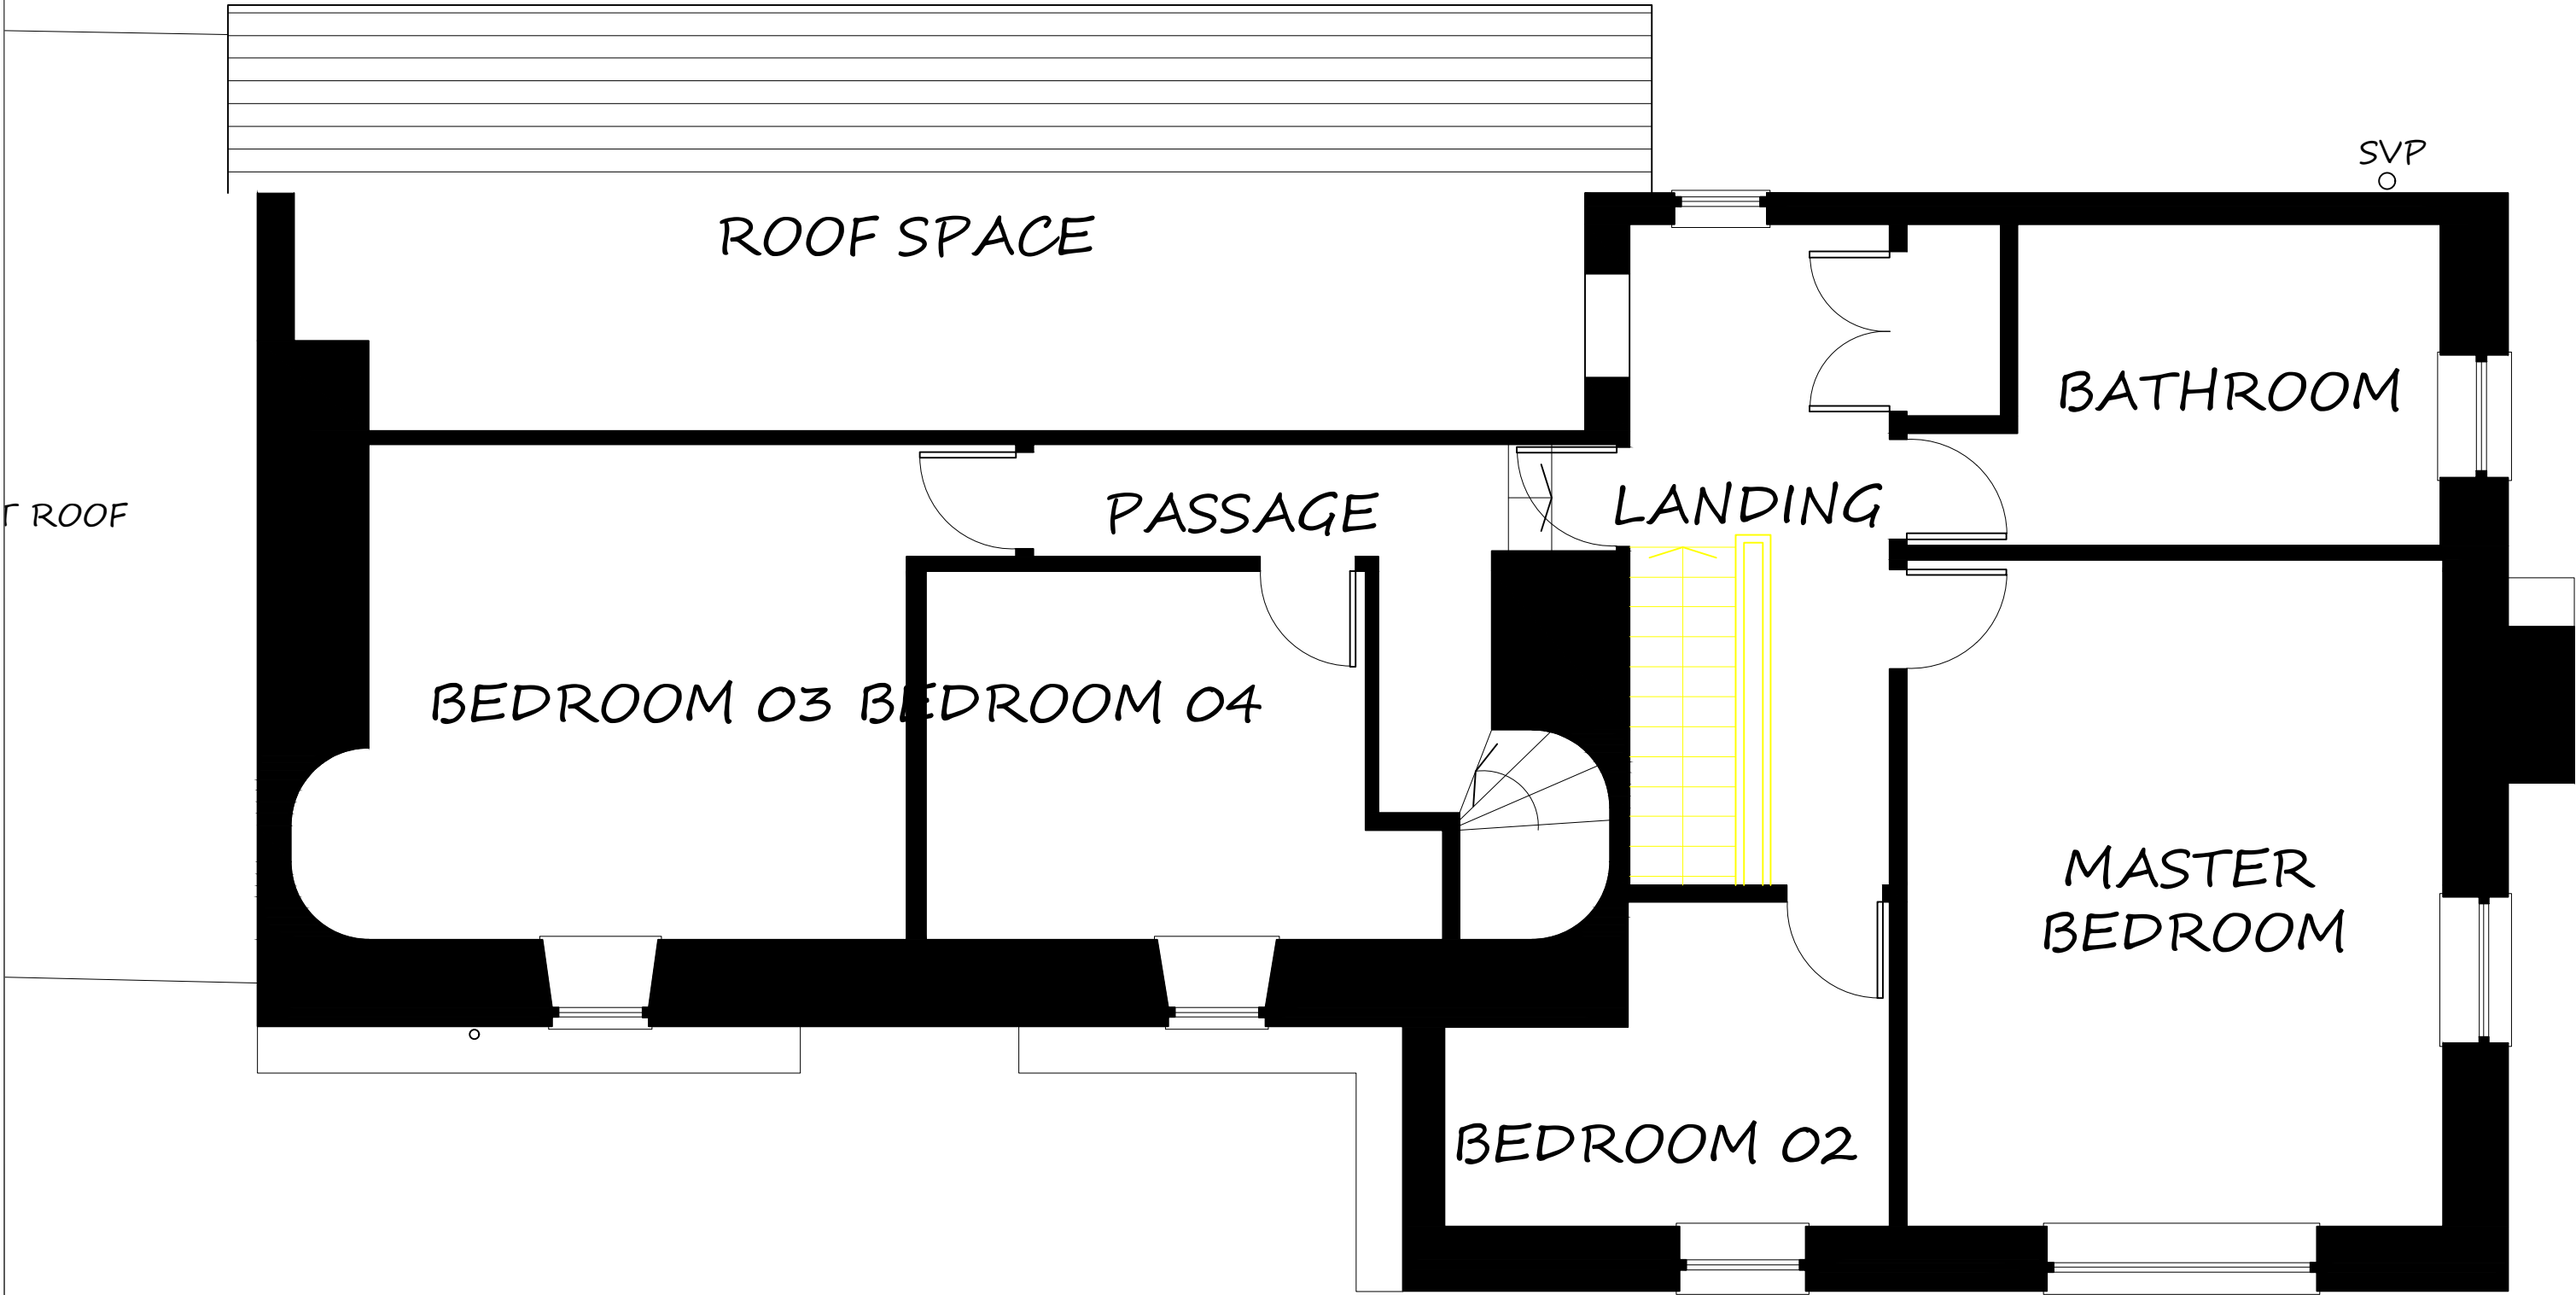

T ROOF

All Dimensions are to be site checked

REVISIONS A - 26/04/24 - Job Title revised		CLIENT Mr Parminder Singh Kang Old Farmers Pontrhydyfen Port Talbot SA12 9SN		JOB TITLE Proposed New domestic 2 Storey Extension and associated works		DRNG. TITLE First Floor Plan As Existing	
DATE: 12th January 2024	CHECKED:	SCALE: 1:50	A3	DRNG. NO. JD004	REV. A		