


All Dimensions are to be site checked

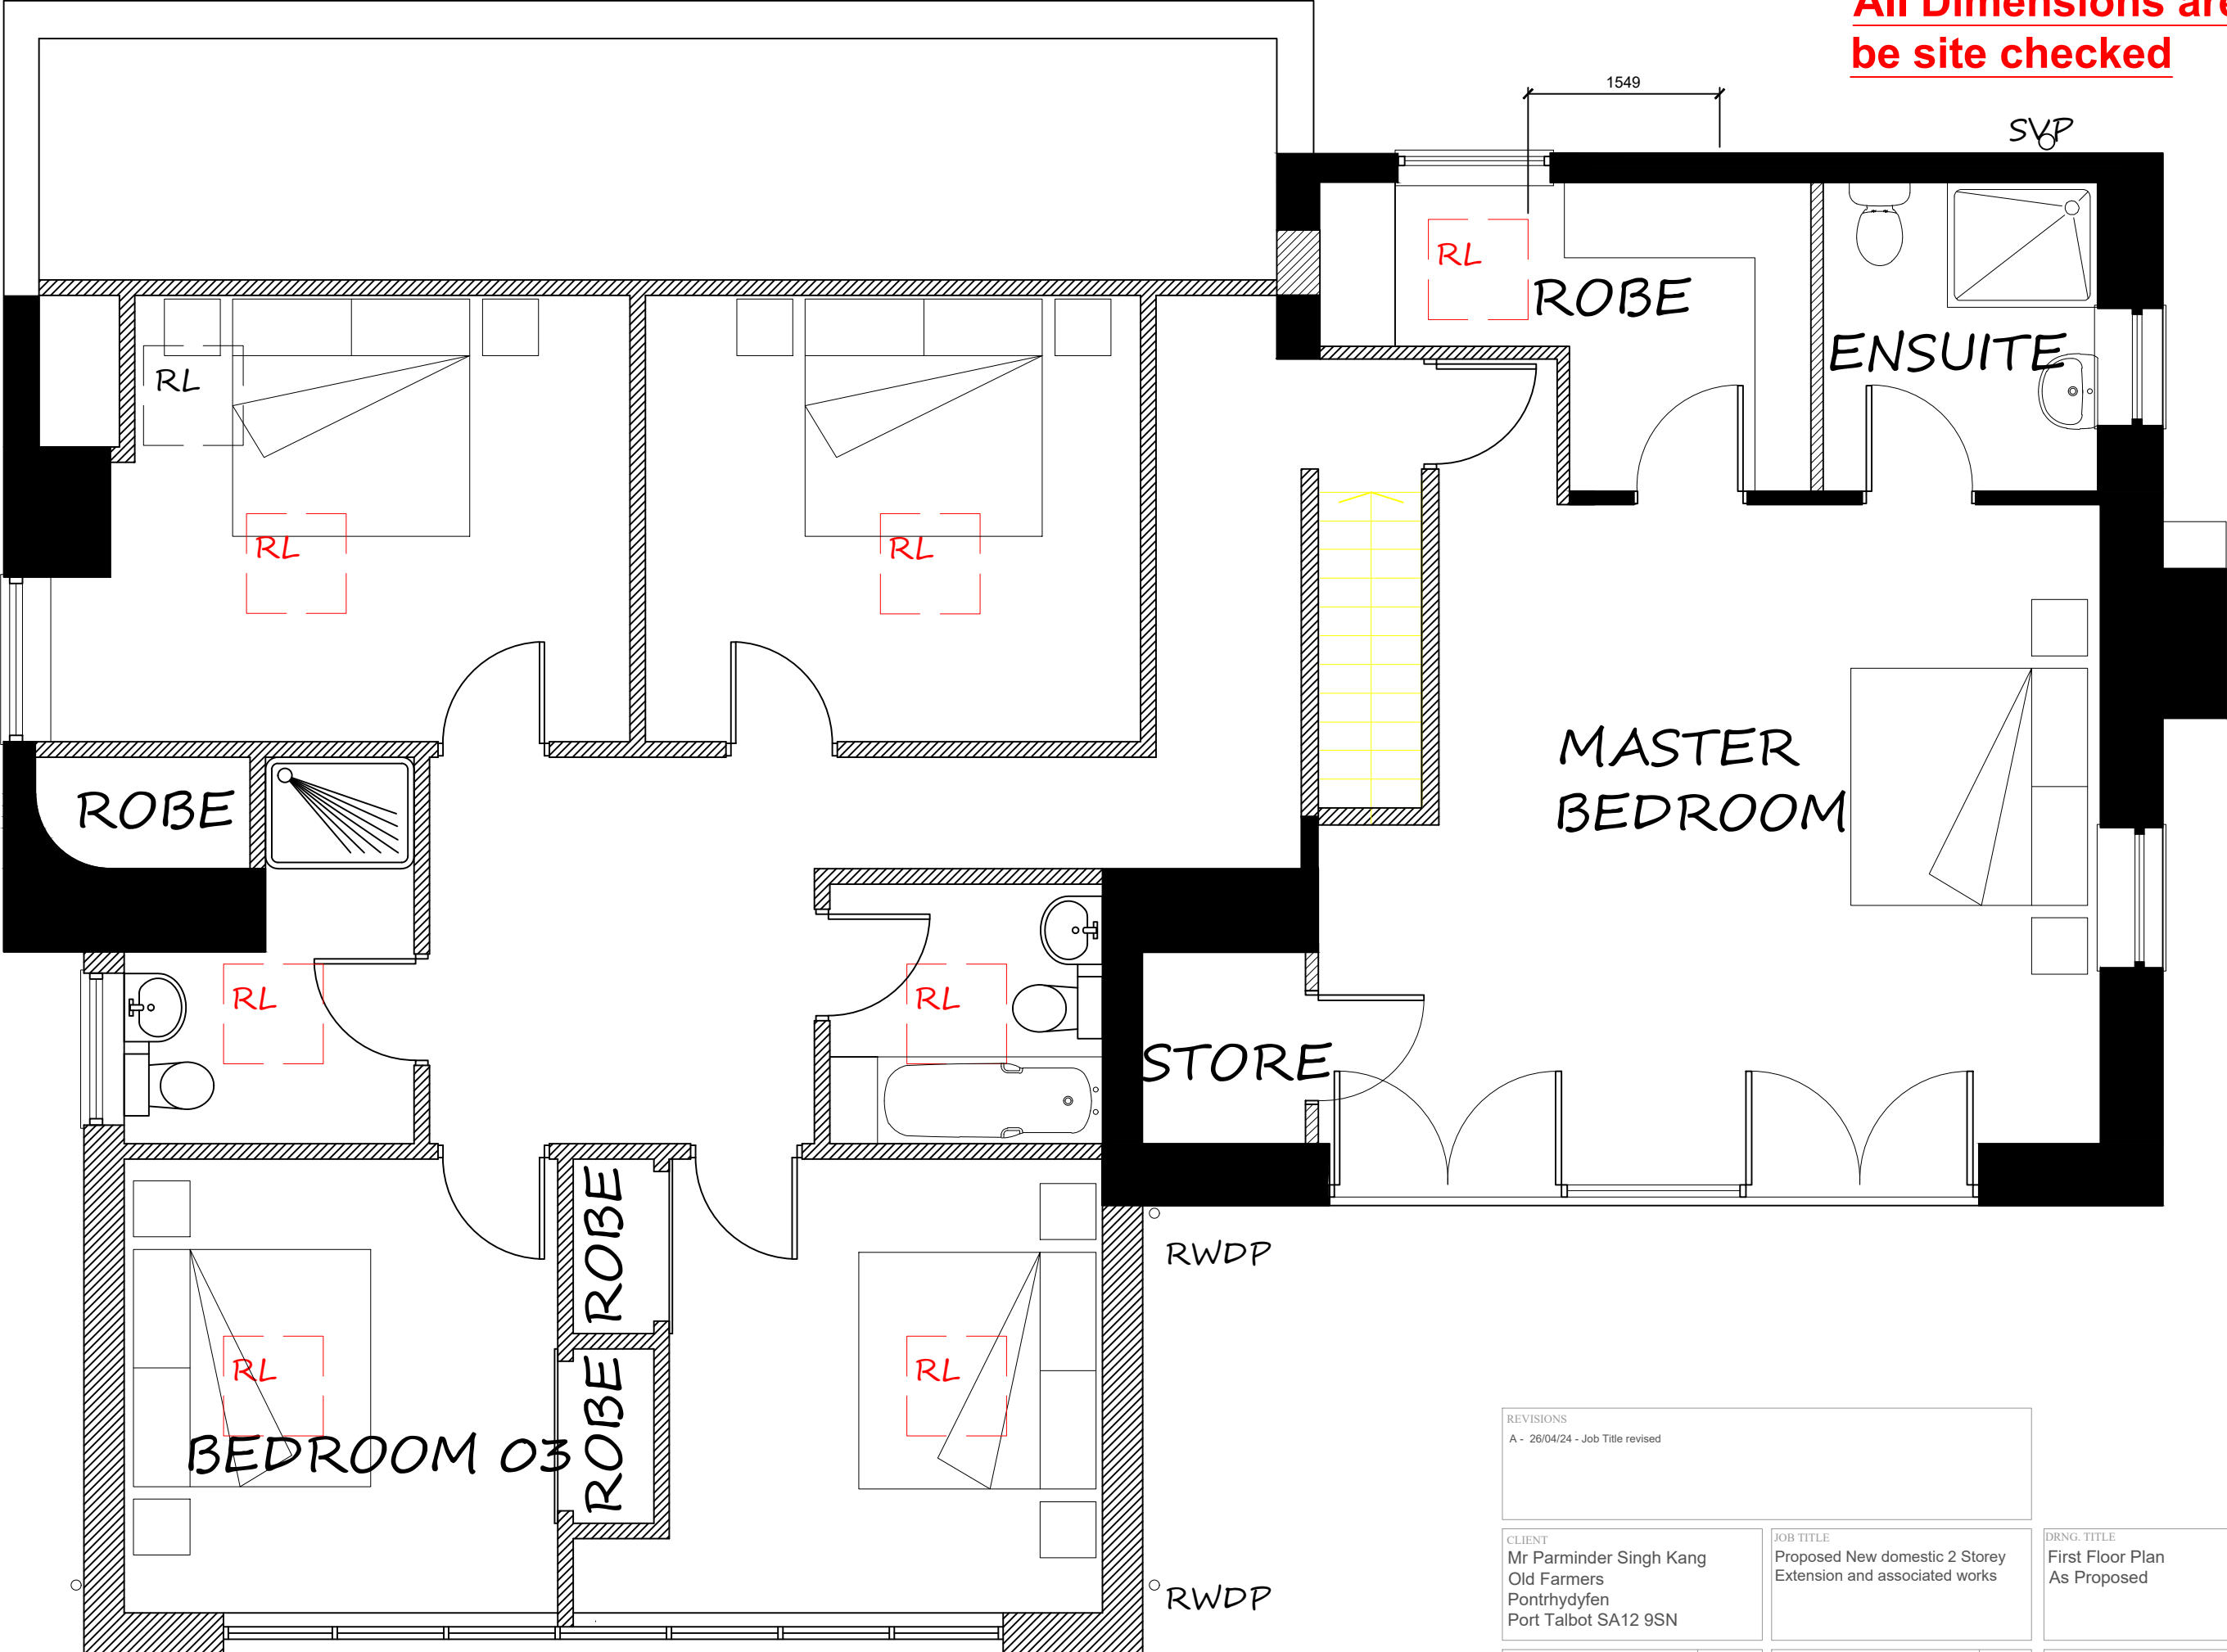

REVISIONS A - 26/04/24 - Job Title revised			
CLIENT Mr Parminder Singh Kang Old Farmers Ponrhydyfen Port Talbot SA12 9SN		JOB TITLE Proposed New domestic 2 Storey Extension and associated works	
		DRNG. TITLE First Floor Plan As Proposed	
DATE: 12th January 2024	CHECKED: 	SCALE: 1:50	A3
		DRNG. NO. JD010	REV. A