



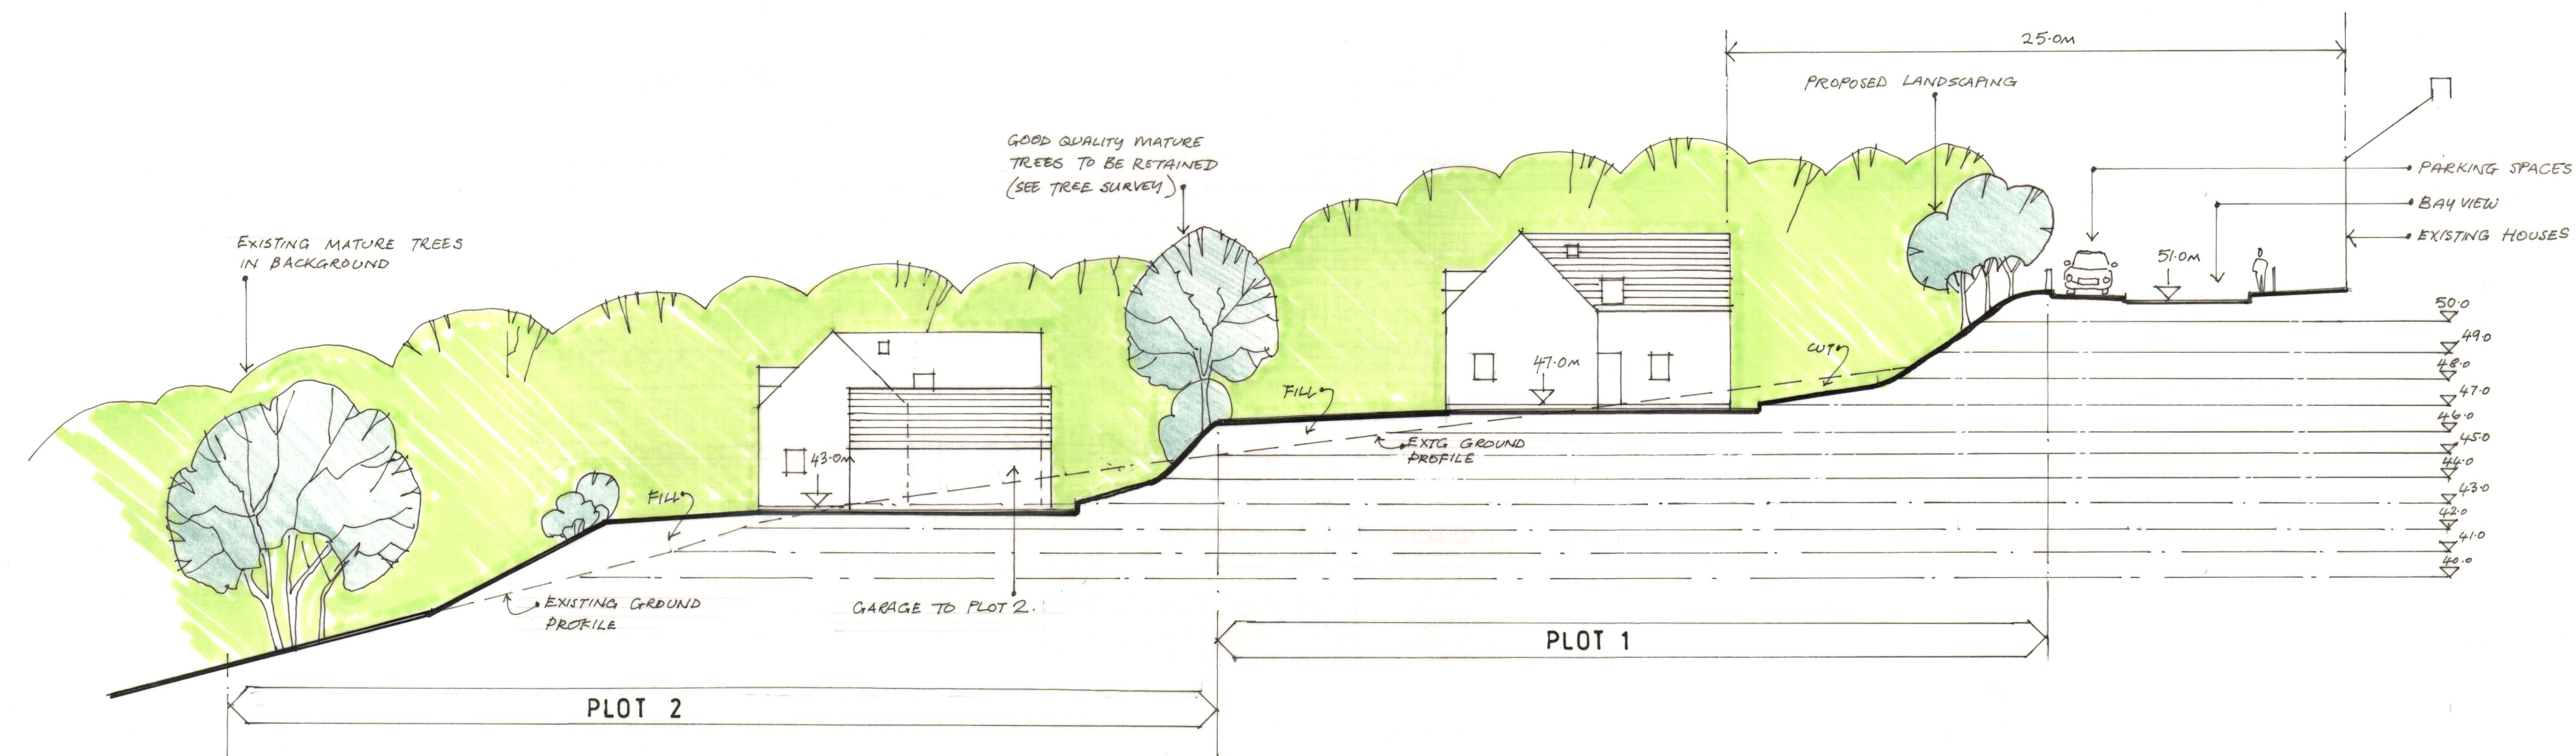

Site Section A-A

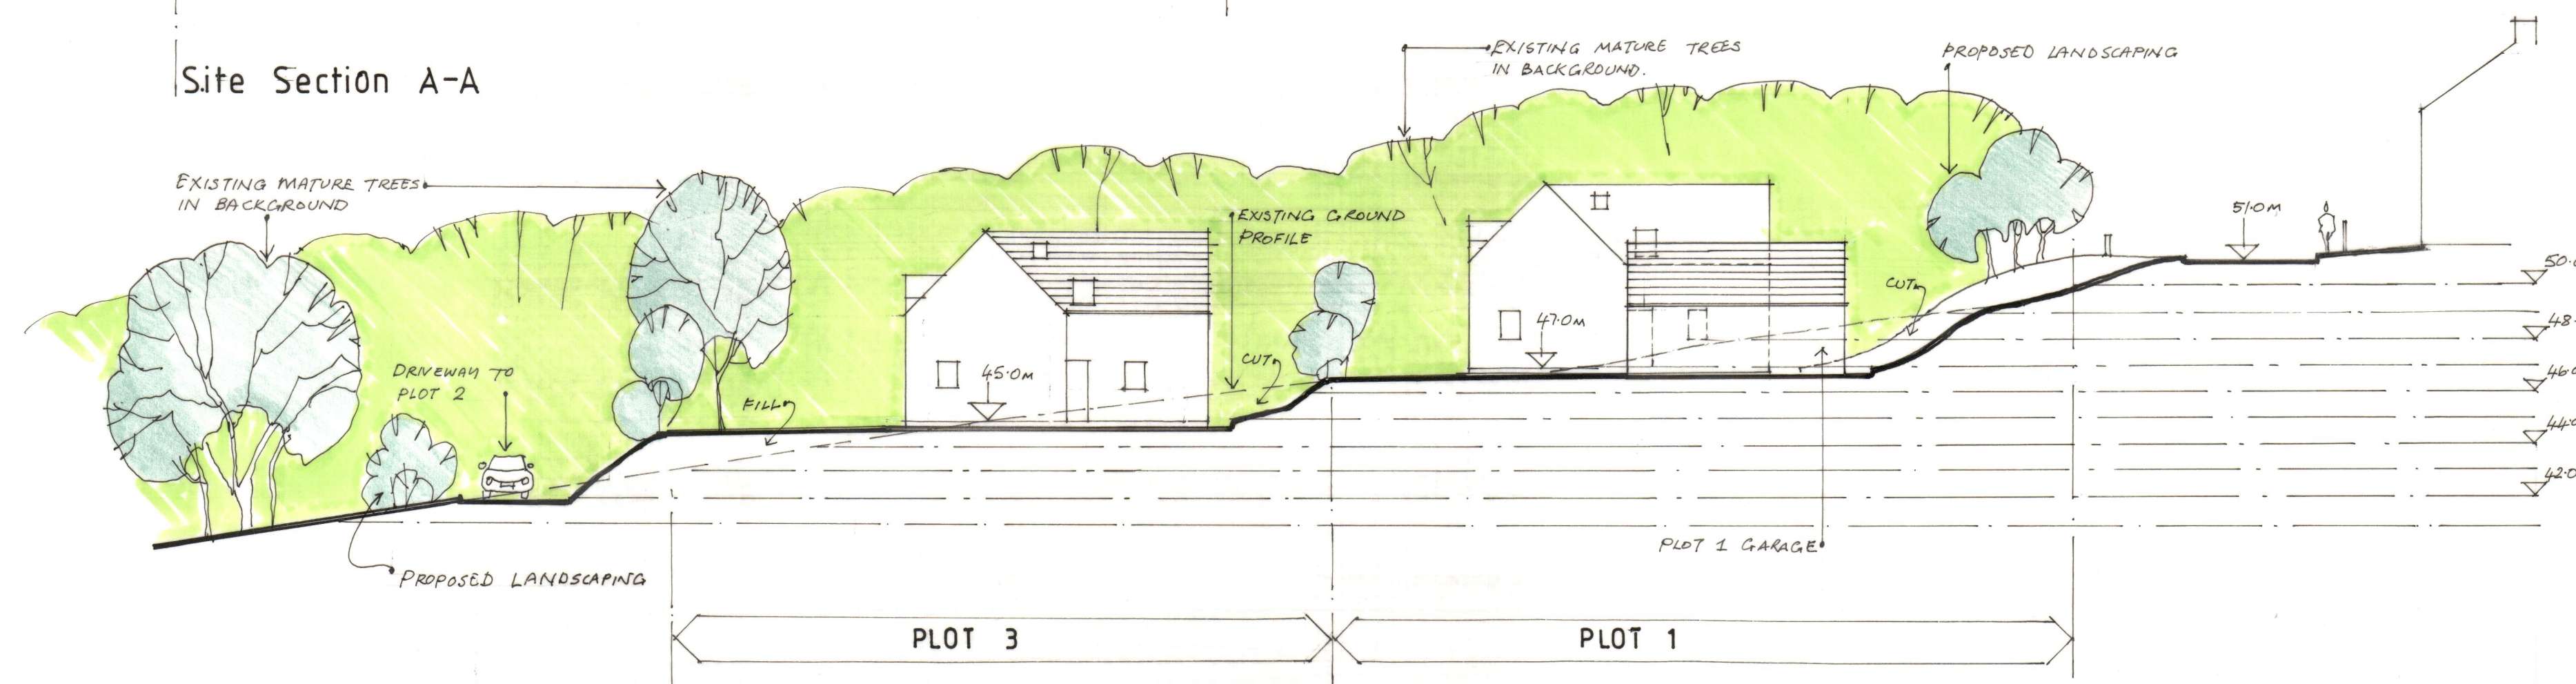

Site Section B-B

GENERAL NOTES :-
 1. PLEASE SEE PROPOSED SITE PLAN FOR SECTION MARKS.
 2. REFER TO TOPOGRAPHICAL SURVEY DRG. FOR DETAILLED INFO. REGARDING LEVELS ETC.

Client:
 Pontypridd Organic Growth Ltd

Project Title:
 Proposed Residential
 Development adjacent to
 Bay View,
 Port Talbot.

Drg. Title:
 Proposed Site Sections

Kevyn Davies Chartered Architect

Scale: 1:200 at A1

Date March 2024

Issue Planning

Drg no
 A. S. 02. rev