




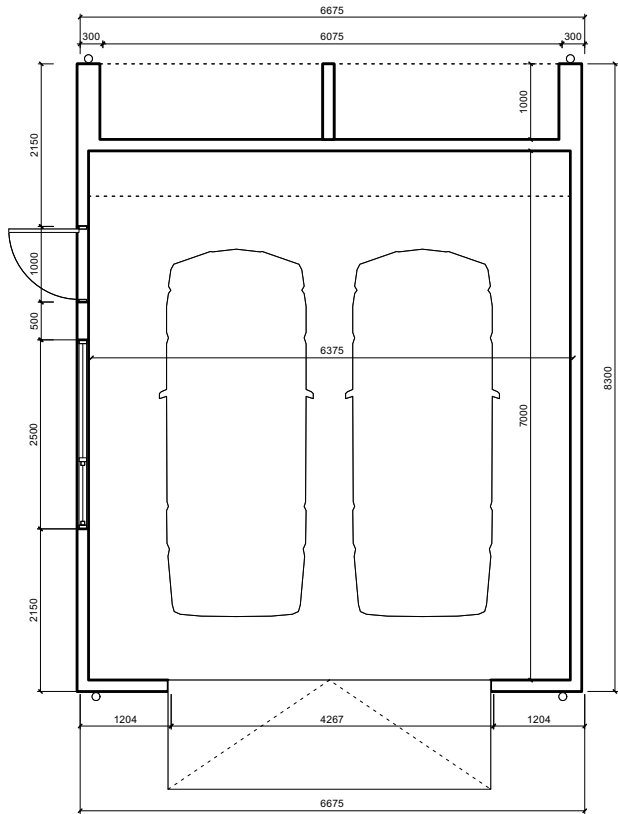

GARAGE FLOOR PLAN

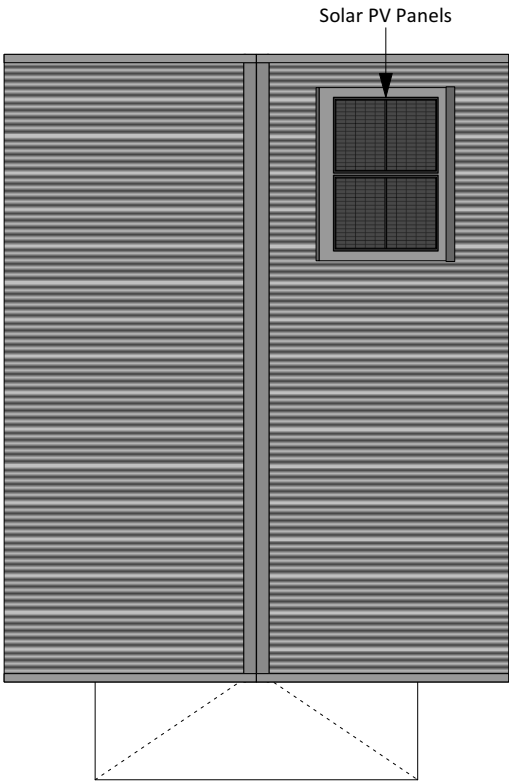


GARAGE ROOF PLAN

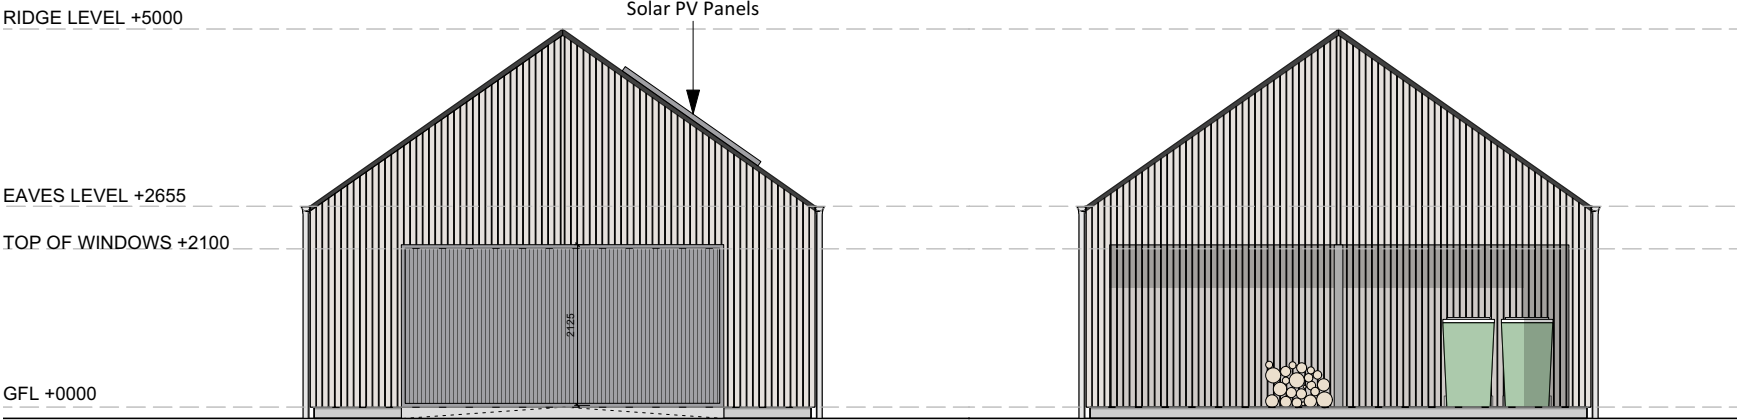


FRONT ELEVATION

REAR ELEVATION

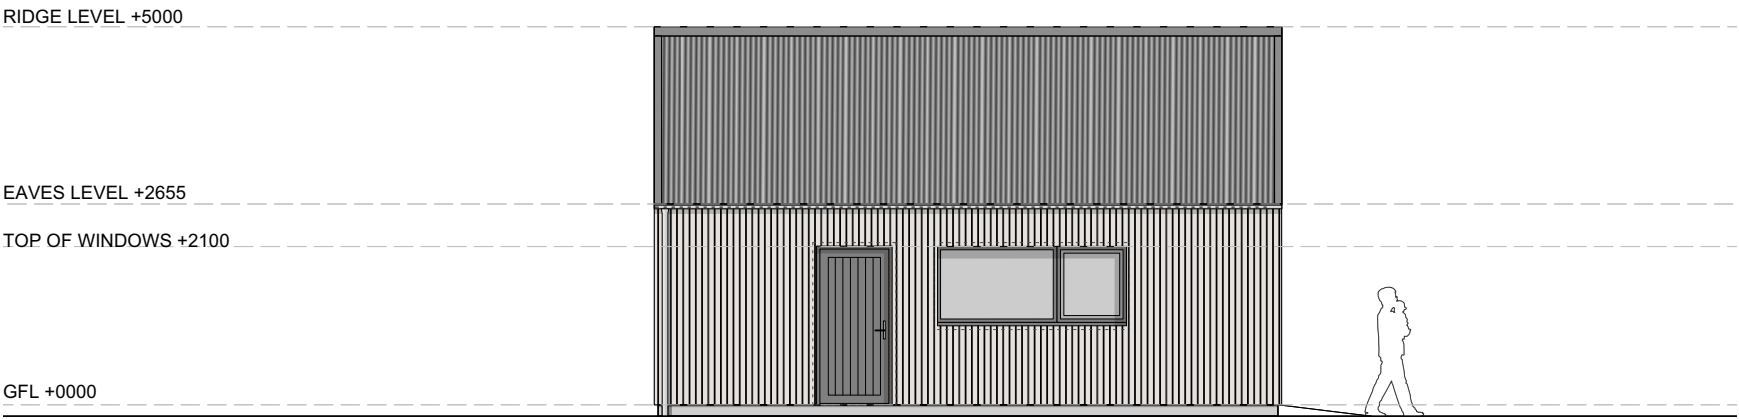

SIDE ELEVATION 01

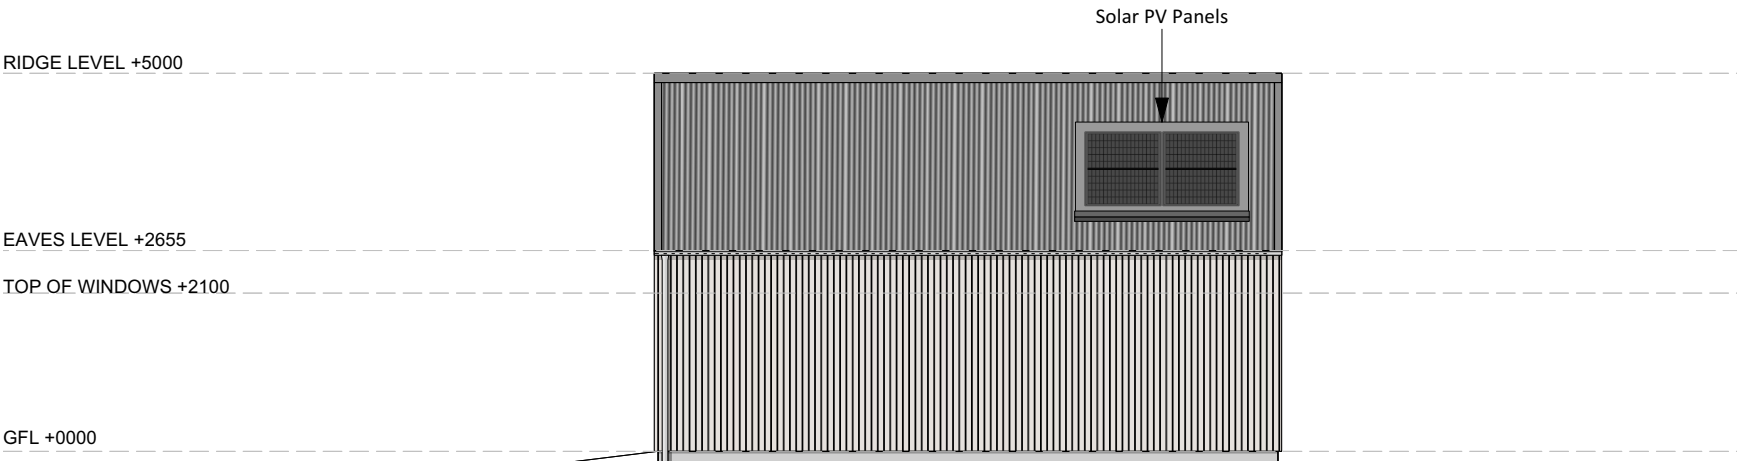

SIDE ELEVATION 02

Garage Areas
Footprint: 55.4sqm
Internal GIA: 44.6sqm
External storage: 6.0sqm

PROPOSED HOUSE FOR:

PATRICK MURRAY


SITE ADDRESS:

PONTYPRIDD ORGANIC GROWTH
NEAR
BAY VIEW
PORT TALBOT
SA13 2ET



Proposed Garage External Finishes

Walls: Vertical timber
Roof: Profiled aluminium in dark grey
Gutters: Galvanised metal, coated black
Windows: Timber framed windows in dark grey

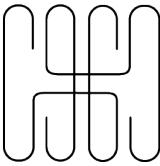

HebHomes

tel +44 (0)141 550 7360
email info@hebhomes.com
web www.hebhomes.com

To be read in conjunction with the specification and all relevant drawings. Contractor to check all dimensions on site. Do not scale from this drawing for production or construction. Architect to be advised of any variation between the drawings and site conditions.

Copyright © HebHomes Ltd [2017]. All rights reserved. Any breach of copyright will be pursued

Note: Construction must comply with all NHBC and industry standards.

DRAWING SET
PLANNING APPLICATION

SCALE @ ISO A3
1:100 @ A3

DATE
26/04/24

DRAWING TITLE
GARAGE DRAWINGS

STATUS
S4

DRAWING NO.
990-HH-XX-20-501

CLIENT
H_990_Murray

DRAWN BY
RI

CHECKED BY
DK

PURPOSE FOR ISSUE
PLANNING APPLICATION

REVISION
P03