


EXISTING EAST/FRONT ELEVATION 1:100

EXISTING WEST/REAR ELEVATION 1:100

EXISTING SOUTH ELEVATION 1:100

EXISTING NORTH ELEVATION 1:100

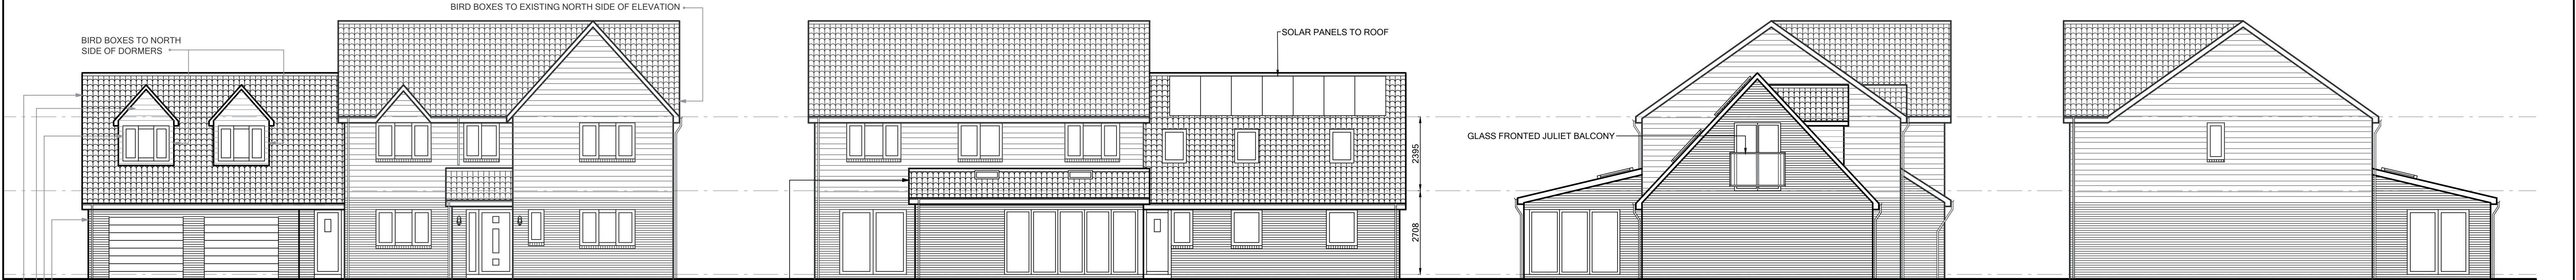


PROPOSED EAST/FRONT ELEVATION 1:100


PROPOSED WEST/REAR ELEVATION 1:100

PROPOSED SOUTH ELEVATION 1:100


PROPOSED NORTH ELEVATION 1:100

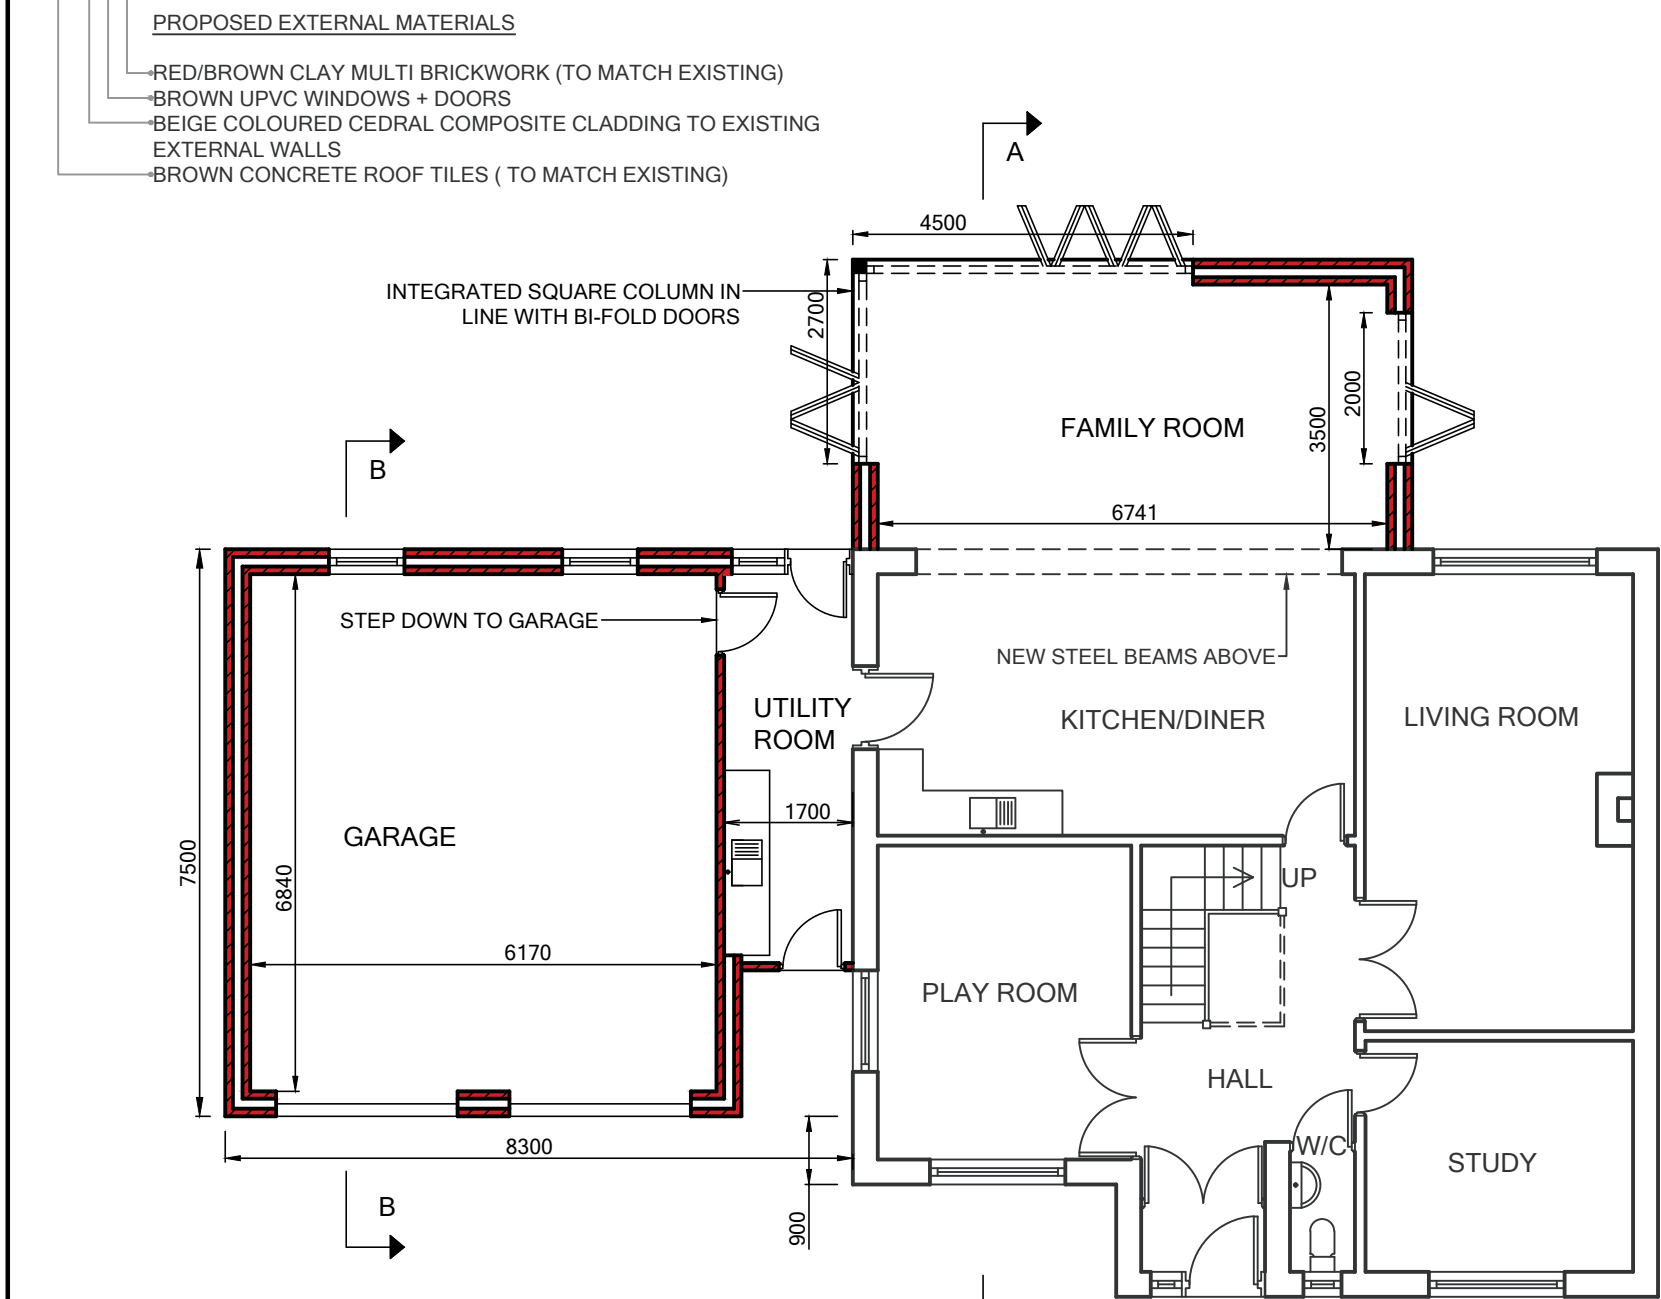


PROPOSED GROUND FLOOR PLAN 1:100

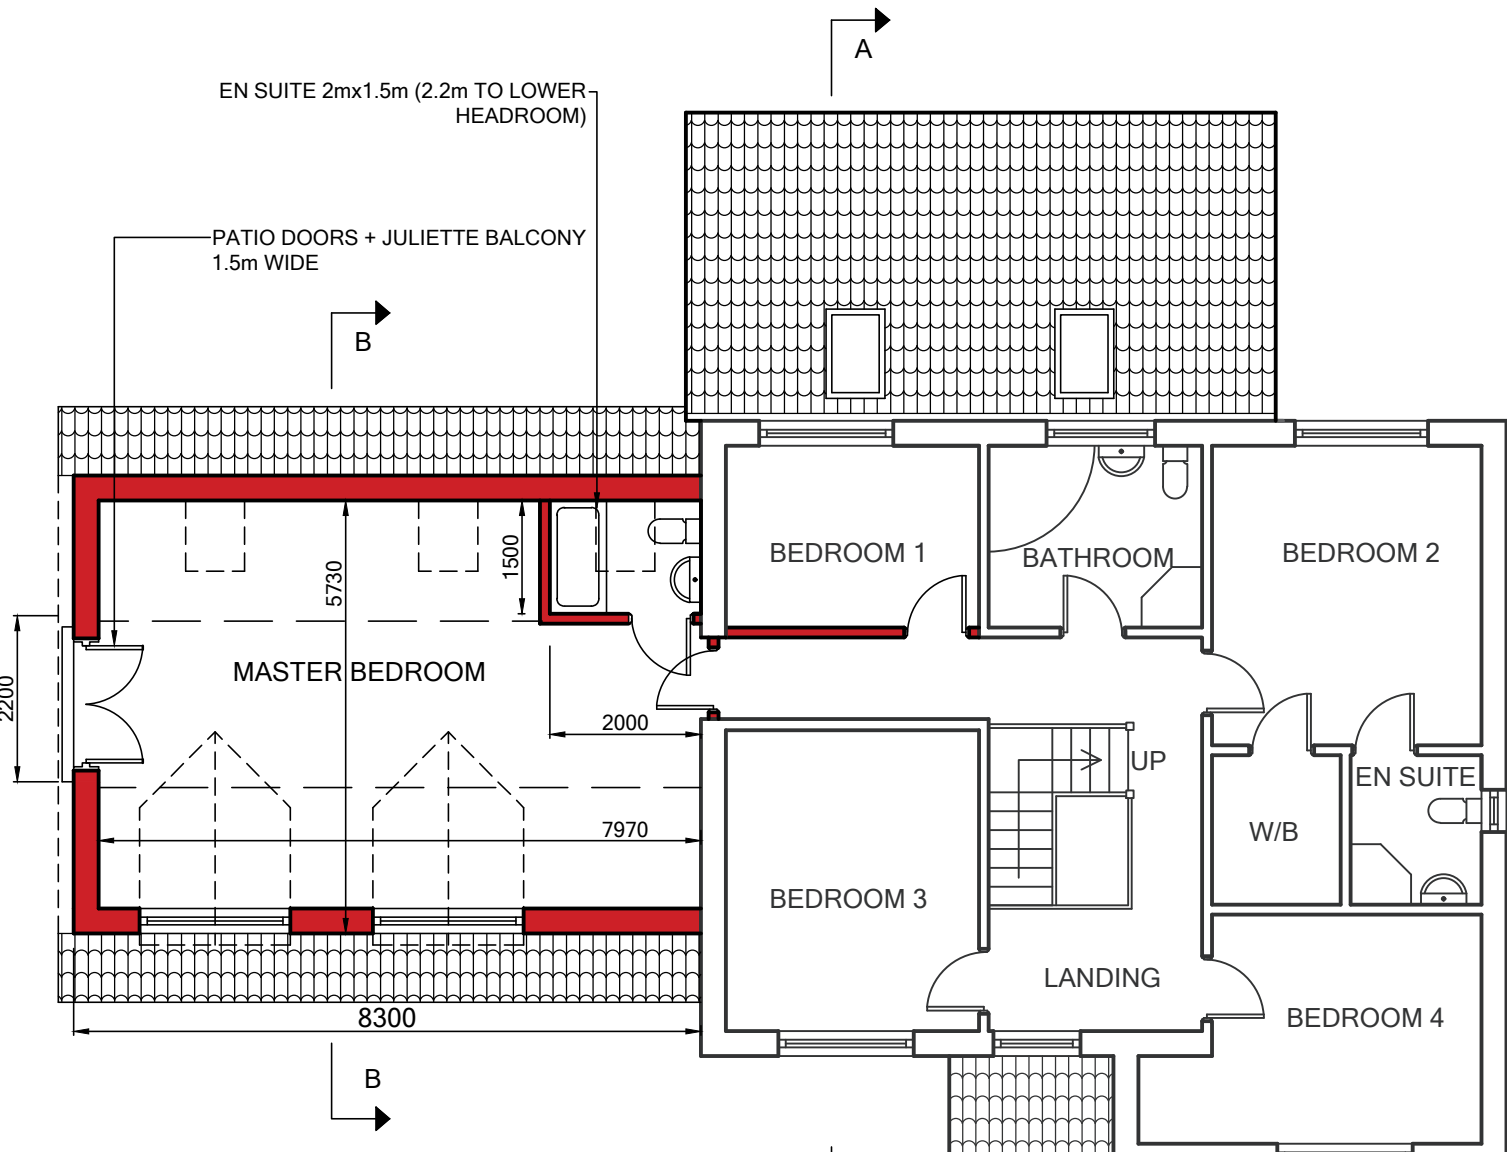


PROPOSED FIRST FLOOR PLAN 1:100

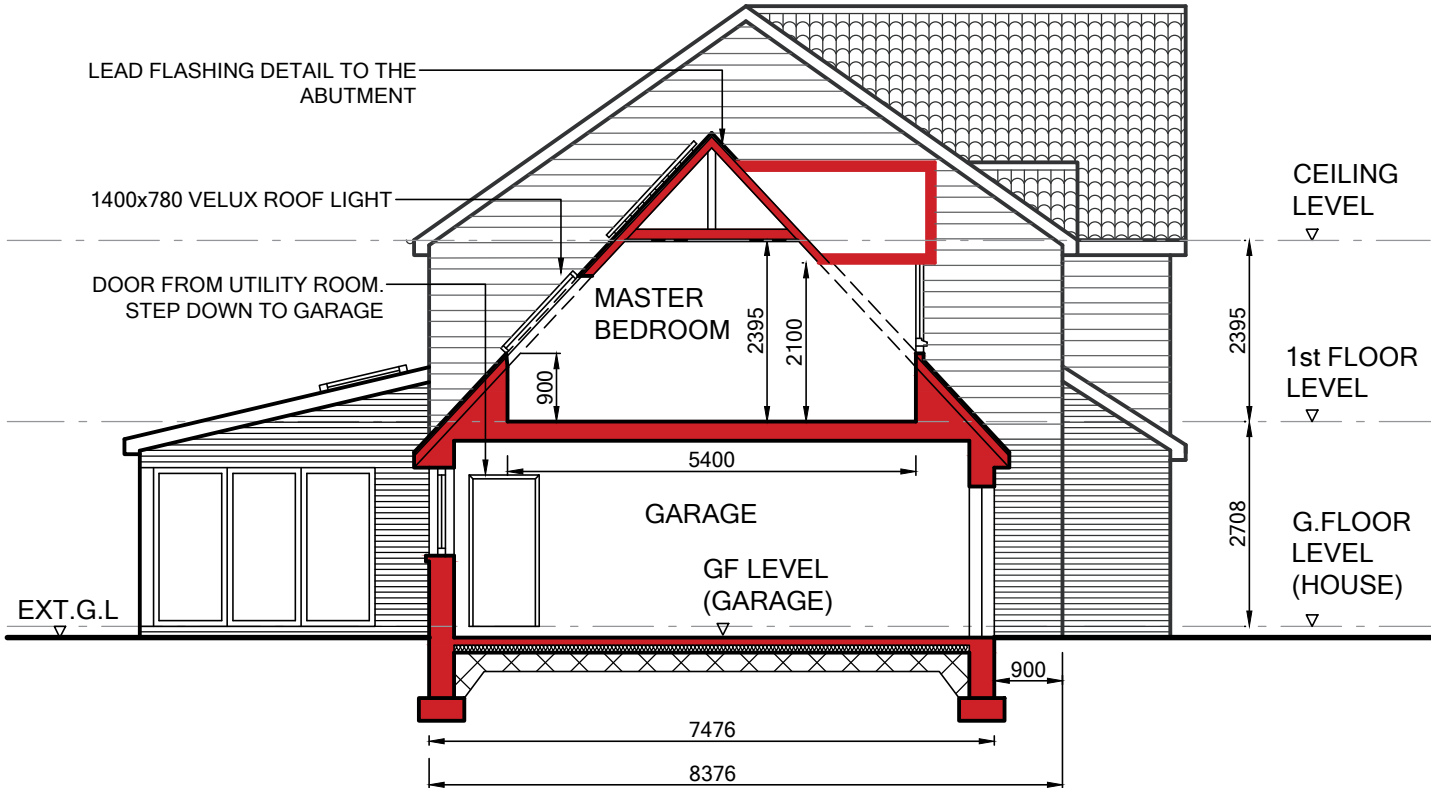


PROPOSED CROSS SECTION B-B 1:100

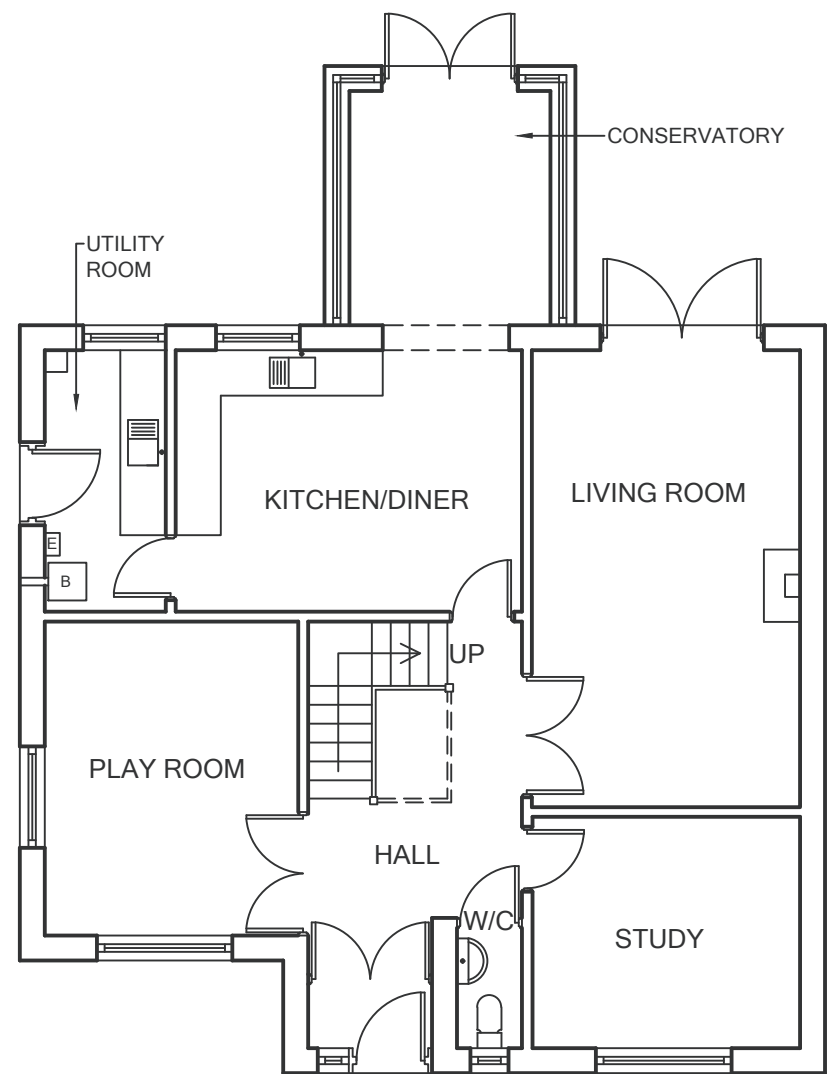

EXISTING GROUND FLOOR PLAN 1:100

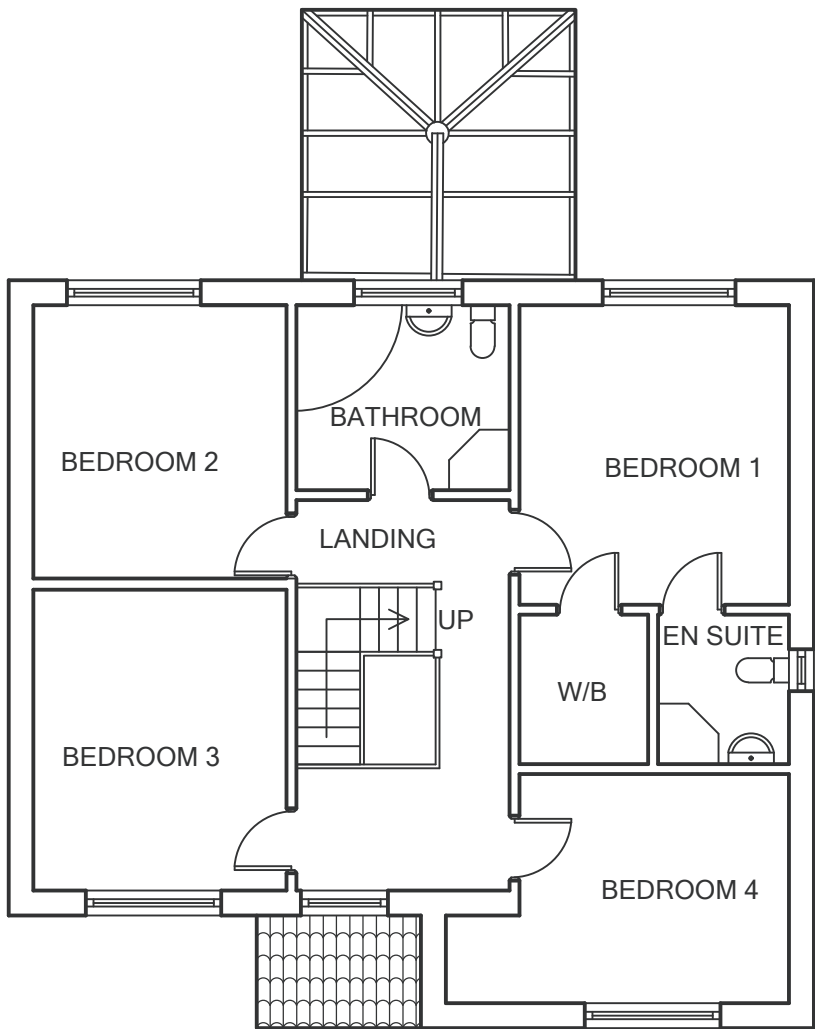

EXISTING FIRST FLOOR PLAN 1:100

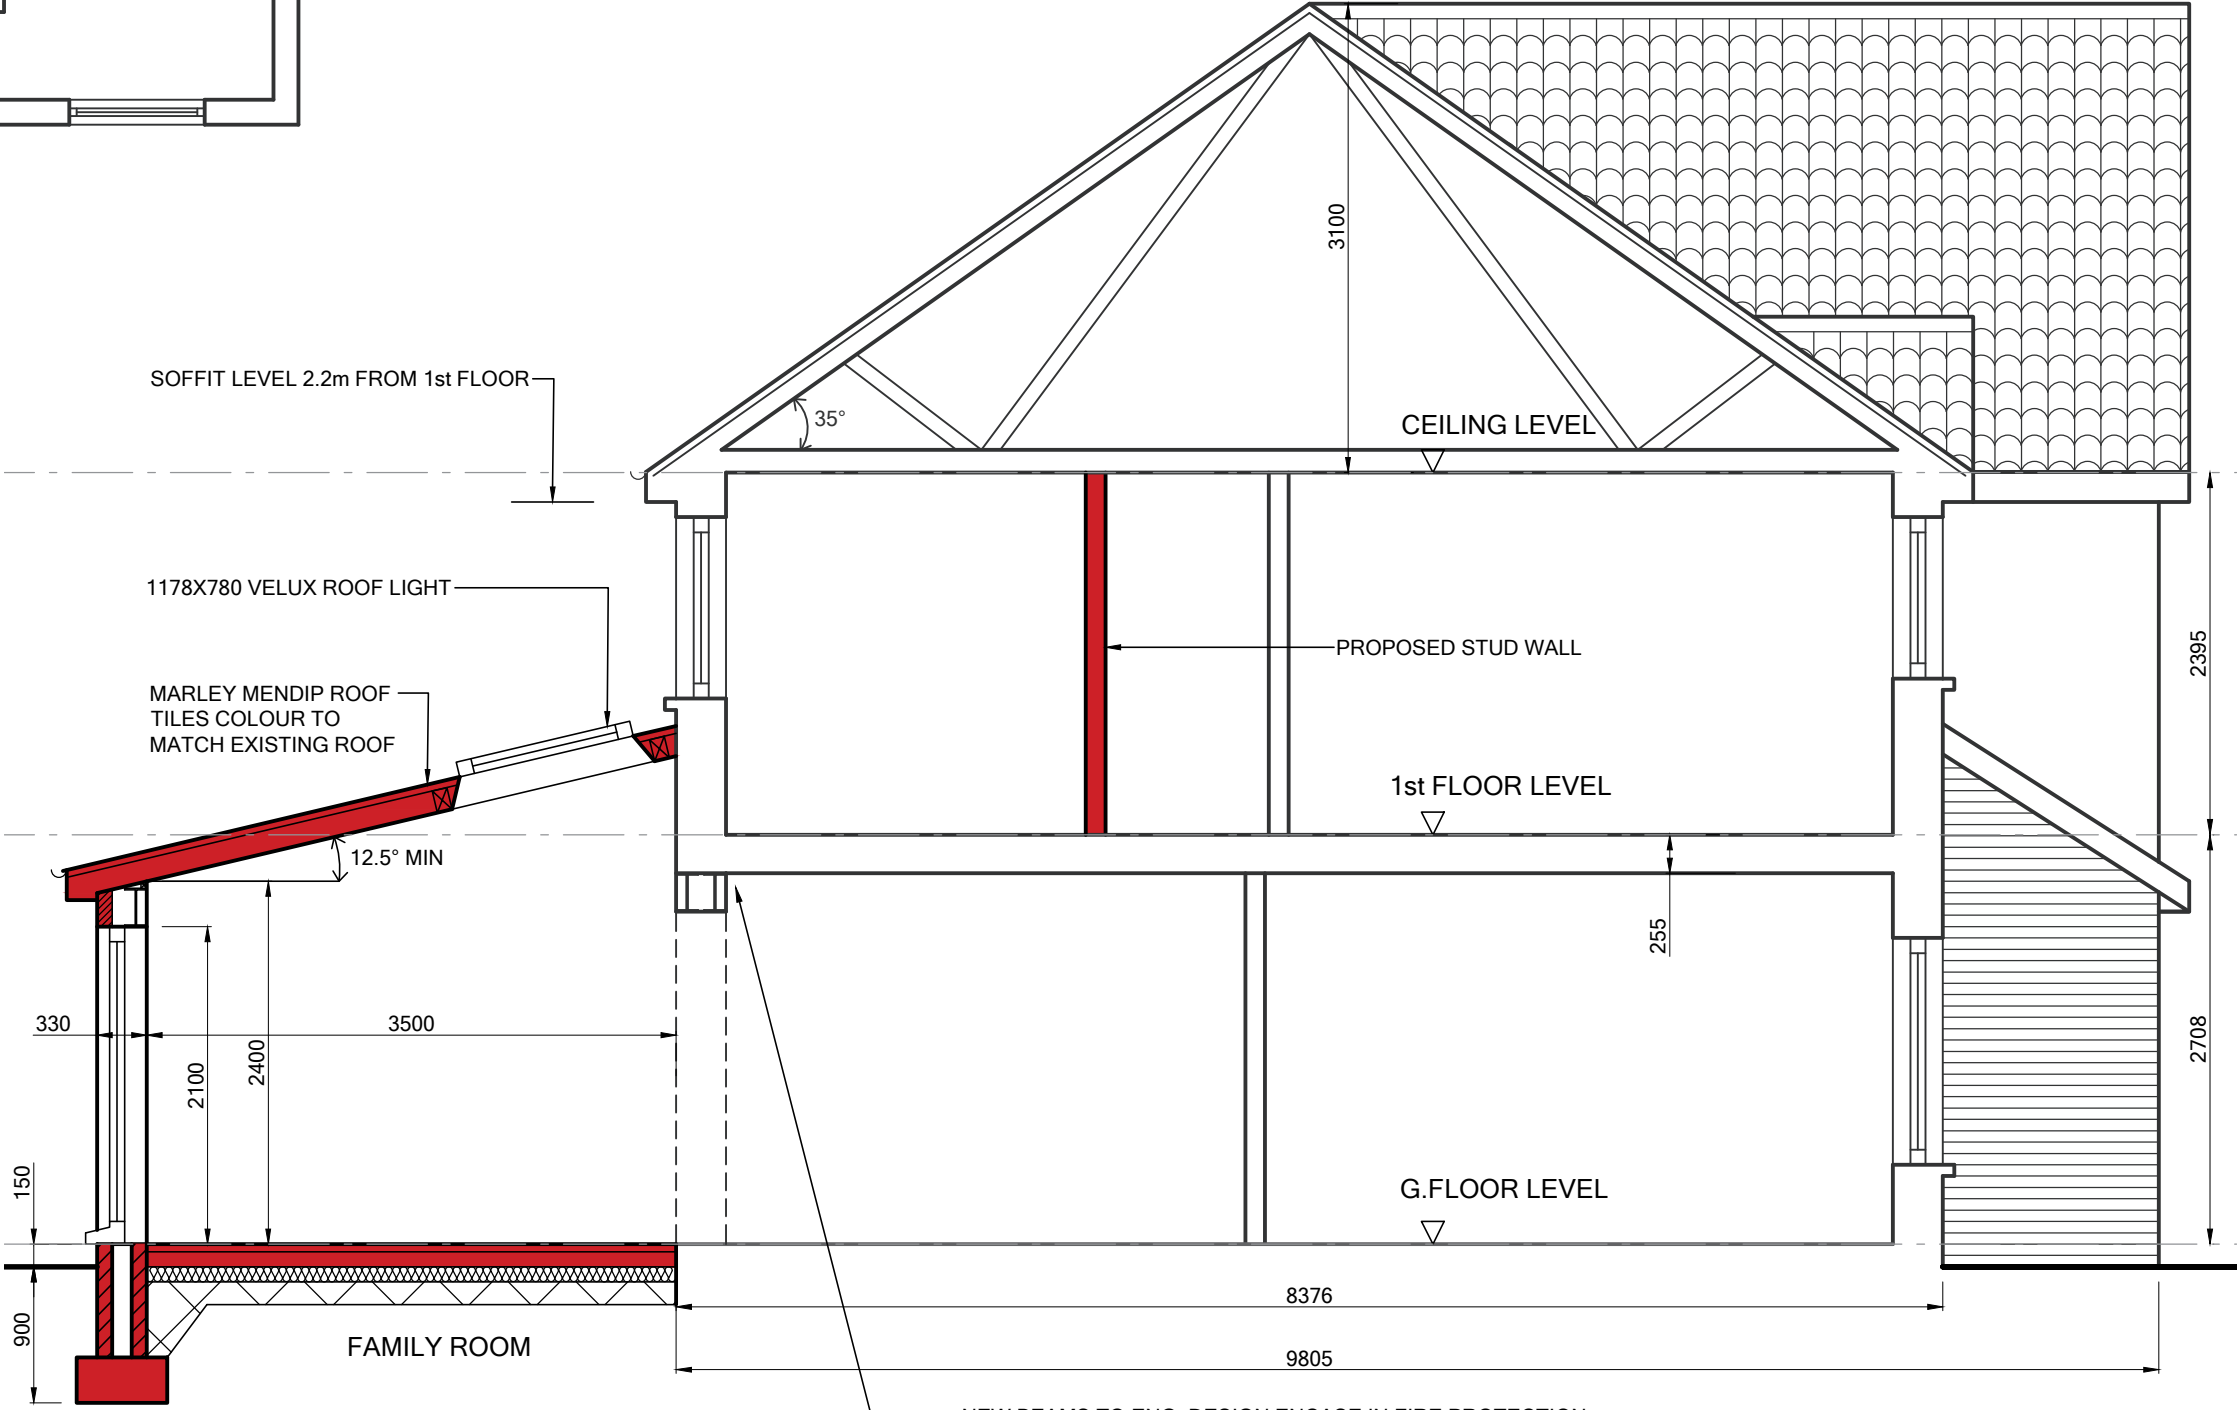

PROPOSED CROSS SECTION A-A 1:50

NOTE: THE LIMITS, INCLUDING THE HEIGHT AND DEPTHS OF THE WORKS, SHOWN IN THIS DRAWING ARE NOT TO BE TAKEN AS LIMITING THE OBLIGATIONS OF THE CONTRACTOR UNDER CONTRACT					
NOTES: 1. ALL DIMENSIONS IN mm UNLESS NOTED OTHERWISE					
B	CH	KD	DJO	01/03/2024	FOR COMMENT
A	CH	KD	DJO	08/02/2024	FOR COMMENT
REV.	DRAWN	CHKD	RVWD	DATE	DESCRIPTION
DESIGNED BY: DJO			DATE: 08/02/2024		
CLIENT KRISTIAN AND LAUREN DAVIES					
CLIENT DRAWING No.				REVISION	
pebble engineering Consulting Engineers, Sandfields Business Centre, Aberavon SA12 7PQ t: 01639 765625					
PROJECT 16 ST DAVIDS PARK, MARGAM					
DRAWING TITLE EXISTING + PROPOSED PLANS, ELEVATIONS AND SECTIONS					
DRAWING SCALE: AS SHOWN			SHEET SIZE: A1		
DRAWING No. 230101-31-01				REVISION B	