



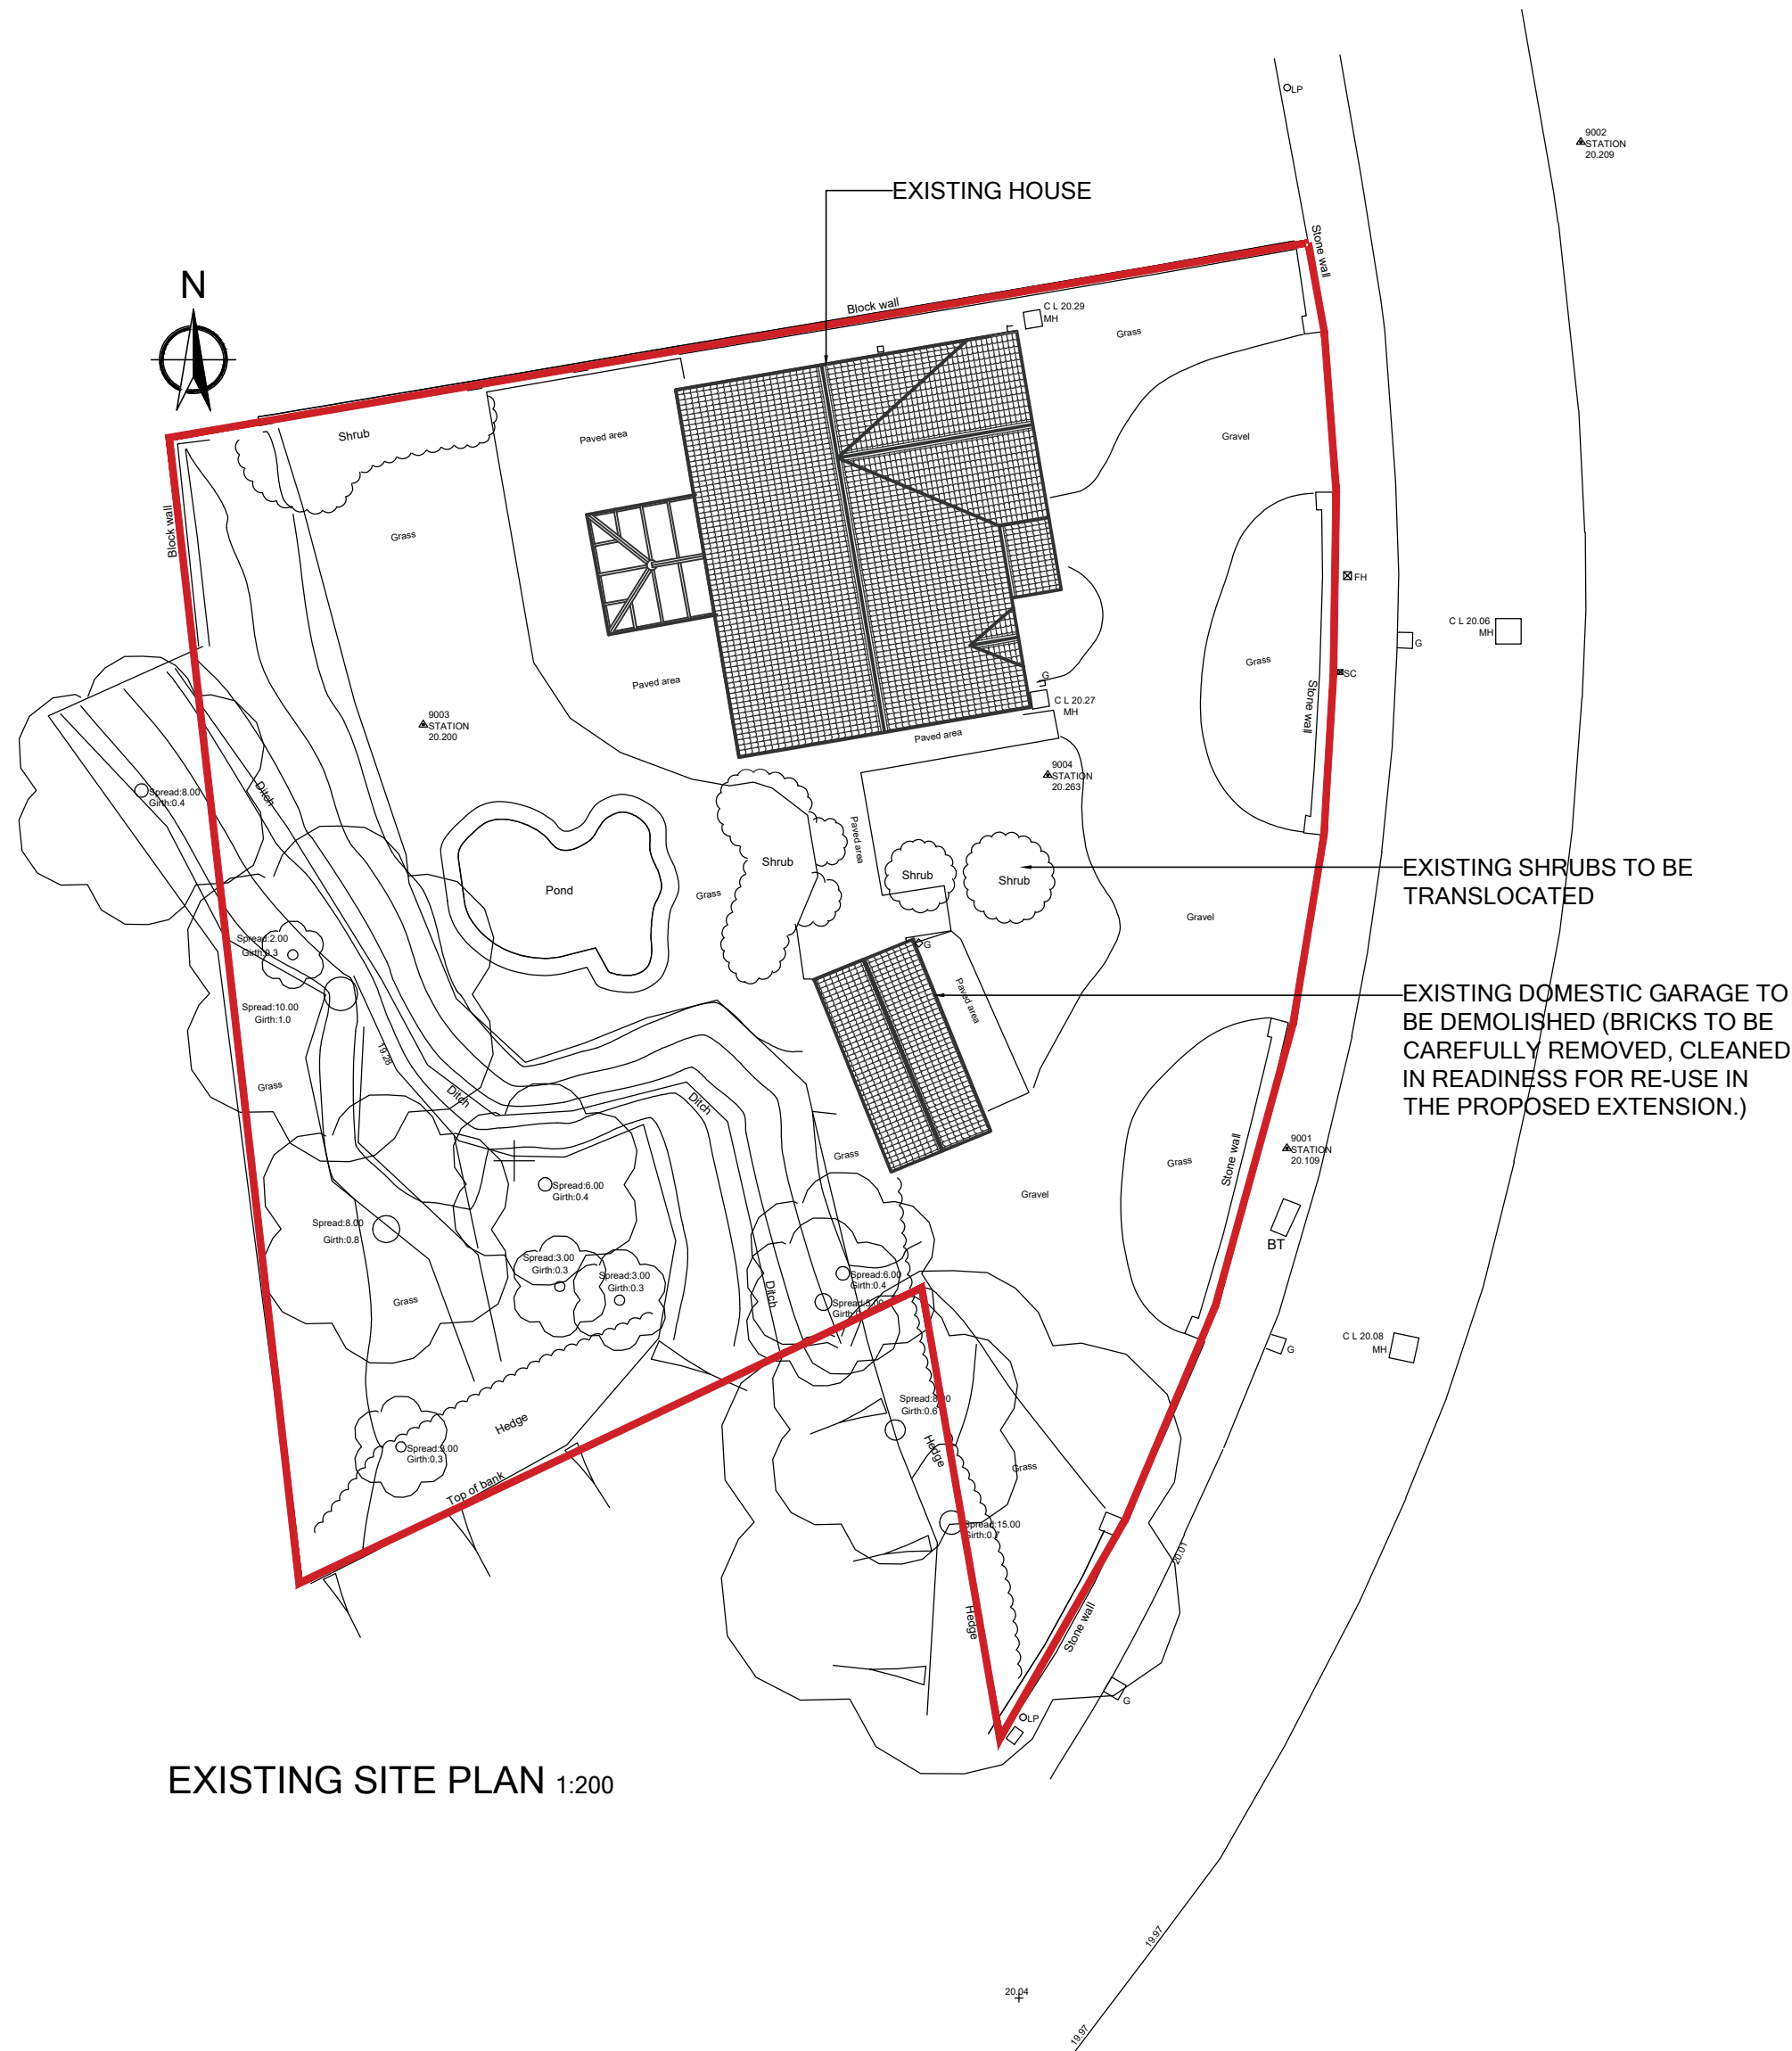


EXISTING SITE PLAN 1:200



PROPOSED SITE PLAN 1:200

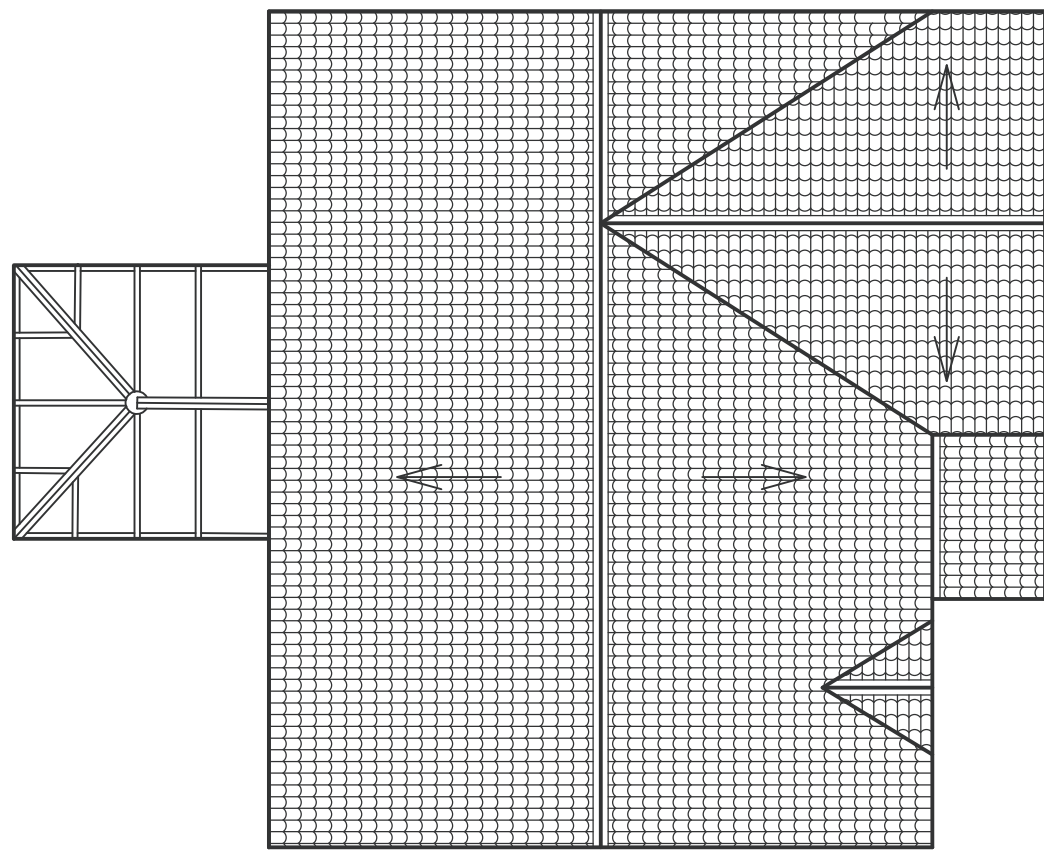

EXISTING ROOF PLAN 1:100

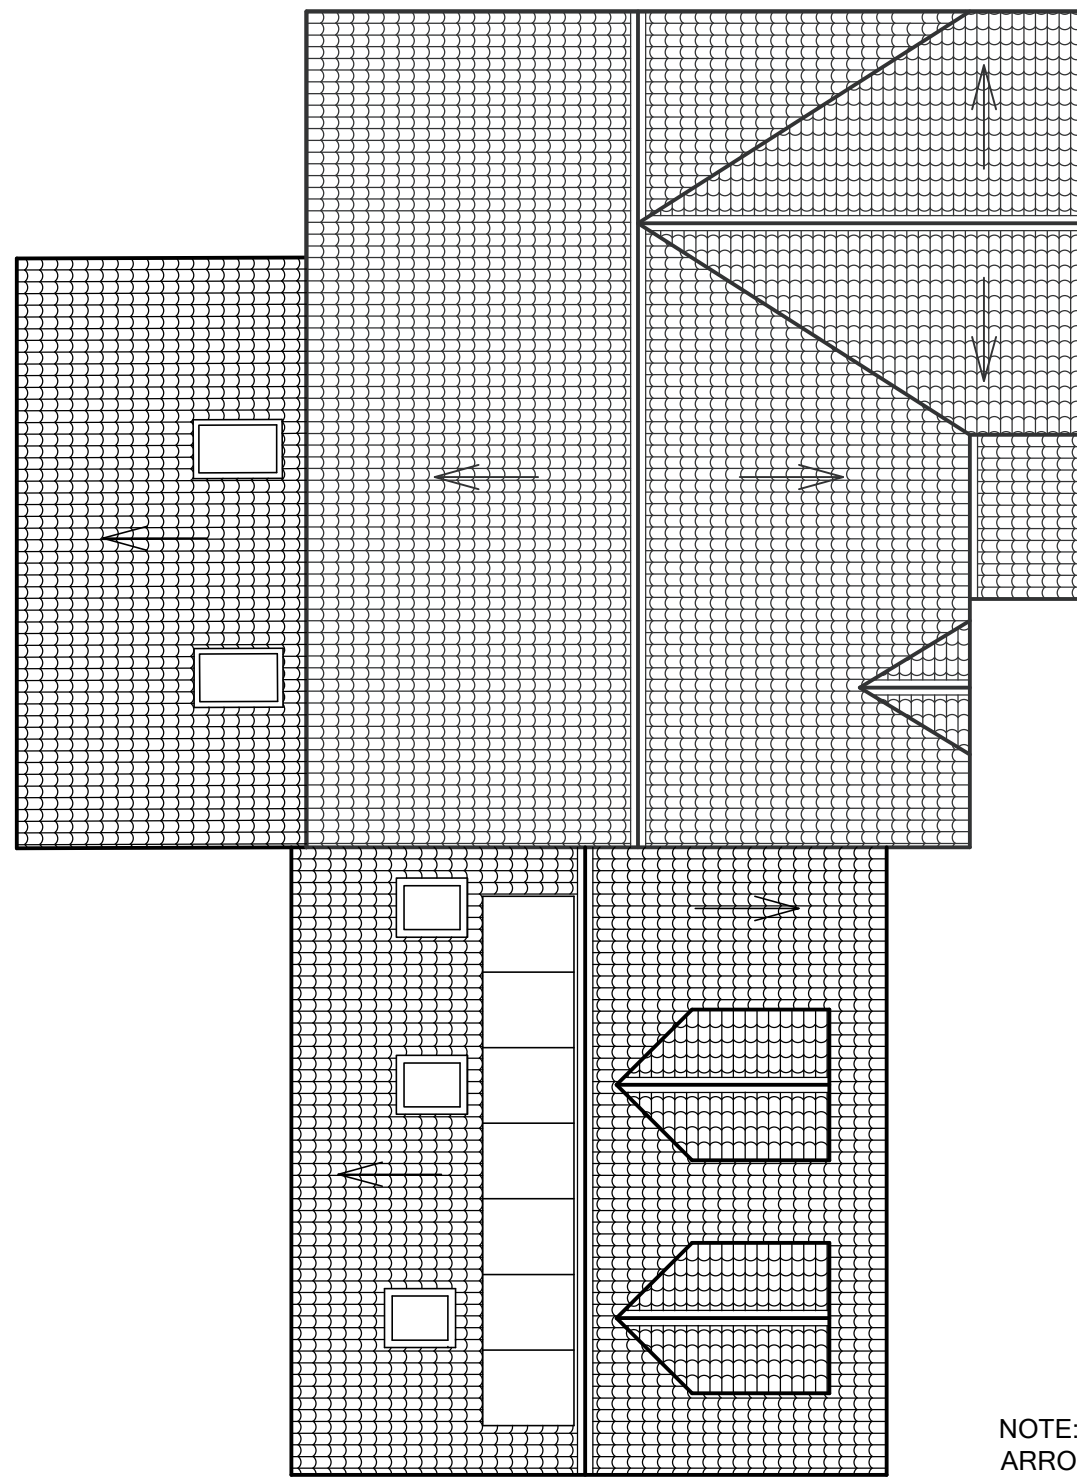

PROPOSED ROOF PLAN 1:100

NOTE:
ARROWS ON ROOF PLAN INDICATE ROOF SLOPES

NOTE: THE LIMITS, INCLUDING THE HEIGHT AND DEPTHS OF THE WORKS, SHOWN IN THIS DRAWING ARE NOT TO BE TAKEN AS LIMITING THE OBLIGATIONS OF THE CONTRACTOR UNDER CONTRACT

NOTES:
1. ALL DIMENSIONS IN mm UNLESS NOTED OTHERWISE

B	CH	KD	DJO	01/03/2024	PATH DIMS AMENDED
A	CH	KD	DJO	08/02/2024	FOR COMMENT

REV.	DRAWN	CHKD	RVWD	DATE	DESCRIPTION
------	-------	------	------	------	-------------

DESIGNED BY: DJO DATE: 08/02/2024

CLIENT

KRISTIAN AND LAUREN DAVIES

CLIENT DRAWING No. REVISION



Consulting Engineers, Sandfields Business Centre, Aberavon SA12 7PQ t: 01639 765625

PROJECT

16 ST DAVIDS PARK, MARGAM

DRAWING TITLE

EXISTING + PROPOSED
SITE AND ROOF PLANS

DRAWING SCALE: AS SHOWN SHEET SIZE: A1

DRAWING No. REVISION
230101-31-02 B