


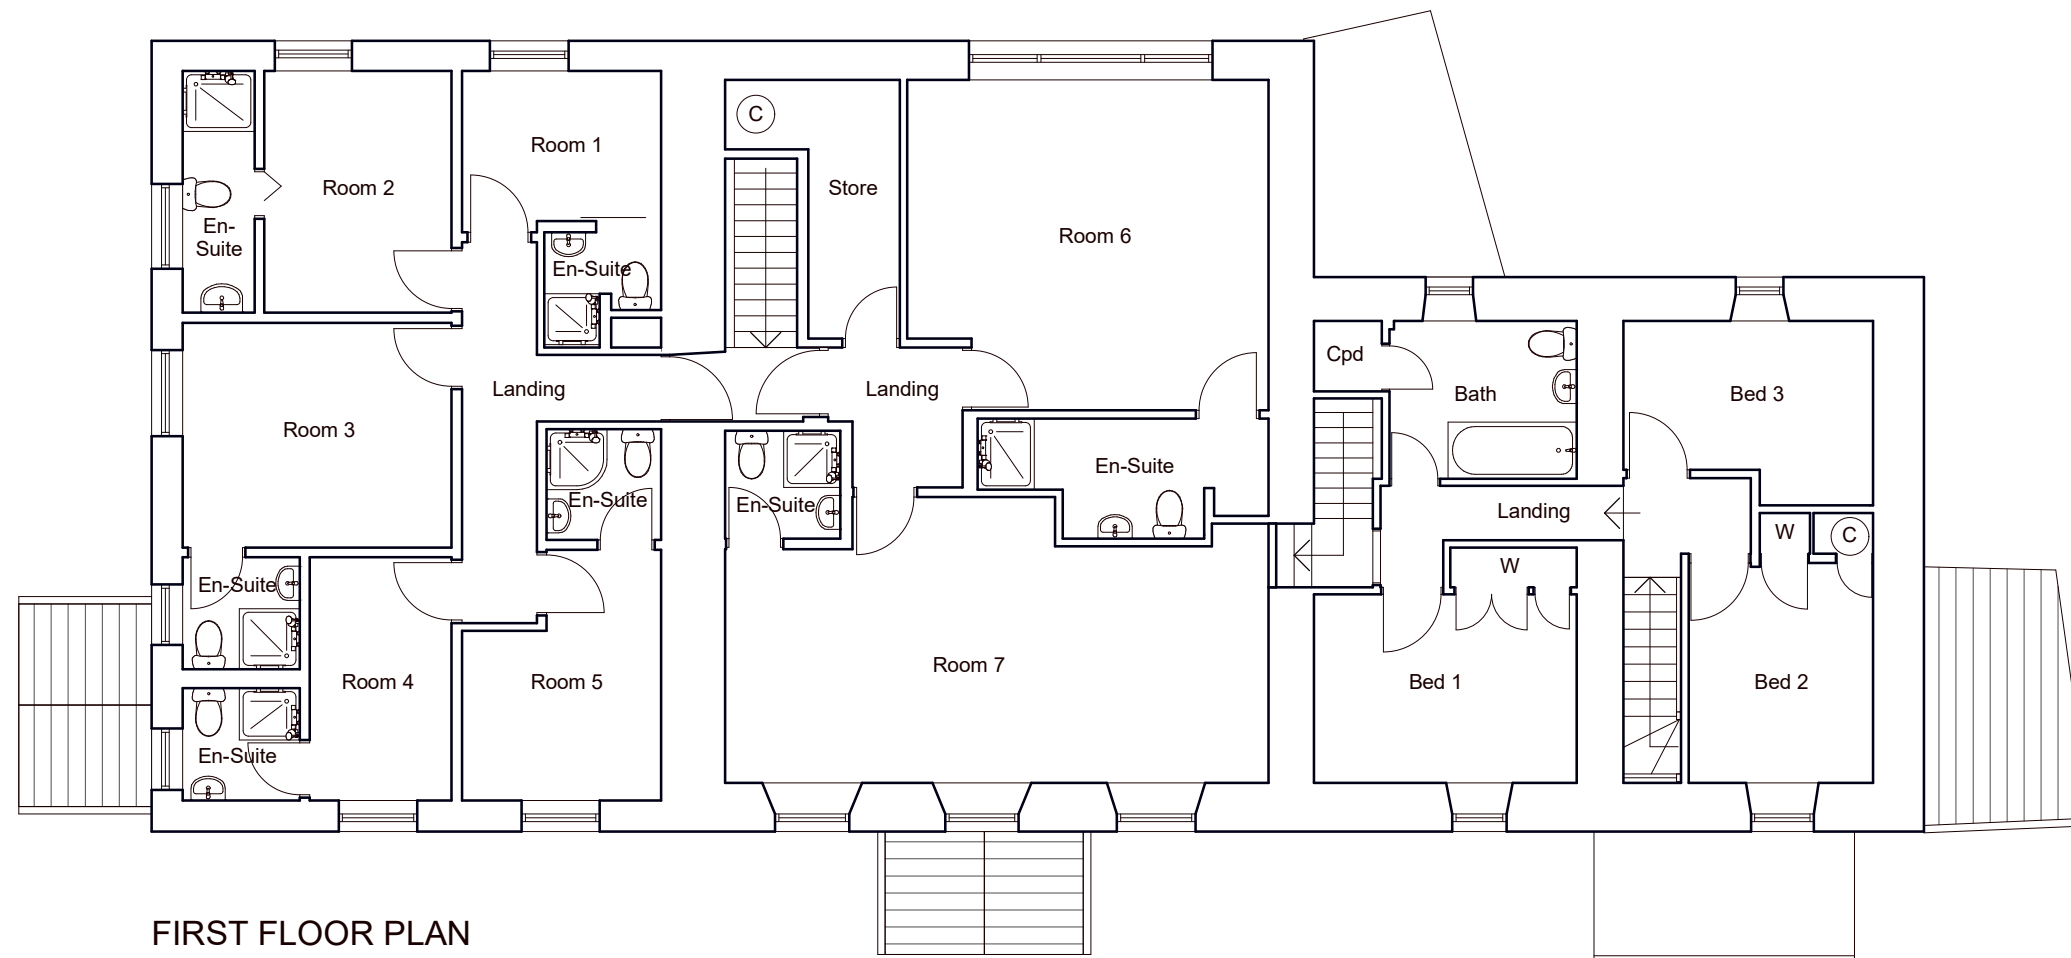

FIRST FLOOR PLAN

Scale 1 / 100 @ A3



80-82 PEN-YR-ALLT HOTEL
ALLTWEN HILL, ALLTWEN, PONTARDAWE
Sakg Short Stay Ltd
**Scheme Design: Existing
First Floor Plan**
Date: October 2023
Scale: 1:100 @ A3
Drawing Number: 2341-03A

