


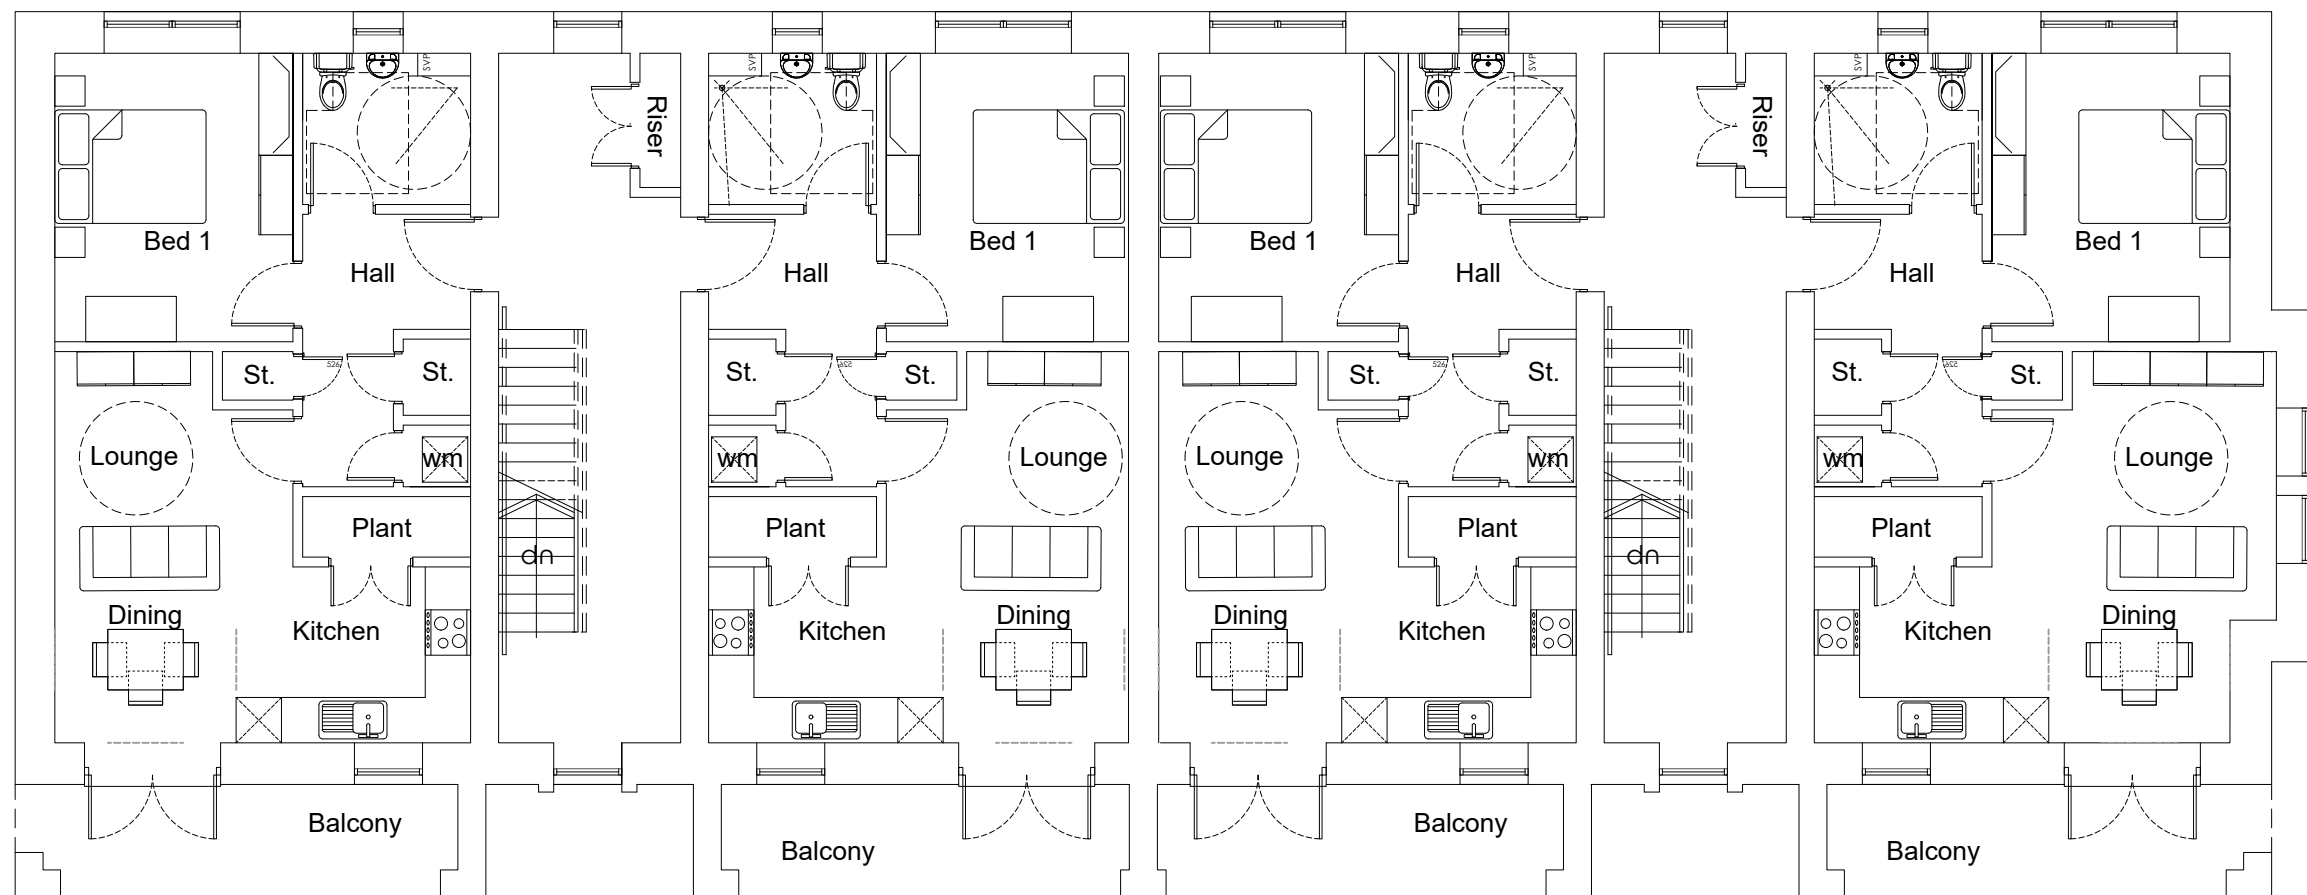

BUILDING TYPE C: FIRST FLOOR PLAN

A3

Original sheet size

Note: This Drawing is copyright, its use or reproduction is subject to permission from Spring Design Consultancy Limited. All rights are reserved until invoices are paid in full. Contact SDC regarding terms & conditions. Check printed scale, responsibility is not accepted for reproduction of digital media or measuring from this document. Only figured dimensions to be used for construction. No responsibility will be taken for any design used for construction prior to receipt of relevant approvals. Report doubts/discrepancies to project Architect.

Client: LINC Cymru	Project: Caewern House, Neath	Drawing Title: Building C First Floor Plan	Rev.:
Drawing Status: PLANNING SUBMISSION	Date: 23.06.23	Drawn By: CL Checked: JM Director: JM	Scale: 1:100 @ A3
Job No: 2609	Drawing No: 00(03)207	Unit 2 Chapel Barns Merthyr Mawr Bridgend CF32 0LS	t: 01656 656267 e: mail@spring-consultancy.co.uk

