
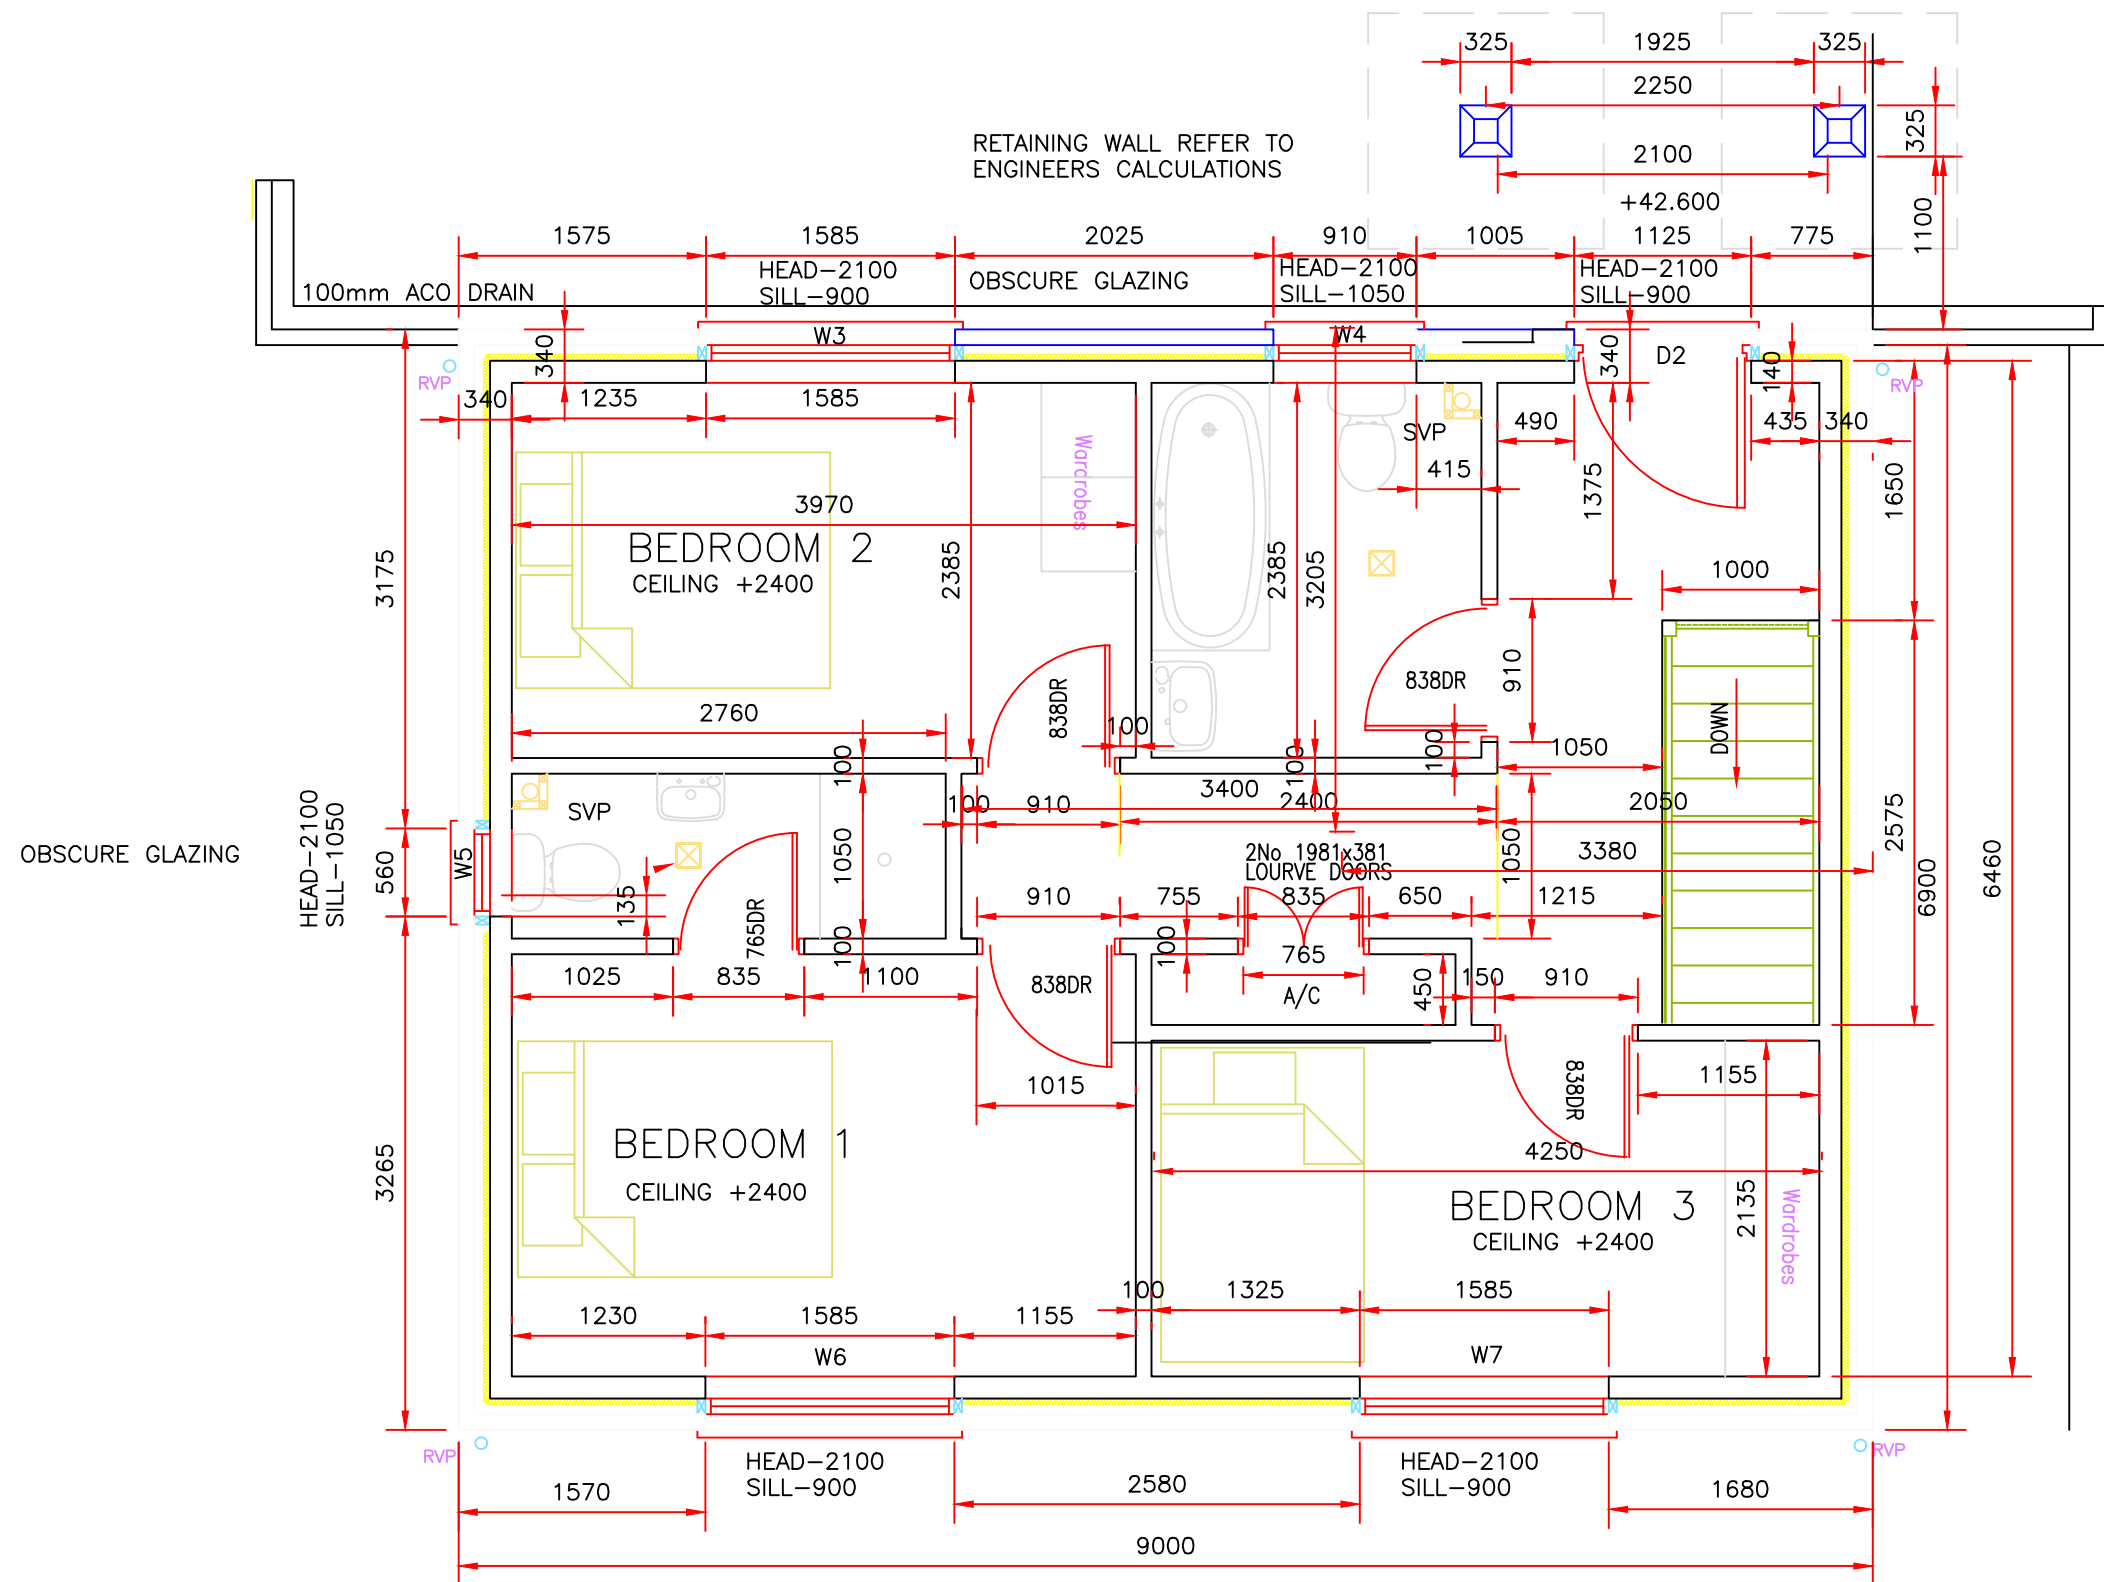


 

DRAWING No:- WE/TTC/21/A52

PROJECT:- Proposed Dwelling at Tabernacle Terrace, Cwmavon

TITLE:- PLOT 1A
PROPOSED FIRST FLOOR PLAN

Scale 1:50 (A3).

Job Ref : WE/TTC/21

Customer : Mr Wynne Edwards

Site Address : TABERNACLE
TERRACE, CWMAVON