


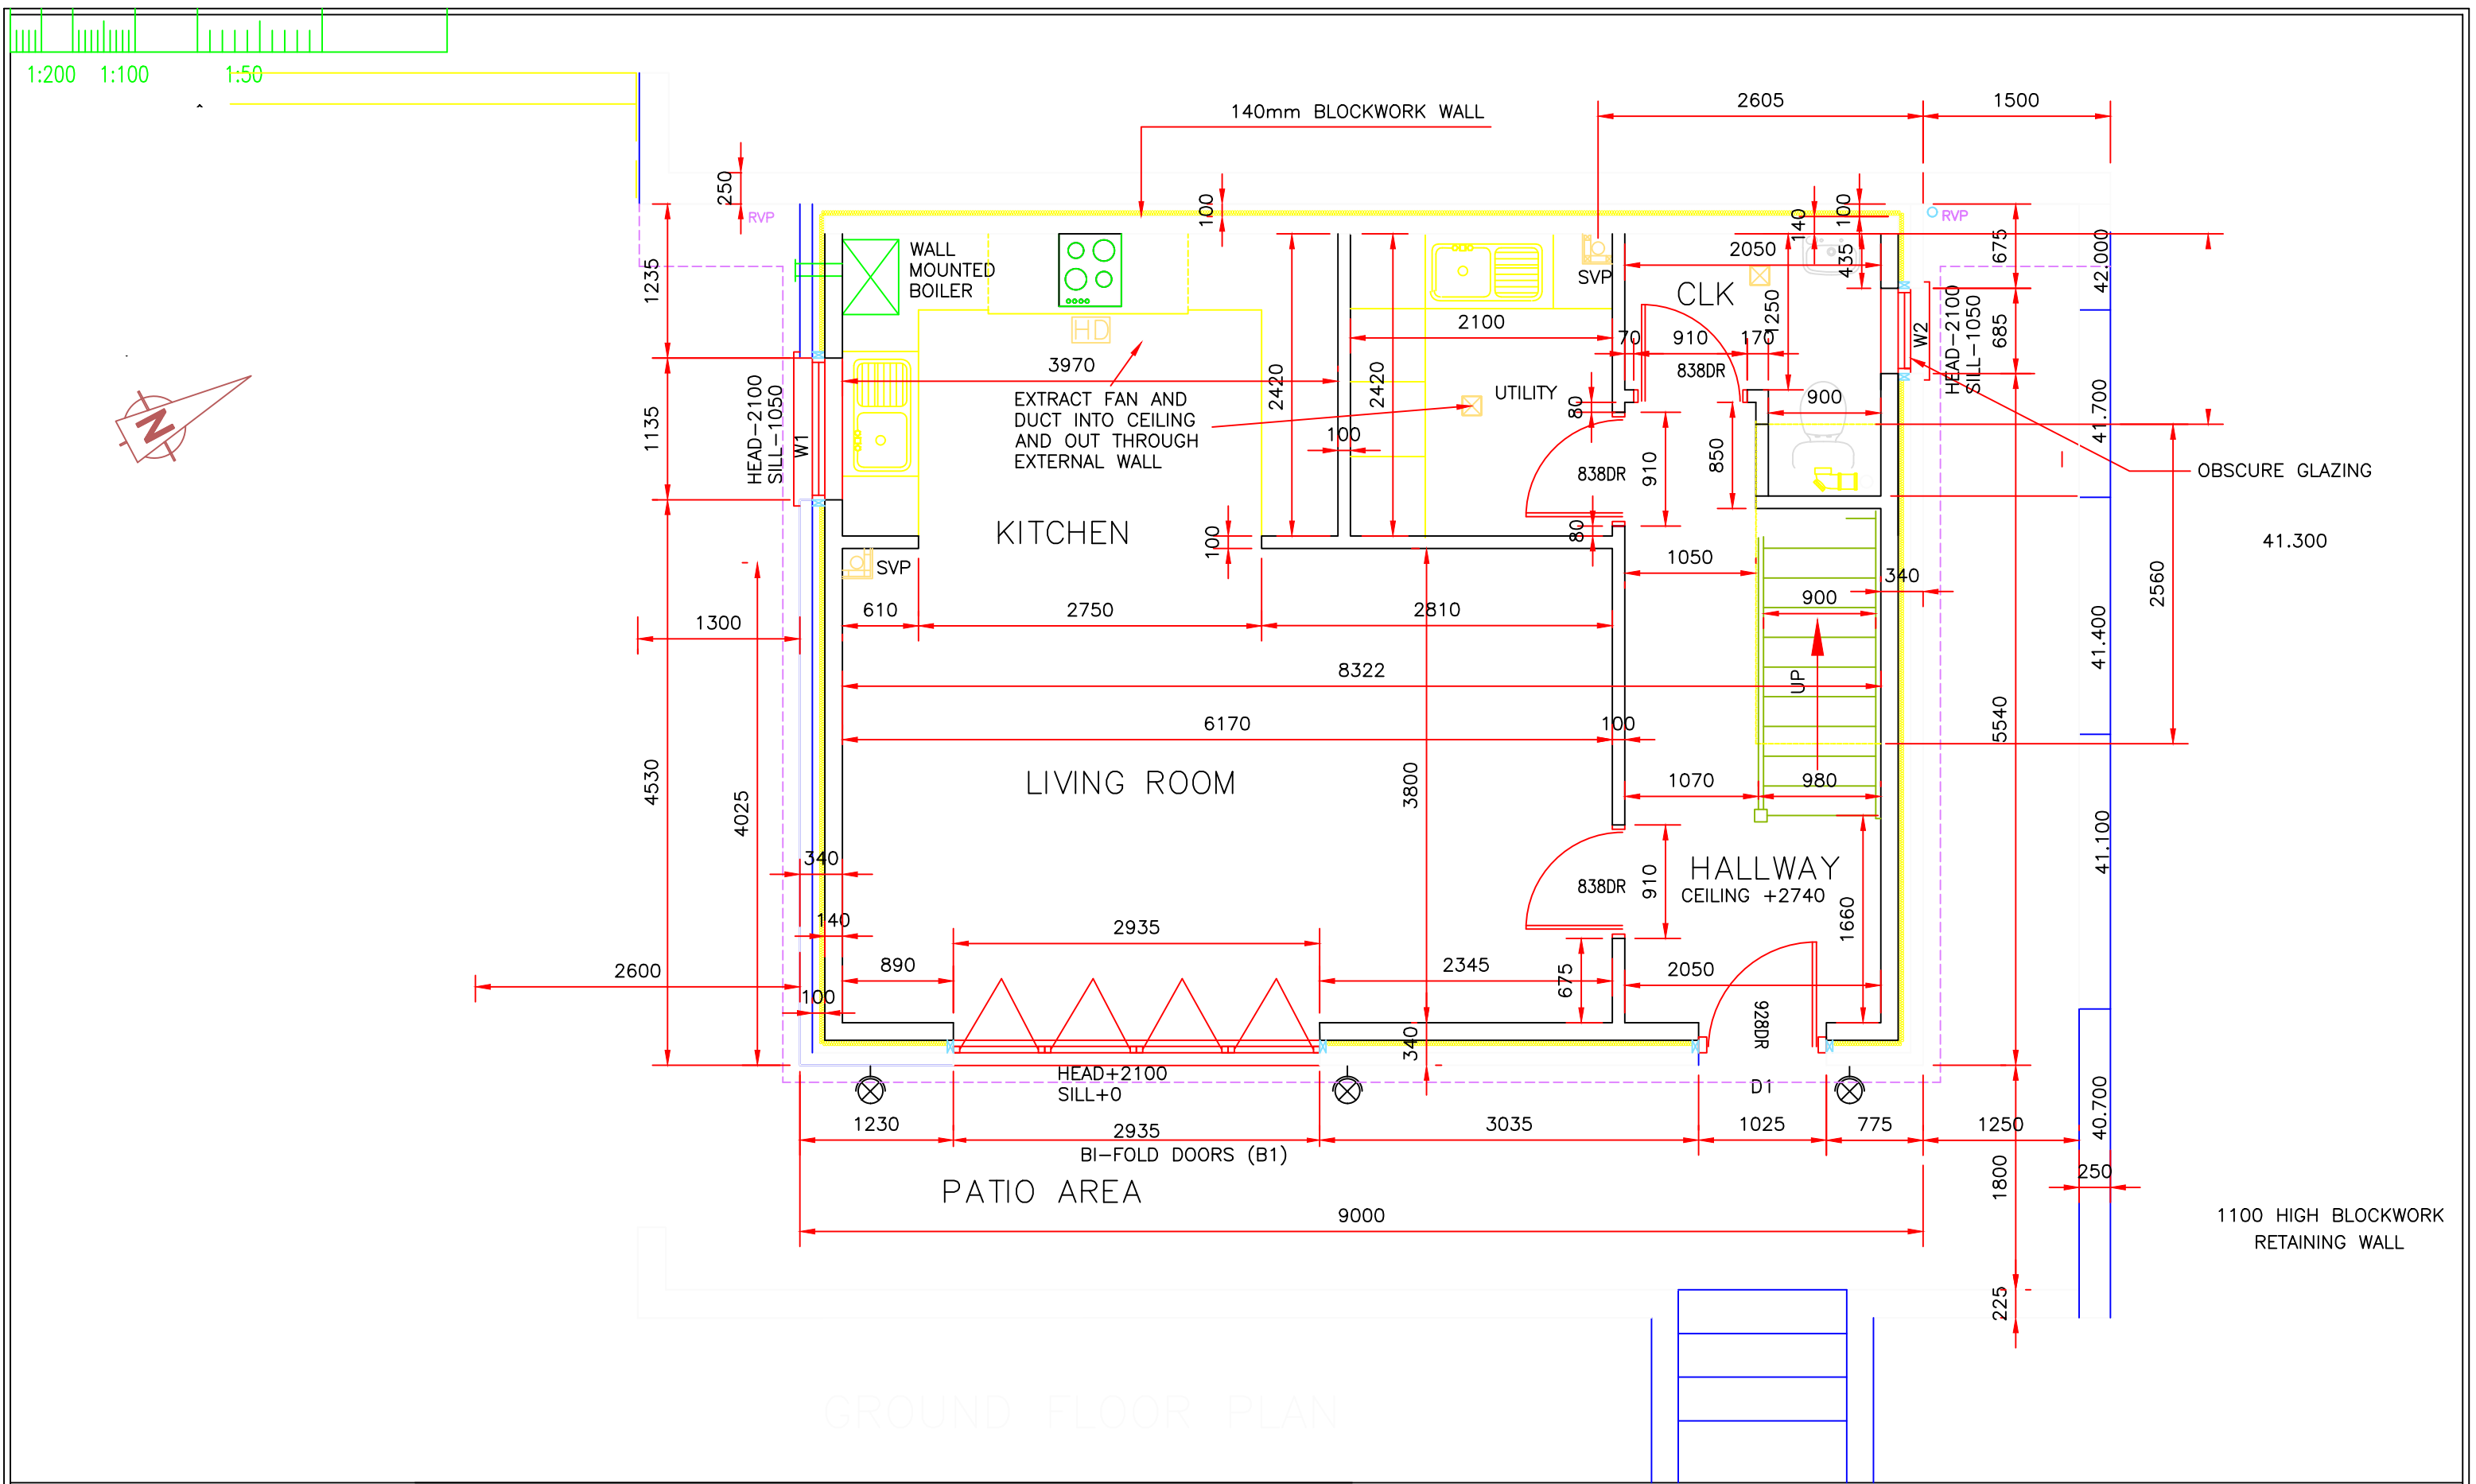

DRAWING No:- WE/TTC/21/A50
PROJECT:- Proposed Dwelling at Tabernacle Terrace, Cwmavon
TITLE:- PLOT 1A
PROPOSED GROUND FLOOR PLAN
Scale 1:50 (A3).

Job Ref : WE/TTC/21
Customer : Mr Wynne Edwards
Site Address : TABERNACLE TERRACE, CWMAVON