
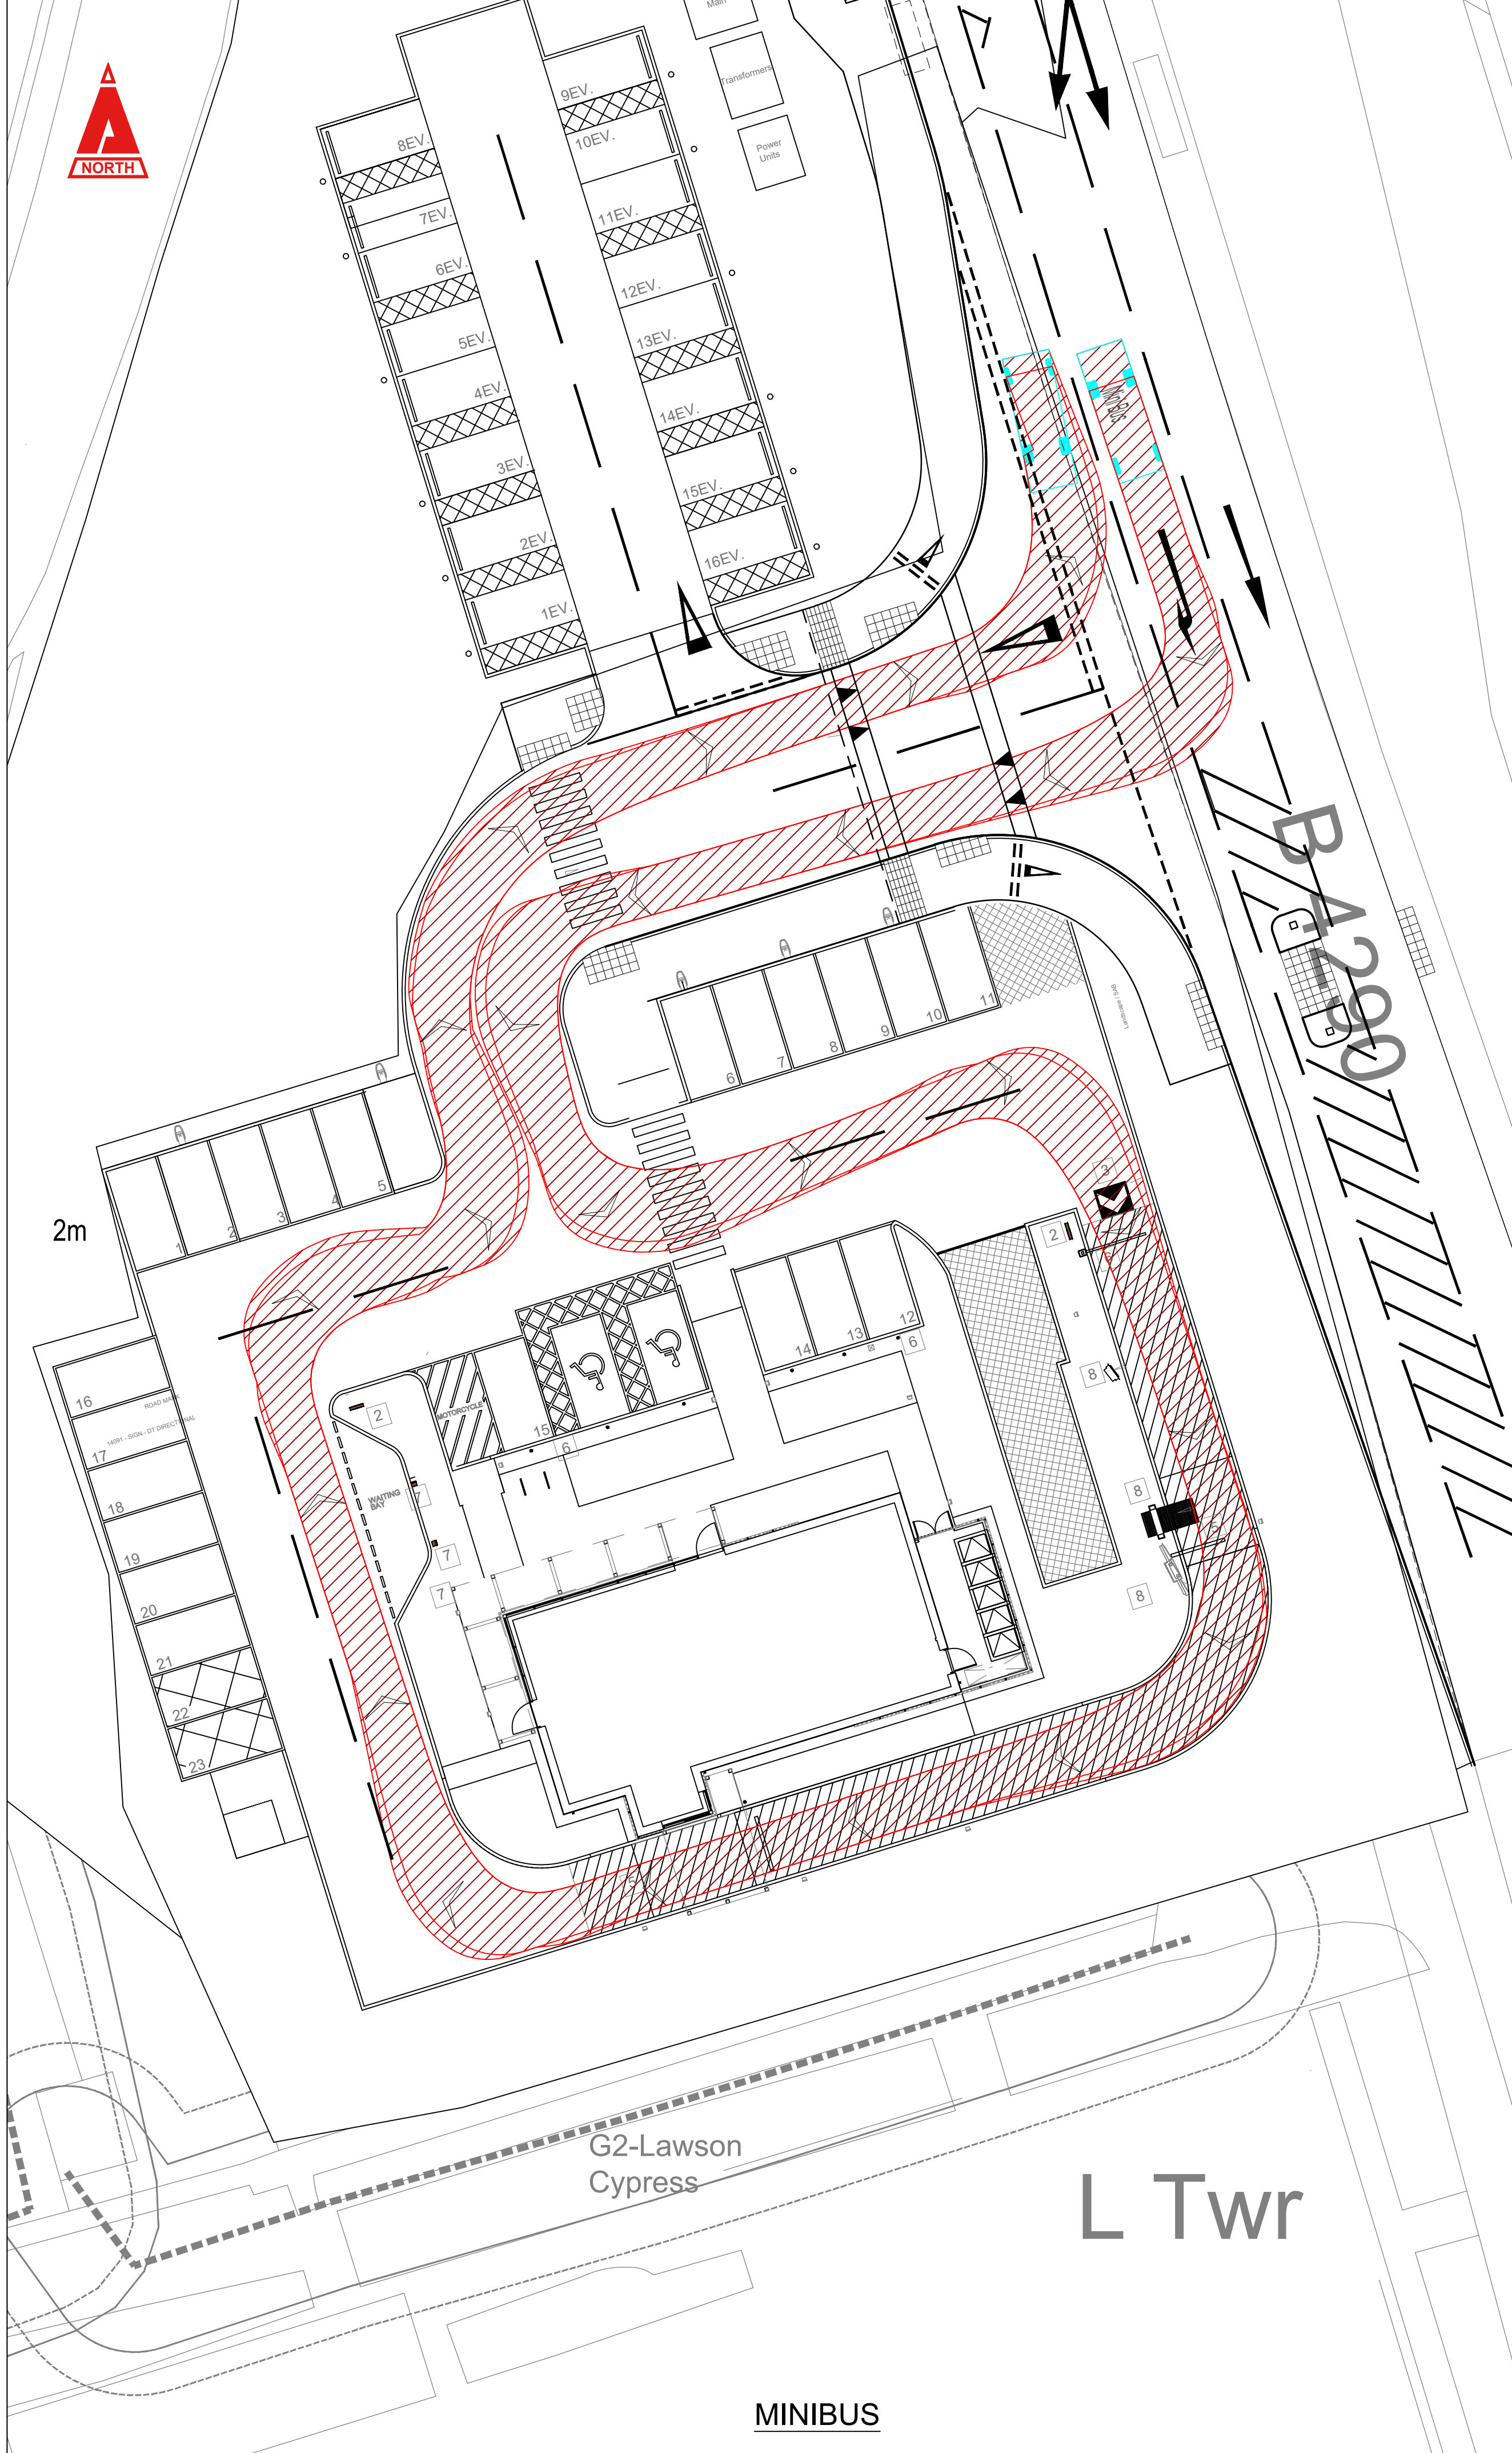


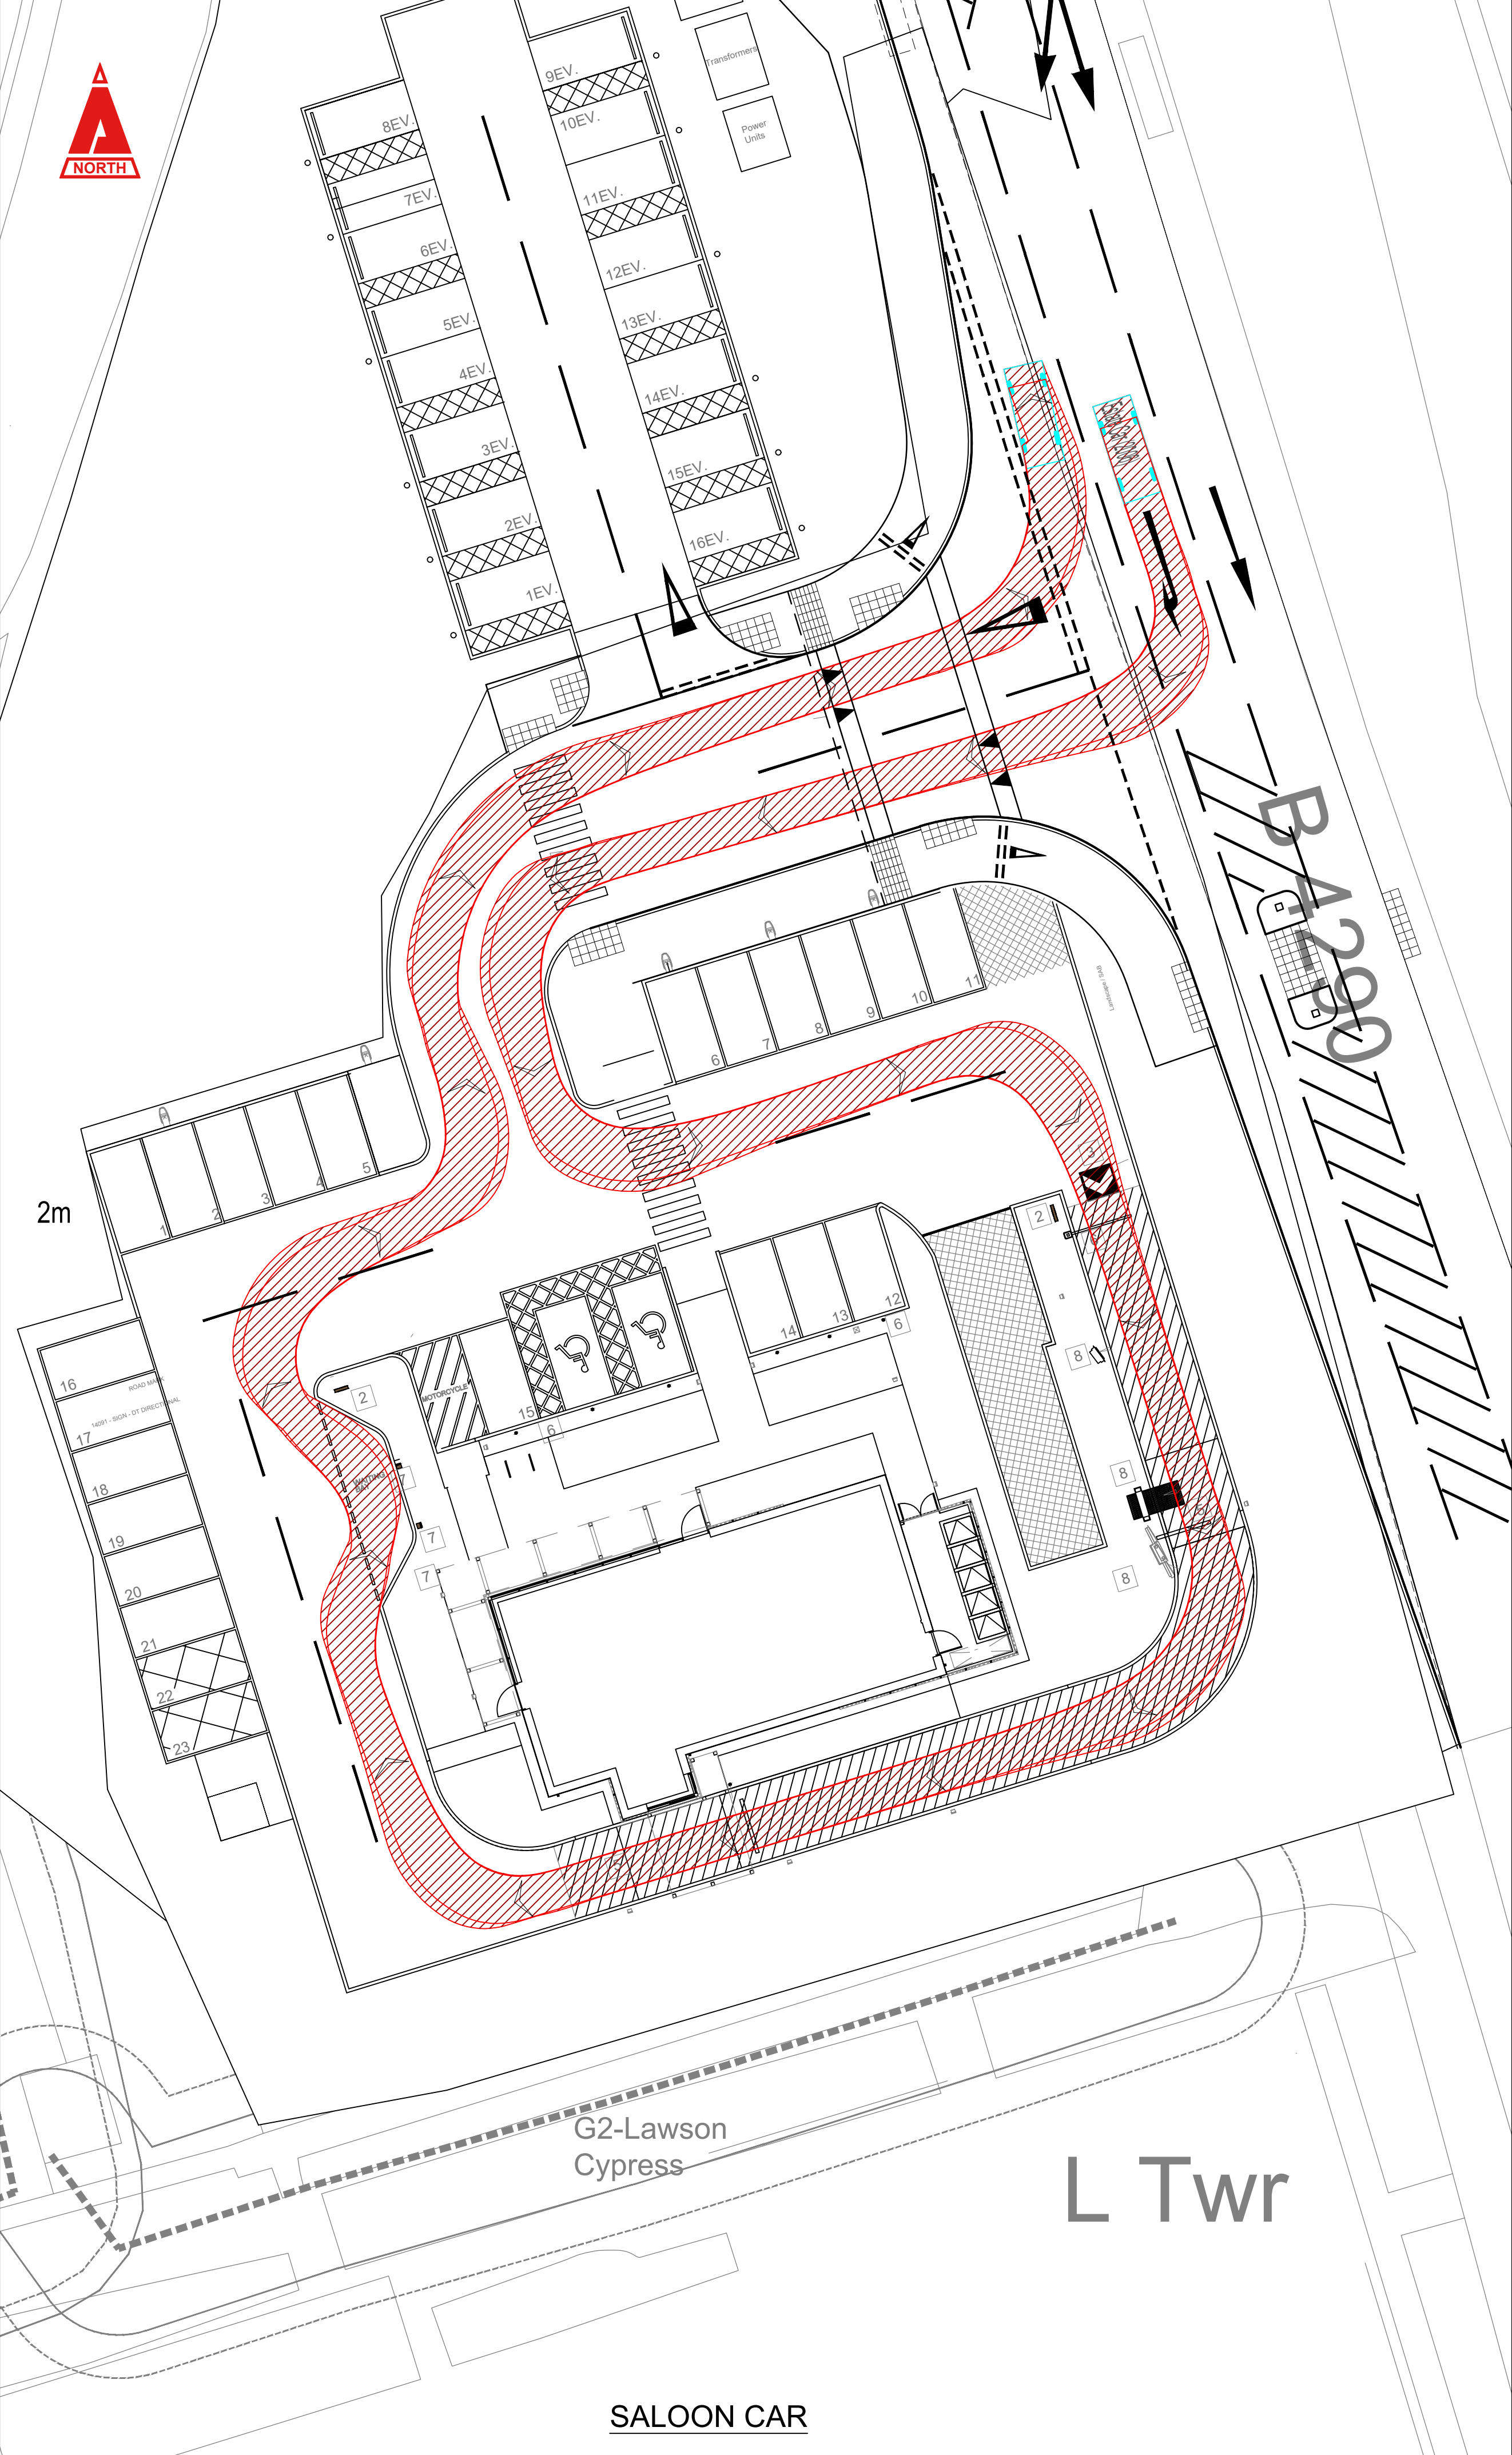


THIS DRAWING IS COPYRIGHT © CAMBRIA CONSULTING LTD.
DO NOT SCALE FROM THIS DRAWING.


CONTRACTORS MUST CHECK ALL DIMENSIONS ON SITE. ONLY FIGURED DIMENSIONS ARE TO BE WORKED FROM. DISCREPANCIES MUST BE REPORTED IMMEDIATELY TO CAMBRIA CONSULTING LIMITED BEFORE PROCEEDING.

THE CONTRACTOR IS TO REFER TO THE SPECIFICATION, FULL SCHEDULE OF RESIDUAL RISKS IN THE CONTRACT DOCUMENTATION AND ALSO TO INFORMATION FROM OTHER DESIGNERS, IN PARTICULAR THE M&E CONSULTANT REGARDING EXISTING LIVE SERVICES.

 THIS SYMBOL IS USED TO HIGHLIGHT INSTANCES OF RISK WITHIN THE CONSTRUCTION PROCESS.
ALWAYS CHECK FOR LATER REVISIONS OF THIS DRAWING.

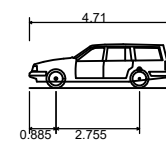

Estate Car (2006)
Overall Length 4.710m
Overall Width 1.804m
Overall Body Height 2.192m
Min Body Ground Clearance 0.207m
Max Track Width 1.756m
Lock to lock time 4.00s
Kerb to Kerb Turning Radius 5.950m

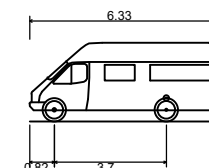

Mini Bus
Overall Length 6.330m
Overall Width 2.192m
Overall Body Height 2.601m
Min Body Ground Clearance 0.314m
Track Width 2.192m
Lock to lock time 4.00s
Kerb to Kerb Turning Radius 6.450m

P03	SITE PLAN AND JUNCTION UPDATED.	GVT	LM	LM
			09/05/24	
P02	UPDATED SITE PLAN	GJ	LM	LM
			20/07/23	
P01	ISSUED FOR INFORMATION.	JK	LJ	LJ
			22/03/23	
Rev.	Description	By	Chk	App

Client:
LP2 LTD

Project:
LLANDARCY DRIVE THRU

Drawing Title:
VEHICLE TRACKING PLAN
(MINIBUS AND ESTATE CAR)

Drawing No.
CC2514 CAM XX XX DR C 0111

Project	Originator	Vol.	Level	Type	Role	Number
S2	PRELIMINARY		1:200			P03333

CAMBRIA
Constructive Thinking

Civil & Structural Engineers
Cambria House
16 Plas St. Pol de Leon
Penarth Marina
Cardiff, CF64 1TR

T 029 2009 3333
E admin@cambria.co.uk
W www.cambria.co.uk
@cambriauk
uk.linkedin.com/in/cambriauk