




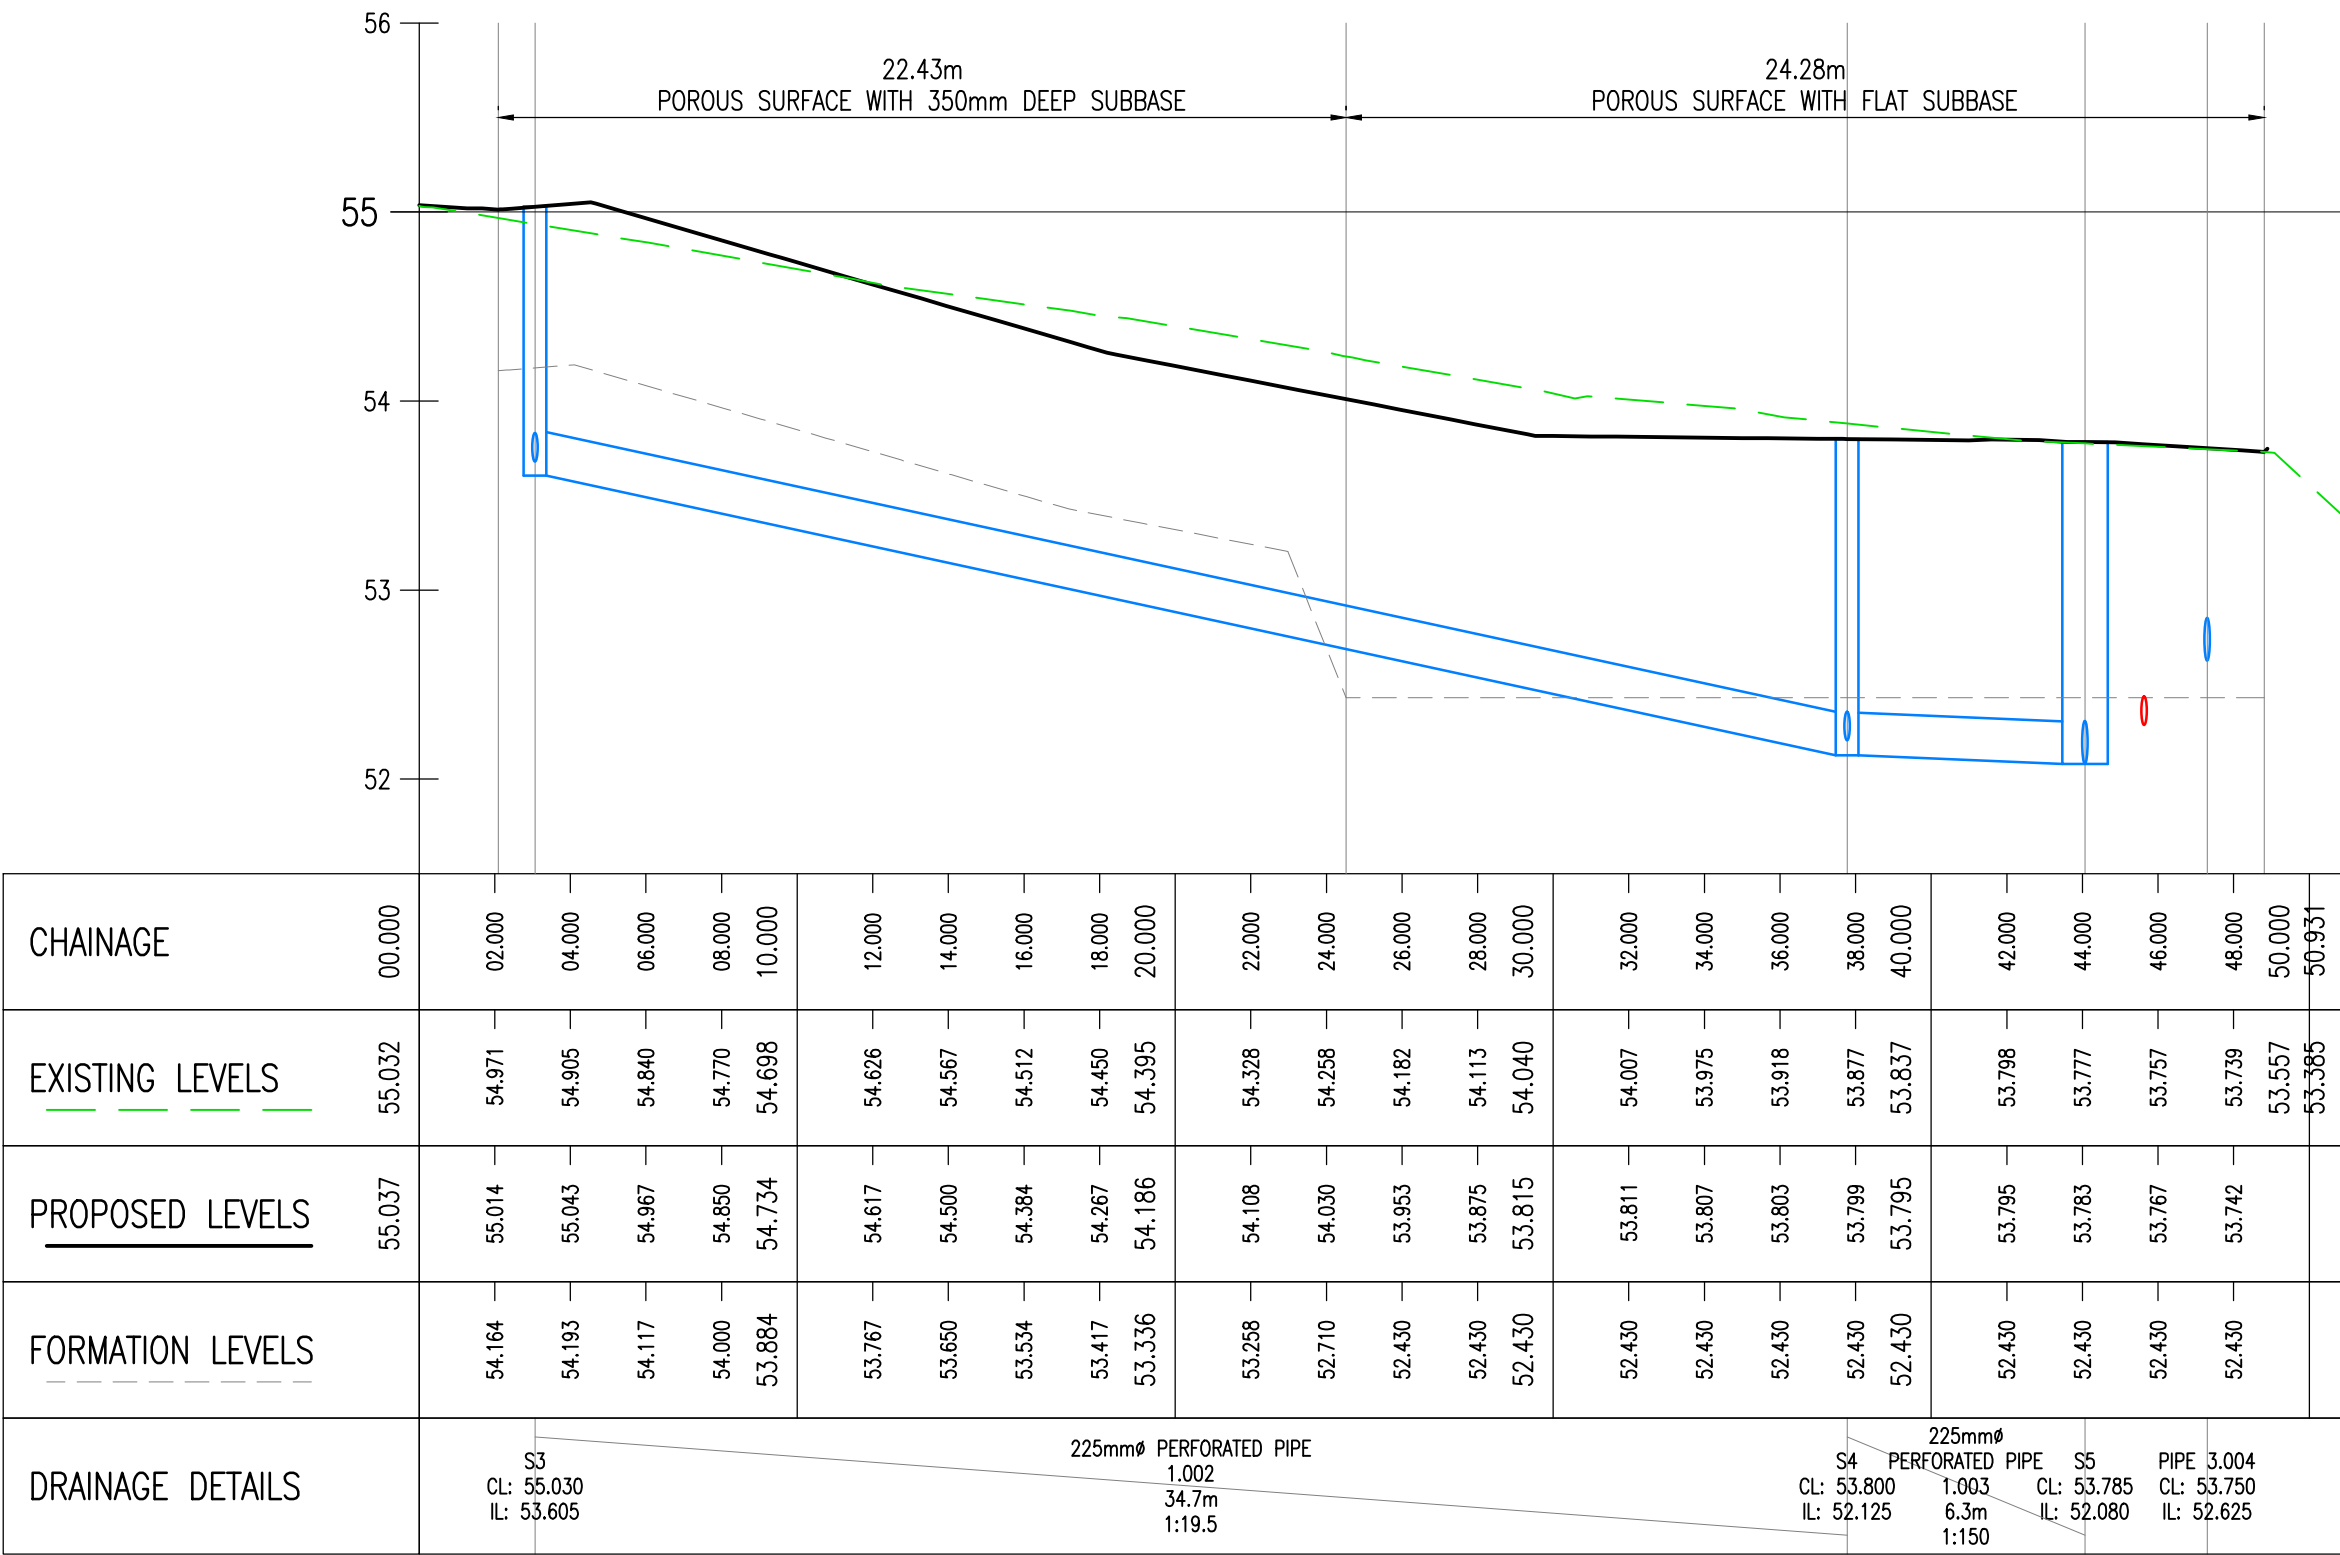


ACCESS ROAD LONGSECTION A – A
SCALE: 1:200H, 1:40V

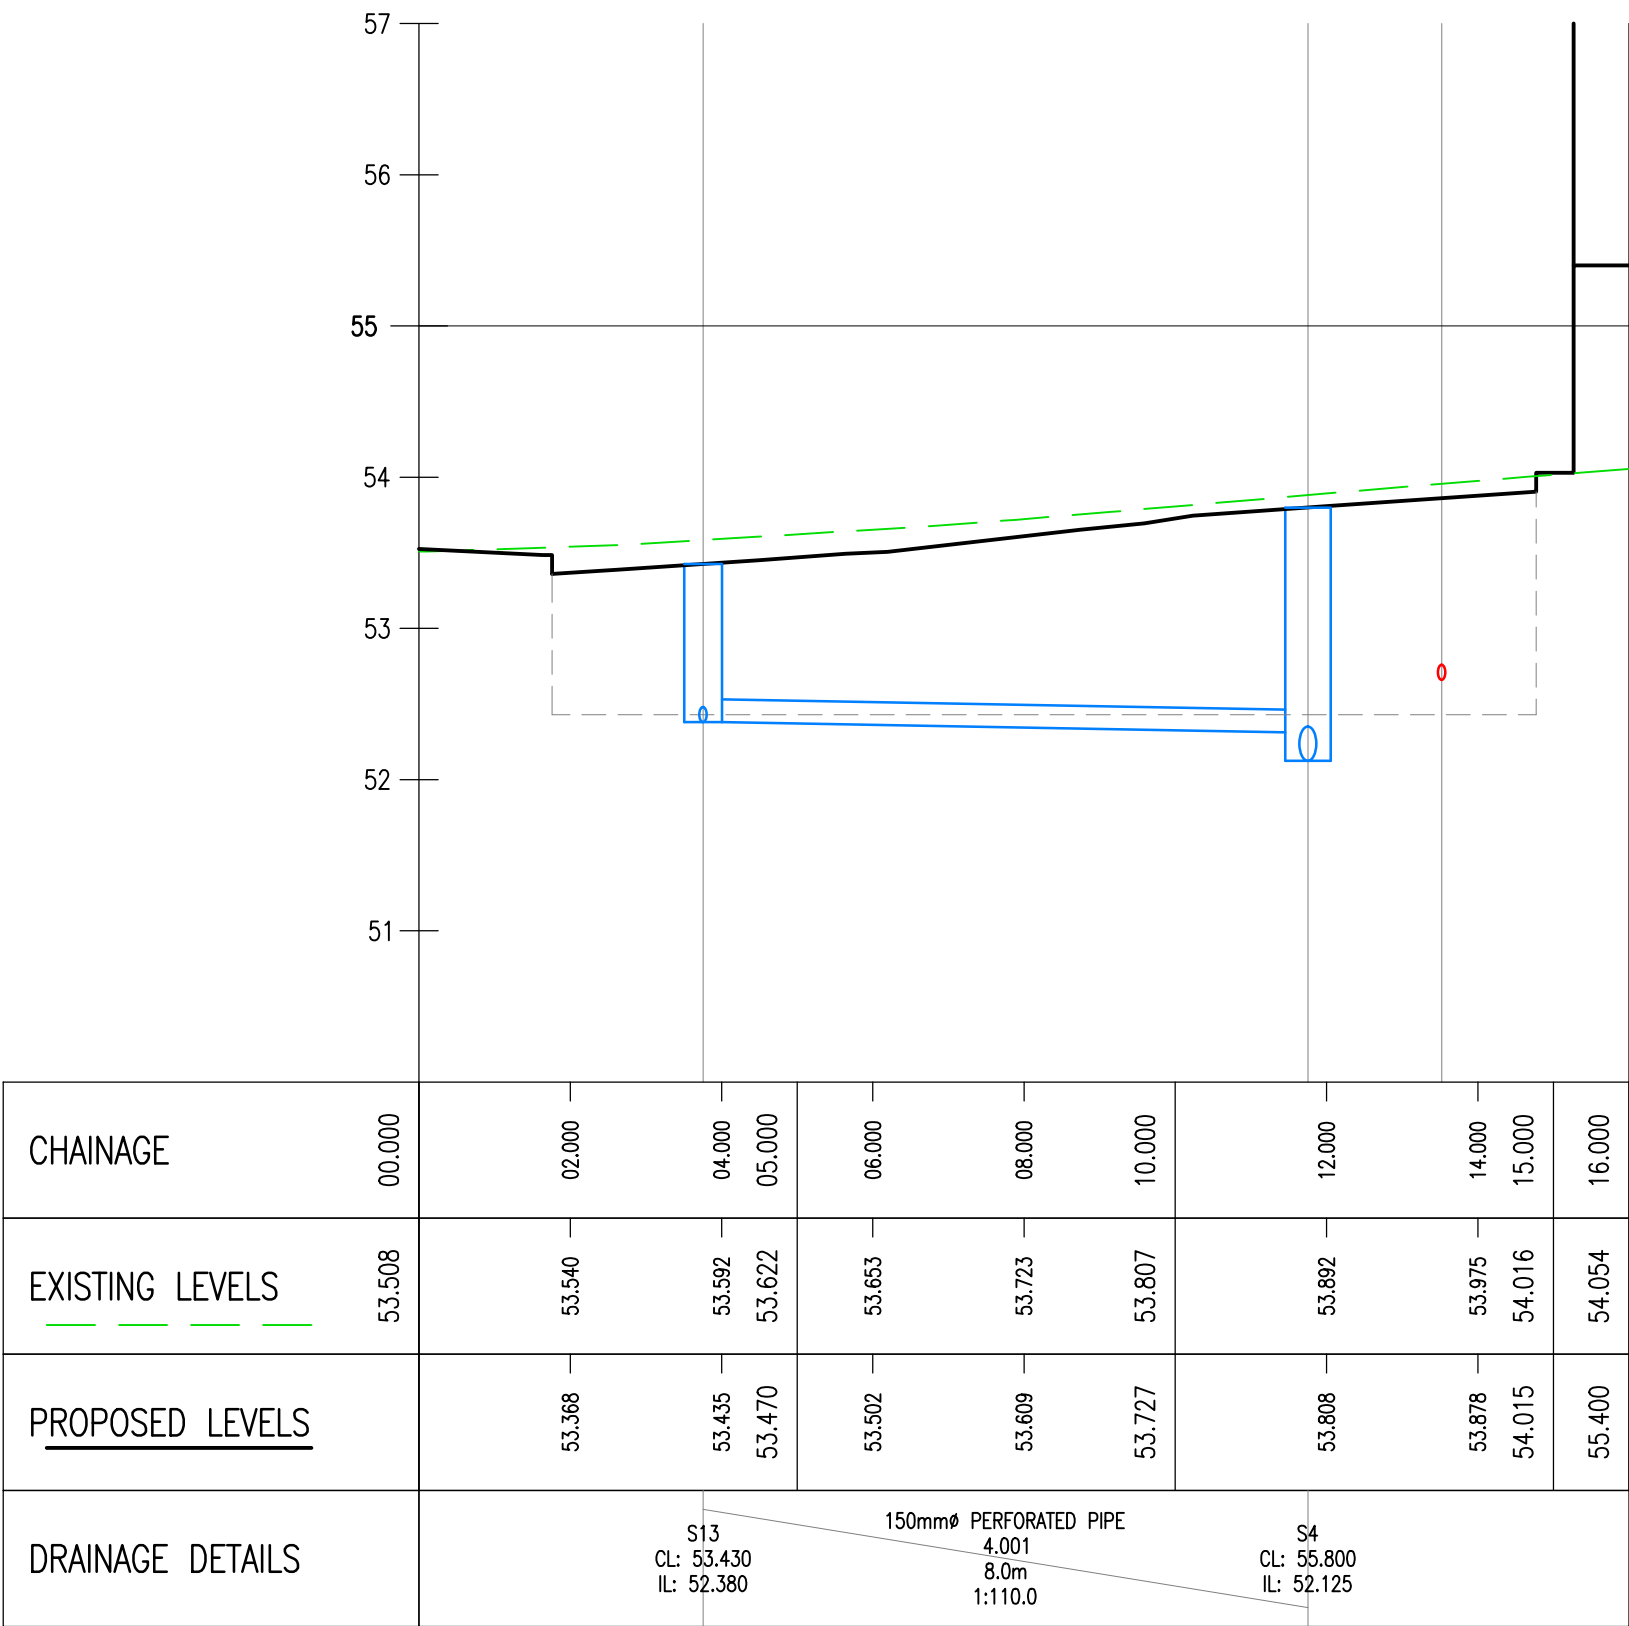

ACCESS ROAD CROSS SECTION C – C
SCALE: 1:100H, 1:20V

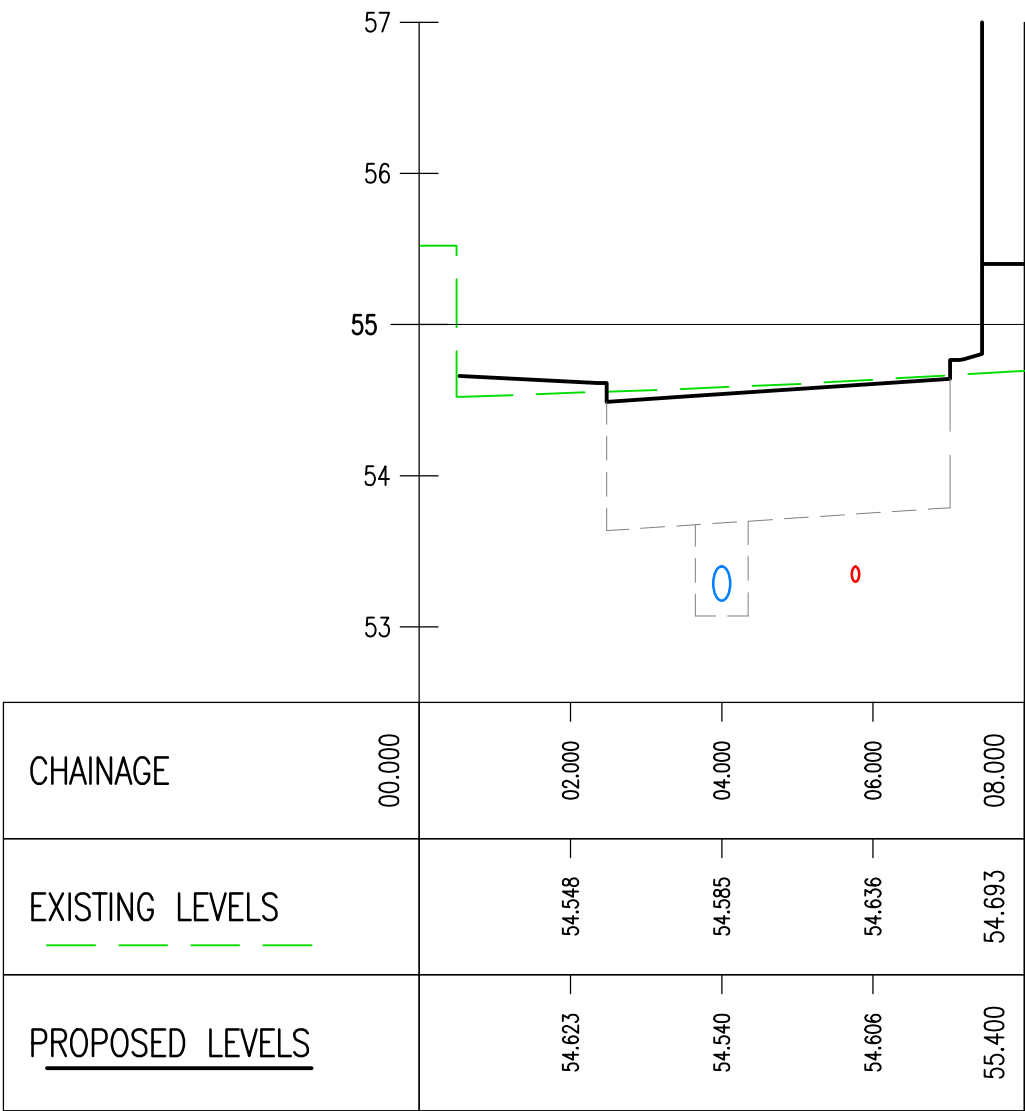

ACCESS ROAD CROSS SECTION B – B
SCALE: 1:100H, 1:20V

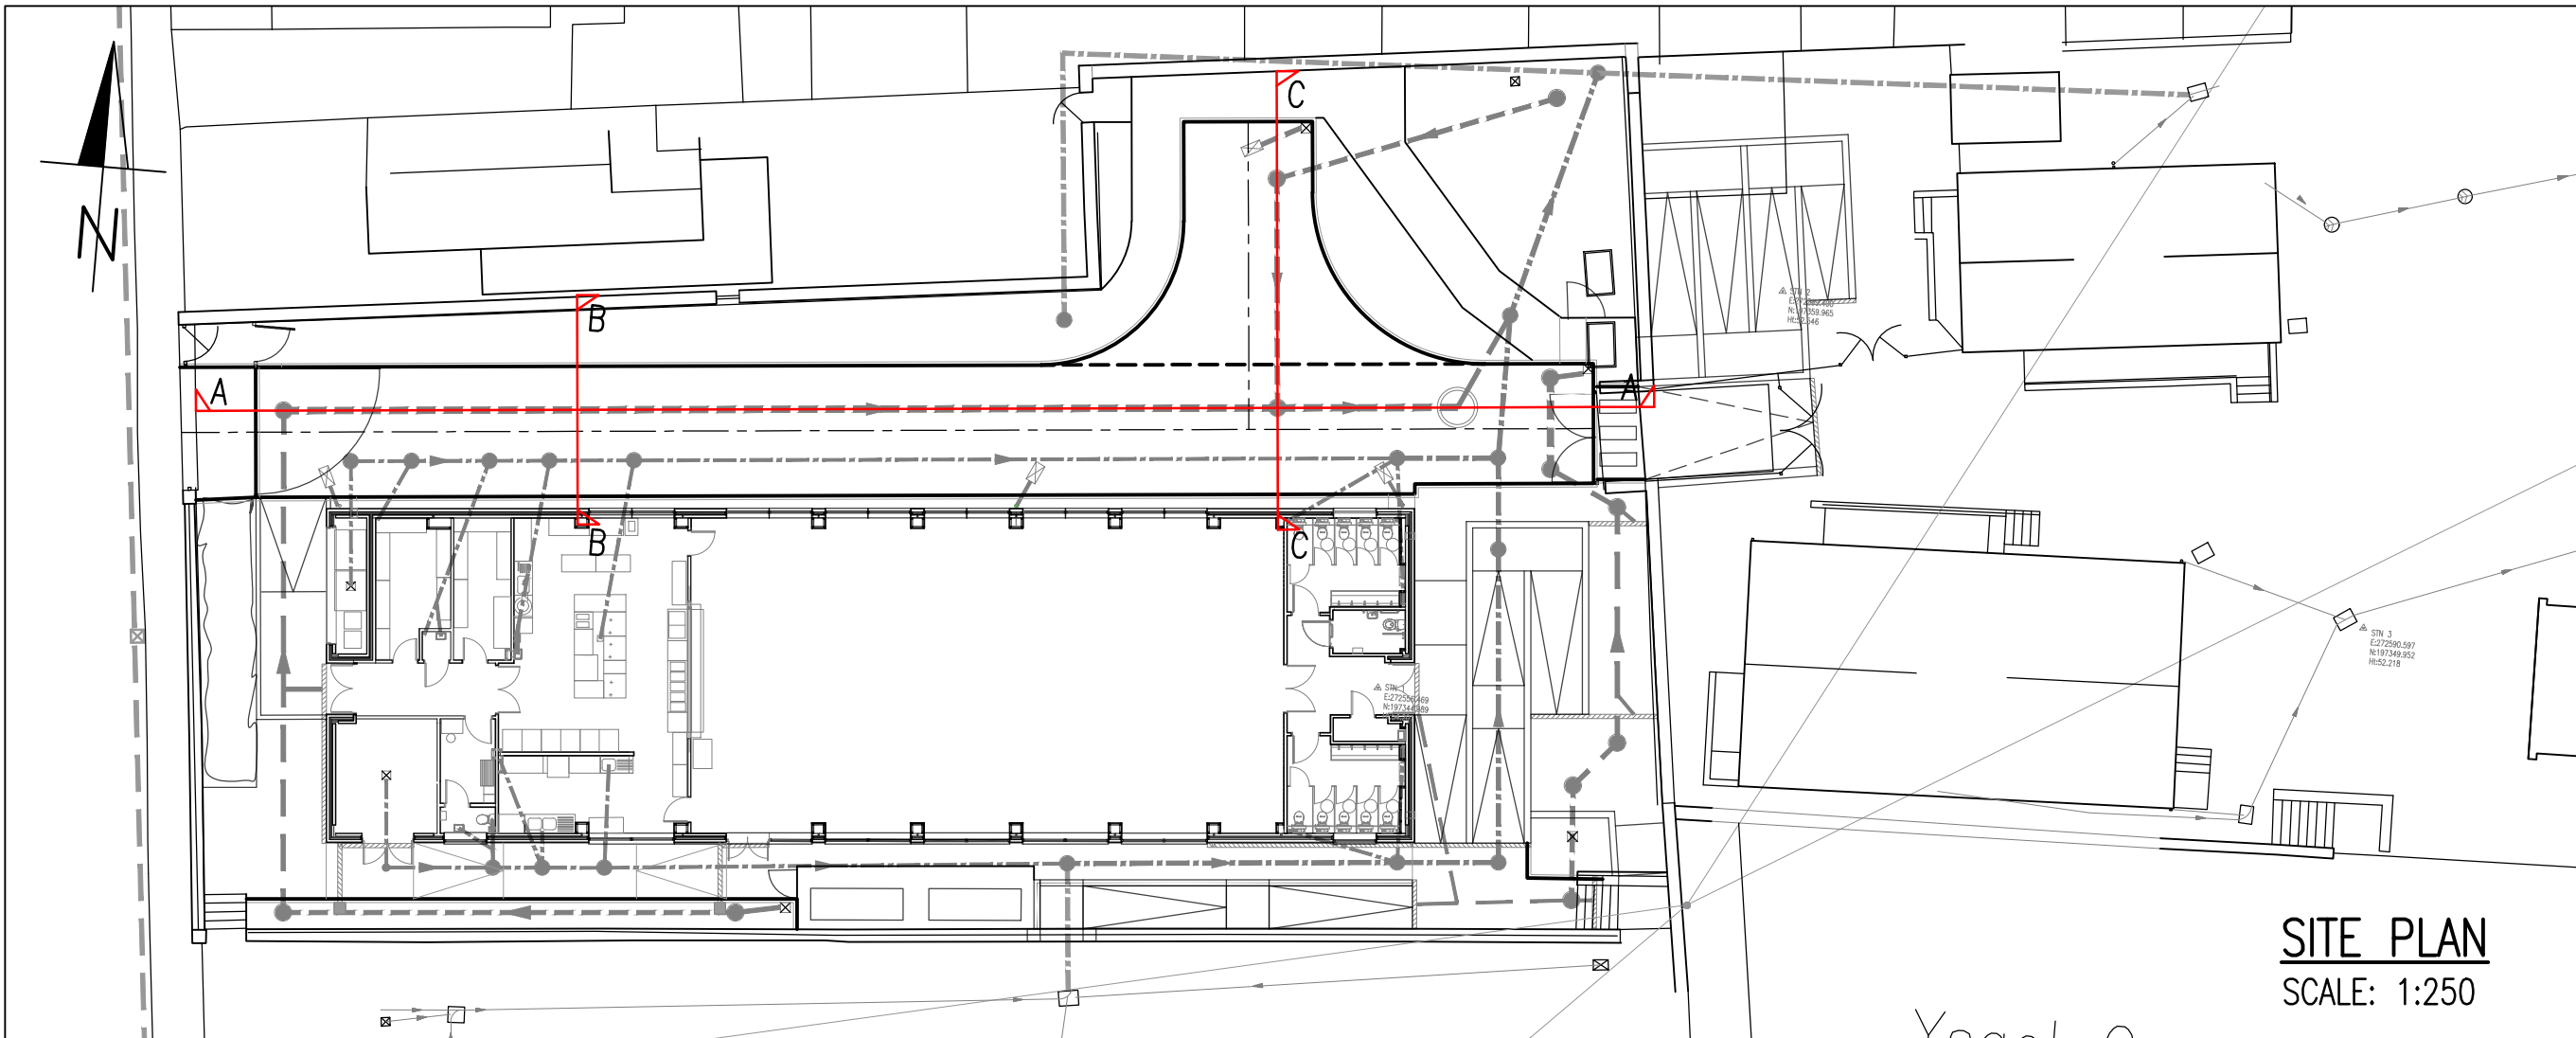

- GENERAL NOTES
- DO NOT SCALE THIS DRAWING.
 - CONTRACTOR TO CHECK ALL DIMENSIONS AND REPORT ALL ERRORS AND OMISSIONS TO THE ENGINEER.
 - ANY DISCREPANCY TO BE REPORTED IMMEDIATELY TO THE ENGINEER.
 - THIS DRAWING TO BE READ IN CONJUNCTION WITH ALL RELEVANT ARCHITECTS, SUBCONTRACTORS AND SPECIALISTS DRAWINGS AND SPECIFICATIONS.

Rev.	Detail	By	Date
------	--------	----	------

Revisions

Reinforcement schedules nos.

CB3
CONSULT

Structural & Civil Engineering Consultants

First Floor
7 St James Crescent
Swansea
SA1 6DP

Telephone +44 1792 473 182
e-mail admin@cb3consult.co.uk
web www.cb3consult.co.uk

Client

Neath Port Talbot
Castell-nedd Port Talbot
County Borough Council / Cyngor Bwrdeistref Sirol

Project

NEW KITCHEN BLOCK
COEDFFRANC PRIMARY
SCHOOL, STANLEY ROAD,
SKEWEN, NEATH

Drawing Title

SITE SECTIONS

TENDER

Project No. C2112	Drawing No. C-009
Scales AS STATED	Date 21.12.23
Drawn DH	Checked DF
Sheet Size A1	Revision —