


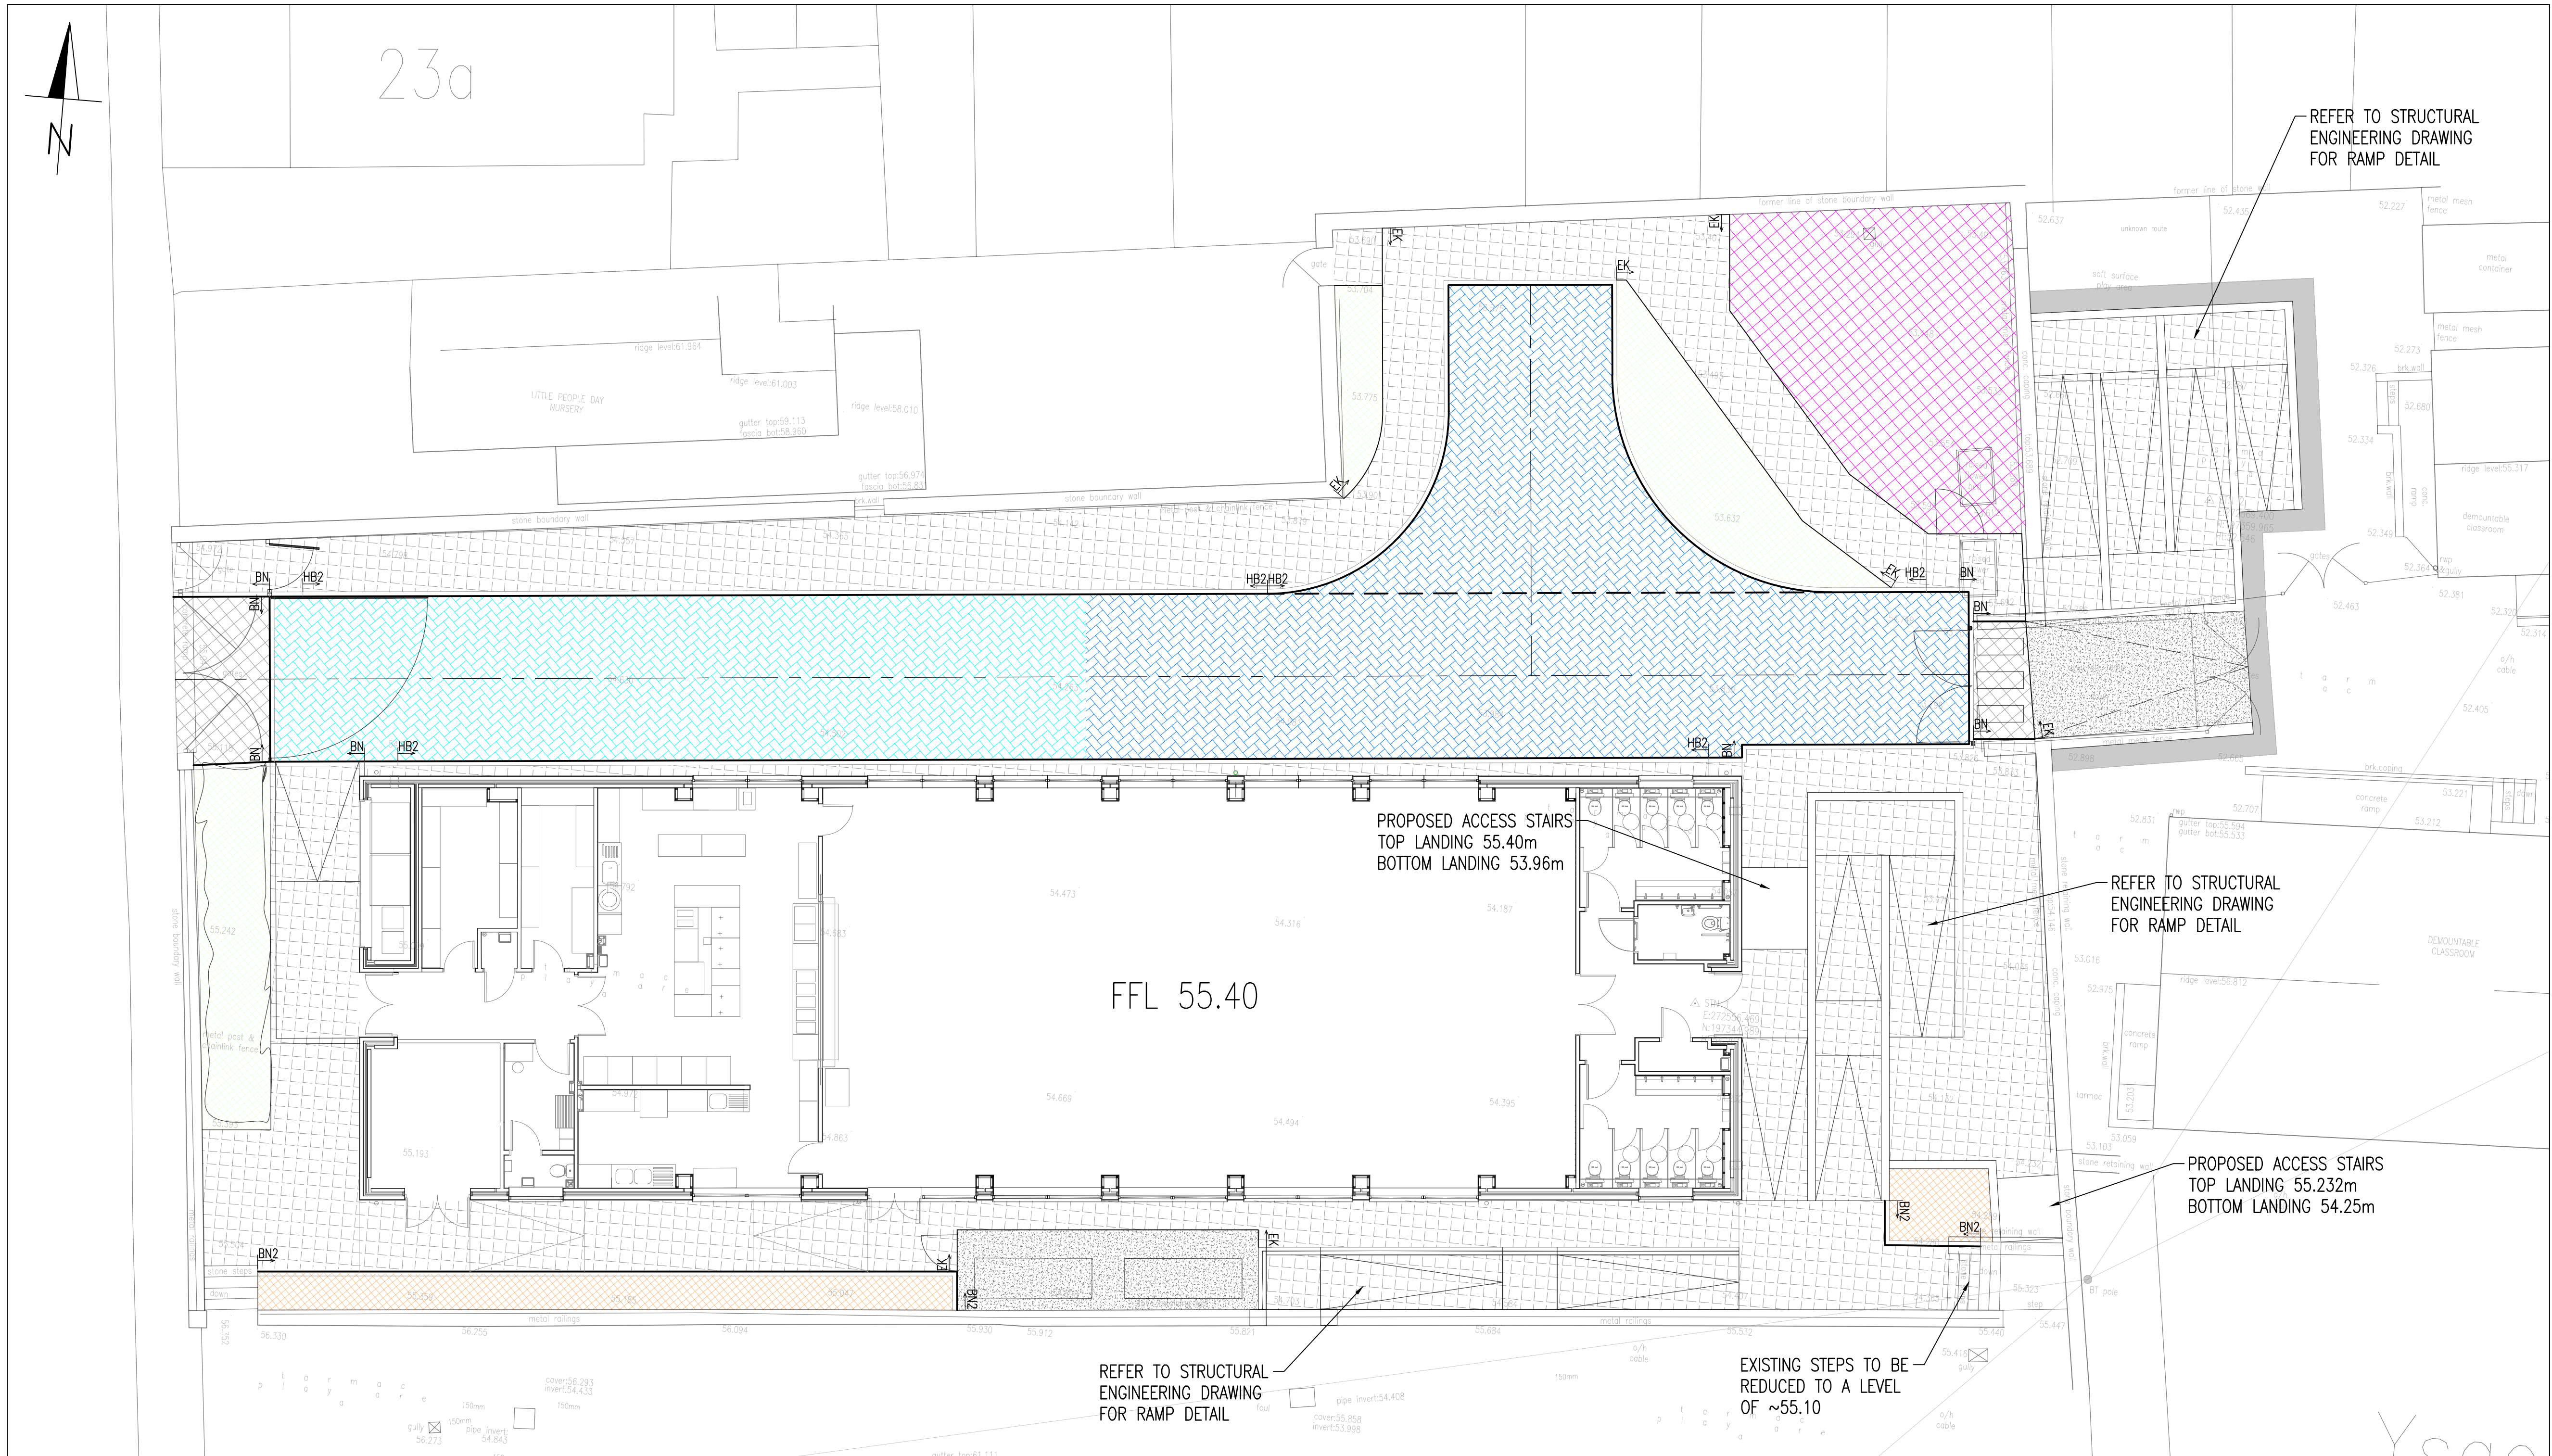

- GENERAL NOTES
- DO NOT SCALE THIS DRAWING.
 - CONTRACTOR TO CHECK ALL DIMENSIONS AND REPORT ALL ERRORS AND OMISSIONS TO THE ENGINEER.
 - ANY DISCREPANCY TO BE REPORTED IMMEDIATELY TO THE ENGINEER.
 - THIS DRAWING TO BE READ IN CONJUNCTION WITH ALL RELEVANT ARCHITECTS, SUBCONTRACTORS AND SPECIALISTS DRAWINGS AND SPECIFICATIONS.

- KEY
- ACCESS ROAD ASPHALT SURFACE CONSTRUCTION
 - PERMEABLE BLOCKWORK SURFACING WITH A FLAT GRANULAR SUBBASE FORMATION
 - PERMEABLE BLOCKWORK SURFACING WITH 350mm DEEP SUBBASE
 - POROUS SURFACE PLAY AREA
 - PEDESTRIAN ASPHALT FOOTWAY CONSTRUCTION
 - CONCRETE SURFACE CONSTRUCTION
 - ACCESS ROAD ASPHALT TIE-IN CONSTRUCTION
 - PRIVATELY MAINTAINABLE RAINGARDEN
 - SOFT LANDSCAPING

- KERB TYPES:
- BN - HALF BATTERED KERB (125mm U/S)
 - BN - BULLNOSE KERB (20mm U/S)
 - BN2 - BULLNOSE KERB (125mm U/S)
 - EK - EDGING KERB

B	DRAWING REVISED TO SUIT NEW SITE LAYOUT	AJ	24.10.23
A	DRAWING REVISED TO TENDER	DF	18.10.23
Rev.	Detail	By	Date

Revisions

Reinforcement schedules nos.

CB3
CONSULT

Structural & Civil Engineering Consultants

First Floor
7 St James Crescent
Swansea
SA1 4DP

Telephone +44 1792 473 182
e-mail admin@cb3consult.co.uk
web www.cb3consult.co.uk

Client

Neath Port Talbot
Castell-nedd Port Talbot
County Borough Council Cynghor Bwrdeistref Sirol

Project

NEW KITCHEN BLOCK
COEDFFRANC PRIMARY
SCHOOL, STANLEY ROAD,
SKEWEN, NEATH

Drawing Title

LAYOUT PLAN
CONSTRUCTION

TENDER

Project No.	Drawing No.
C2112	C-003
Scales	Date
1:100	29.09.23
Drawn	Checked
DH	DF
Sheet Size	Revision
A1	B

© This drawing may not be copied without prior written permission