

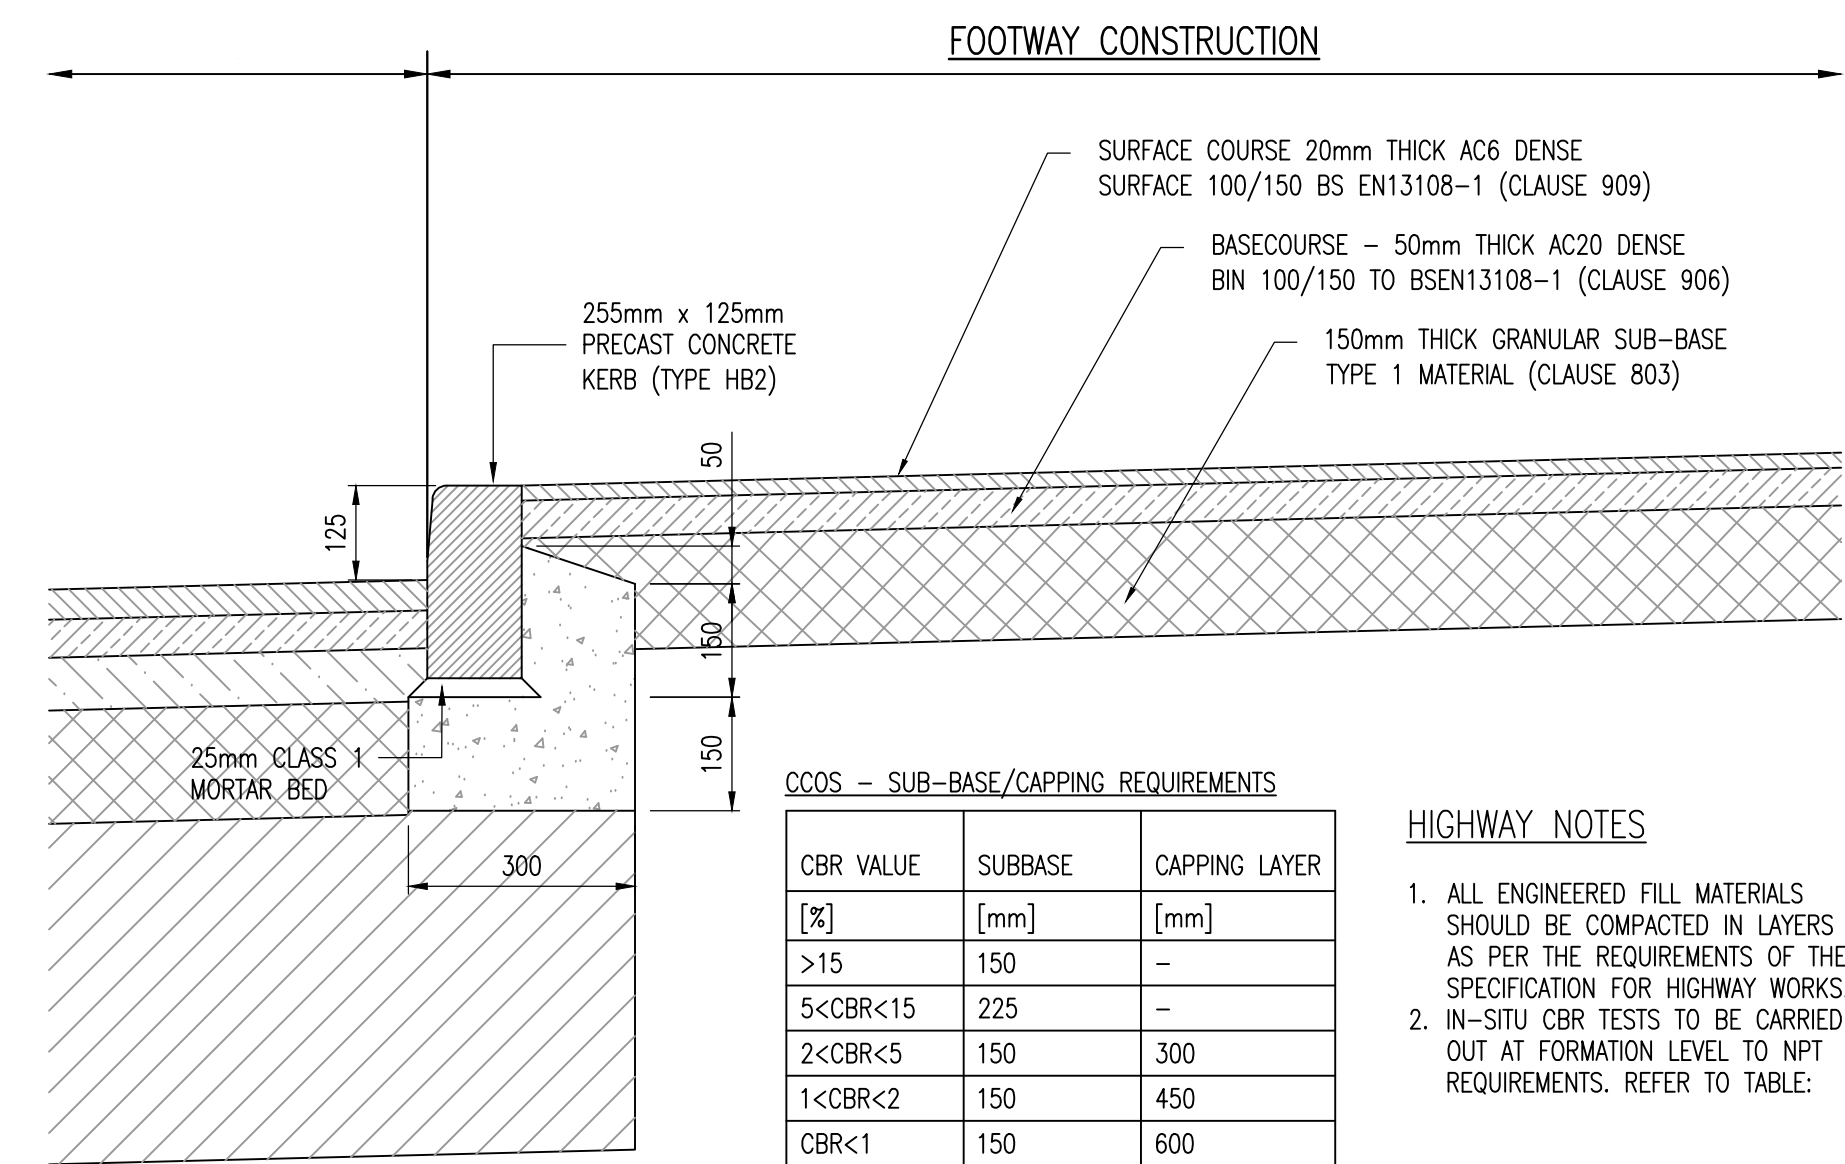
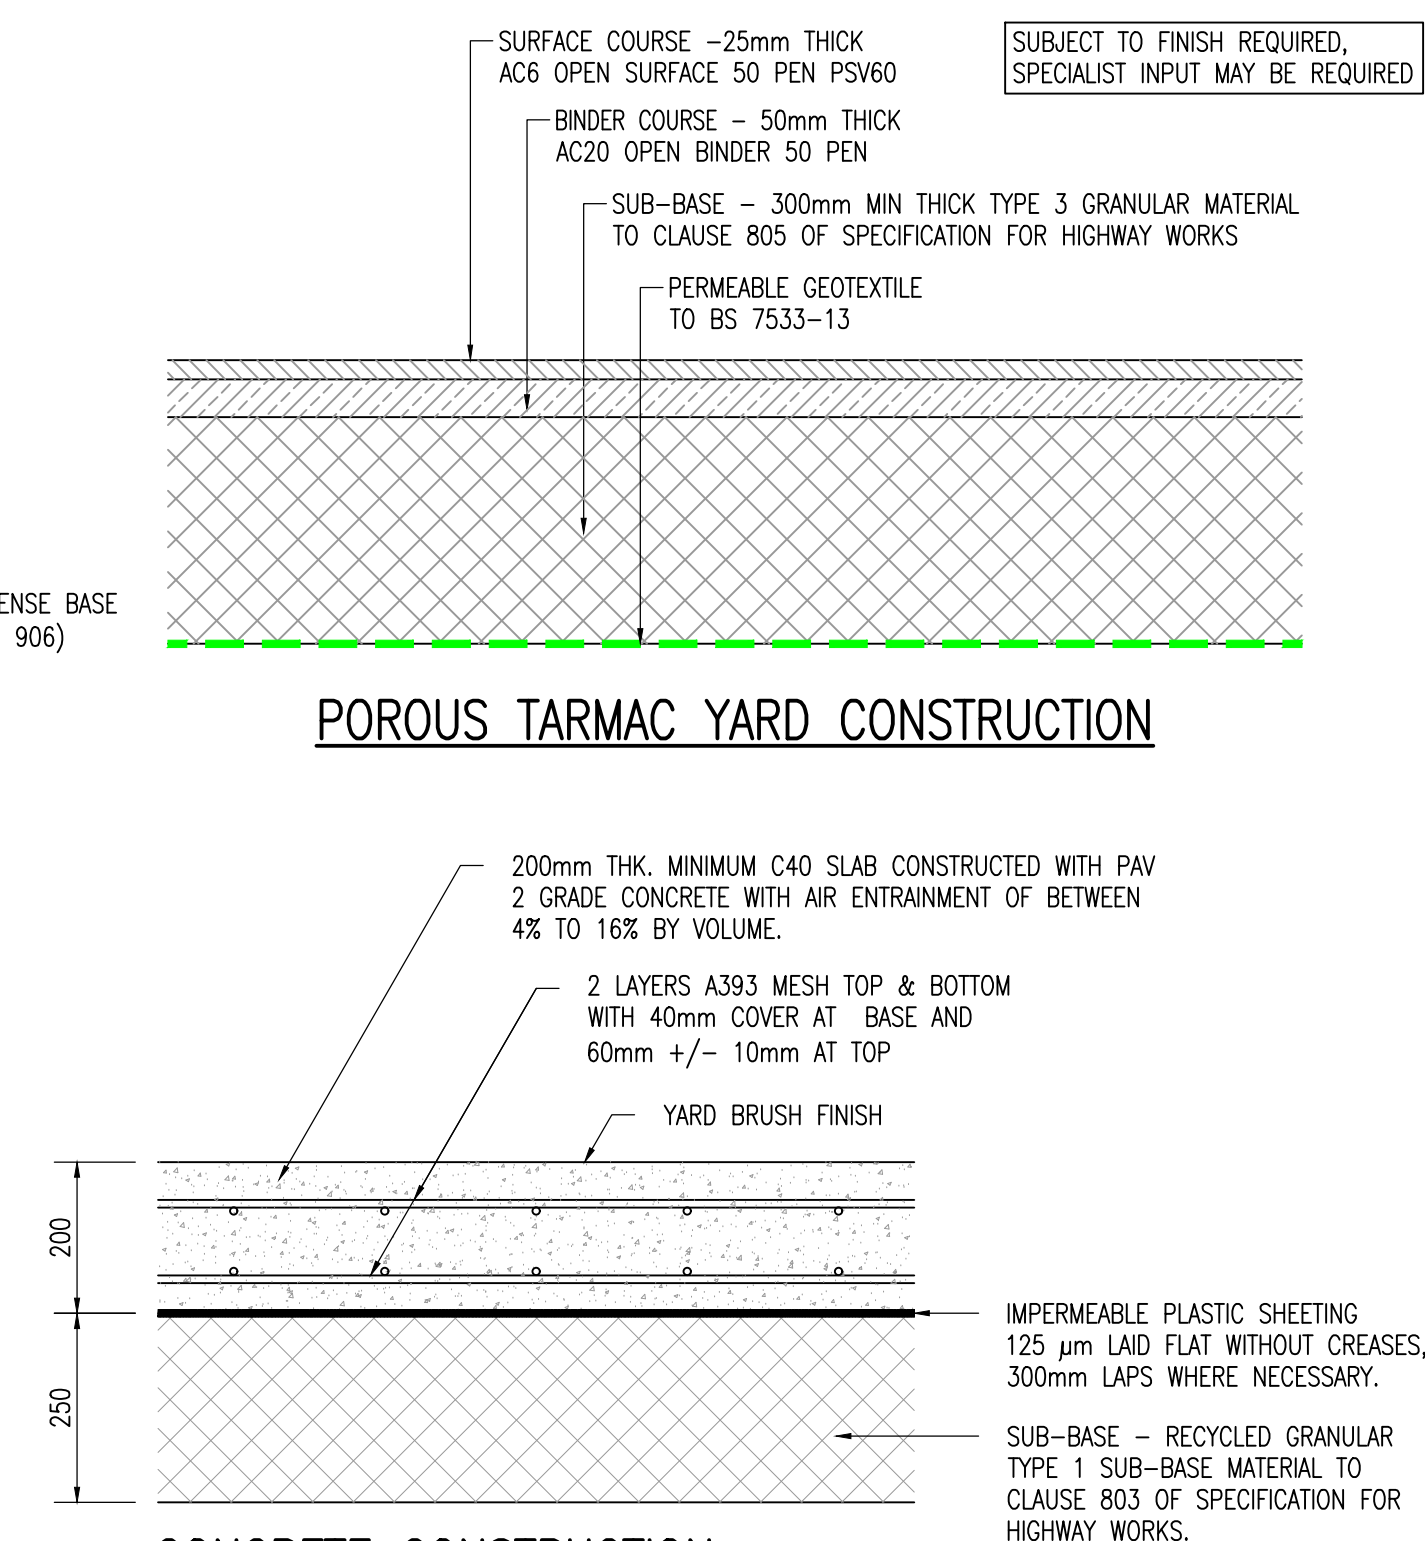
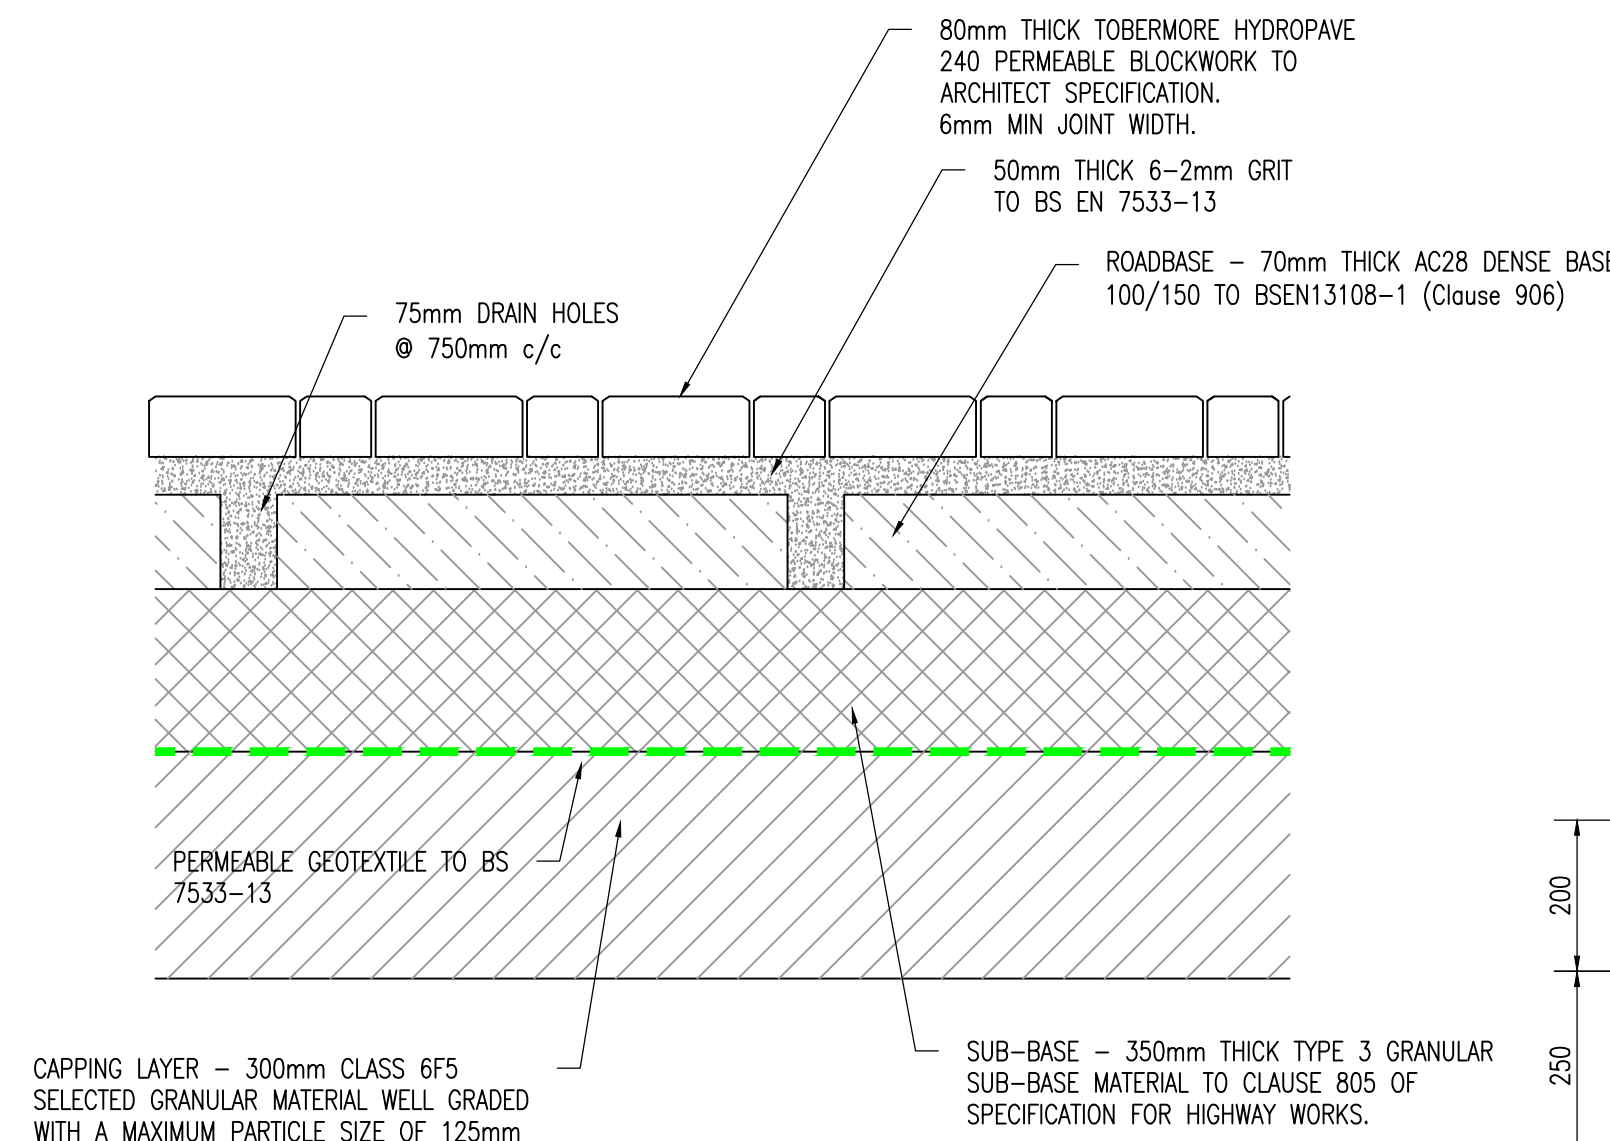


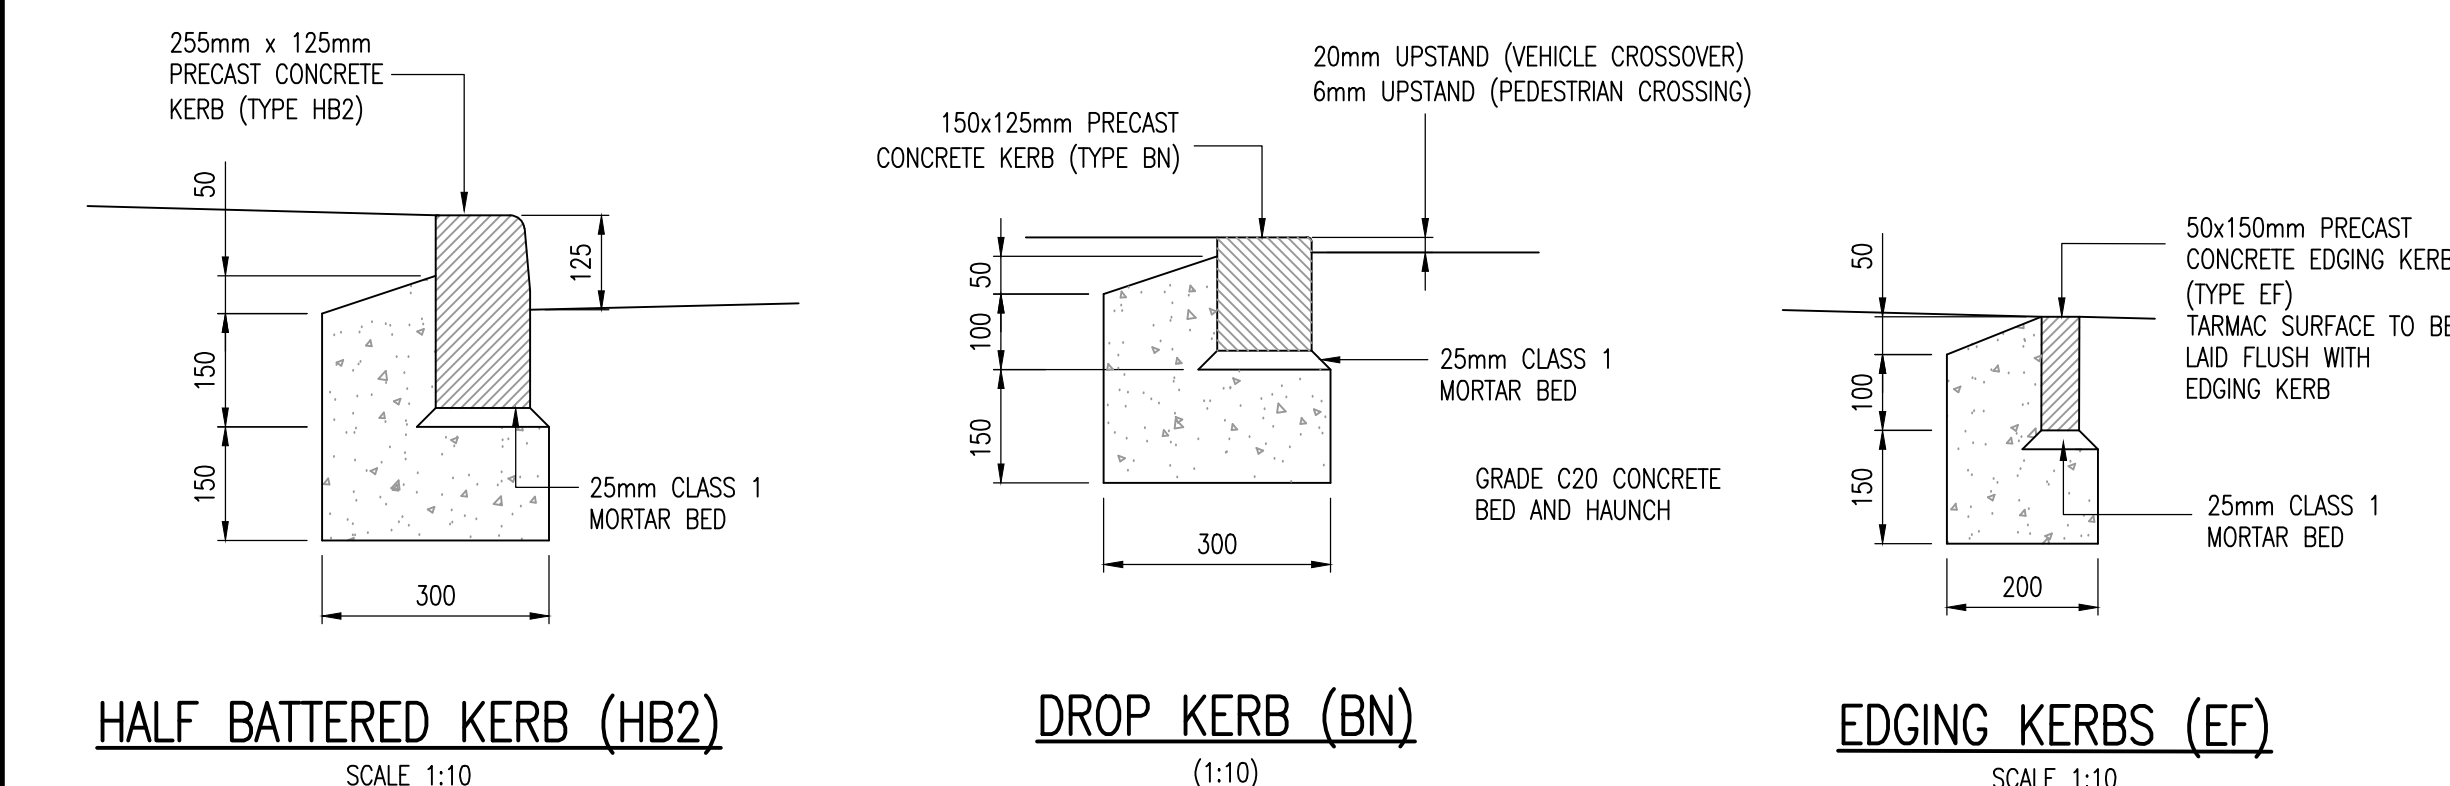

CBR VALUE	SUBBASE	CAPPING LAYER
[%]	[mm]	[mm]
>15	150	–
5<CBR<15	225	–
2<CBR<5	150	300
1<CBR<2	150	450
CBR<1	150	600

HIGHWAY NOTES

1. ALL ENGINEERED FILL MATERIALS SHOULD BE COMPACTED IN LAYERS AS PER THE REQUIREMENTS OF THE SPECIFICATION FOR HIGHWAY WORKS.
2. IN-SITU CBR TESTS TO BE CARRIED OUT AT FORMATION LEVEL TO NPT REQUIREMENTS. REFER TO TABLE:

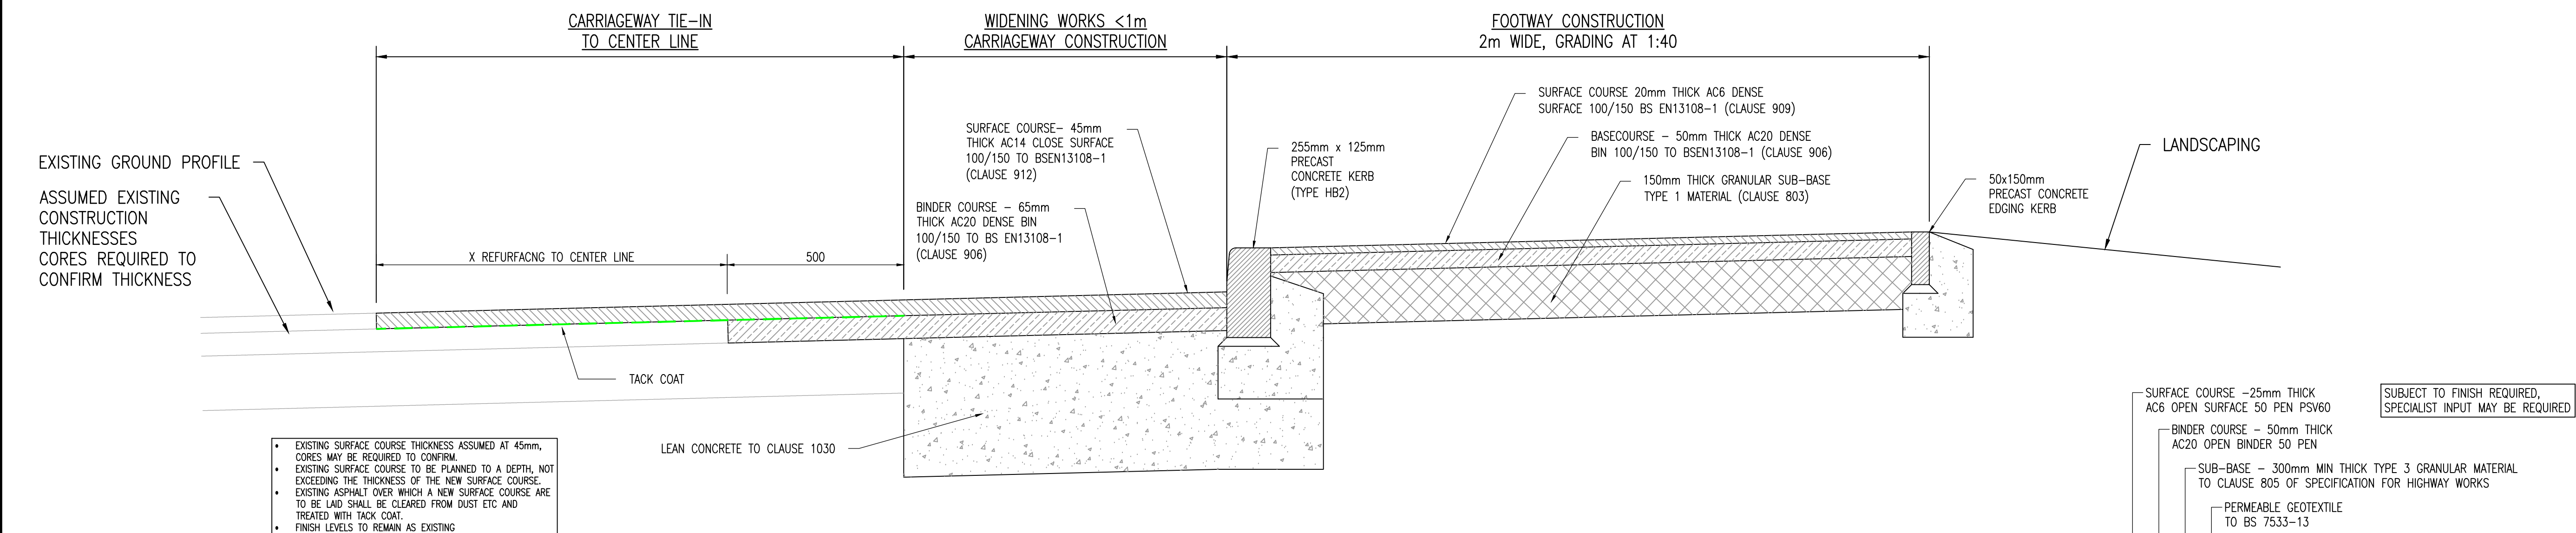

GENERAL NOTES

1. DO NOT SCALE THIS DRAWING.
2. CONTRACTOR TO CHECK ALL DIMENSIONS AND REPORT ALL ERRORS AND OMISSIONS TO THE ENGINEER.
3. ANY DISCREPANCY TO BE REPORTED IMMEDIATELY TO THE ENGINEER.
4. THIS DRAWING TO BE READ IN CONJUNCTION WITH ALL RELEVANT ARCHITECTS, SUBCONTRACTORS AND SPECIALISTS DRAWINGS AND SPECIFICATIONS.

C	BLOCK PAVING SPECIFICATION PROVIDED.	DH	21.12.23
B	CONCRETE DETAIL ADDED TO PLAN.	DH	26.10.23
A	DRAWING REVISED TO TENDER	DF	18.10.23
Rev.	Detail	By	Date

Revisions

Reinforcement schedules nos.



Structural & Civil Engineering Consultants

First Floor
7 St James Crescent
Swansea
SA1 6DP

Telephone +44 1792 473 182
e-mail admin@cb3consult.co.uk
web www.cb3consult.co.uk

Client



Draft

NEW KITCHEN BLOCK
COEDFRANC PRIMARY
SCHOOL, STANLEY ROAD,
SKEWEN, NEATH

Drawing Title

STANDARD DETAILS
SHEET 1 OF 3

TENDER

Project No. C2112		Drawing No. C-006	
Scales AS SHOWN		Date 29.09.23	Revision C
Drawn DH	Checked OF	Sheet Size A1	