



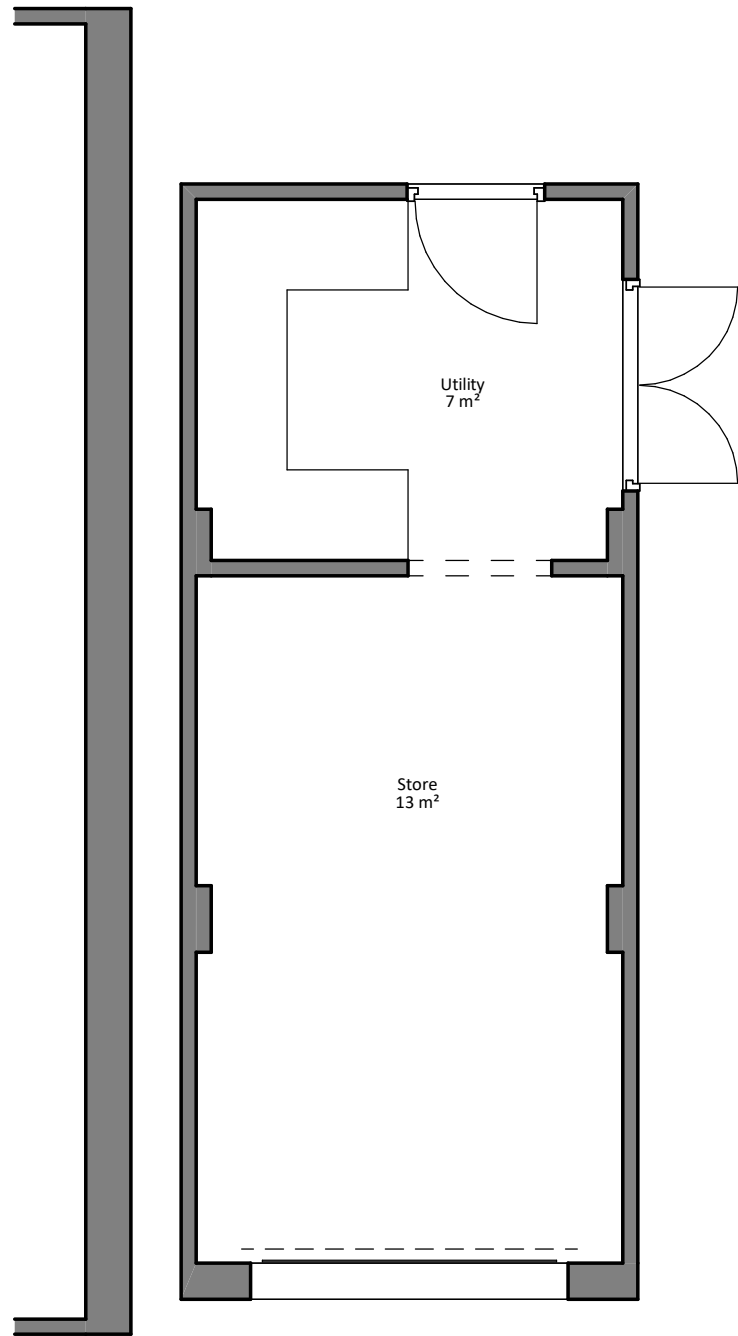


1 1.1 - GF- Existing
1 : 50

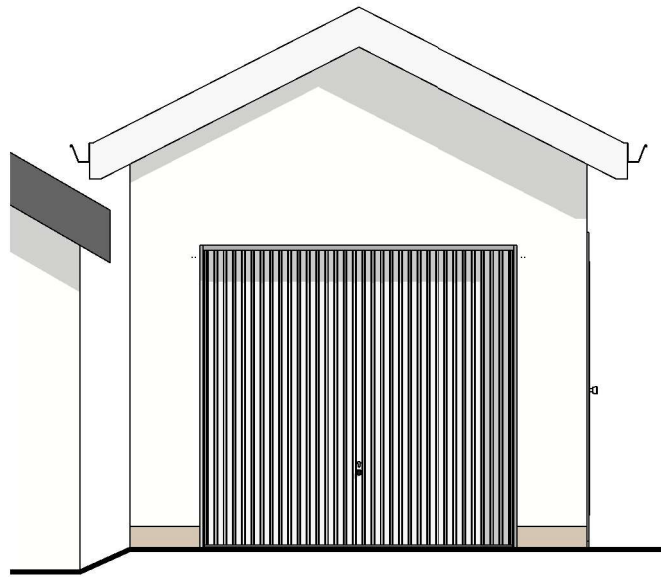

3 Existing Front Elevation
1 : 50



2 Existing Side Elevation (1)
1 : 50

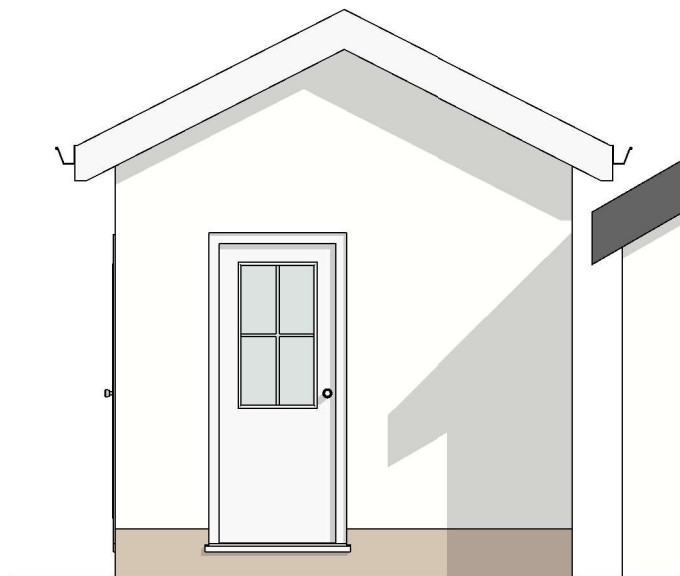

5 Existing Rear Elevation
1 : 50



4 Existing Side Elevation (2)
1 : 50

PROJECT NAME: <i>Extension</i>	DRAWING TITLE: <i>Existing Floor Plans & Elevations</i>	DRAWING 101	PAPER SIZE A3	SCALE 1 : 50	REVISION	DATE 09/22/23
-----------------------------------	--	----------------	------------------	-----------------	----------	------------------