



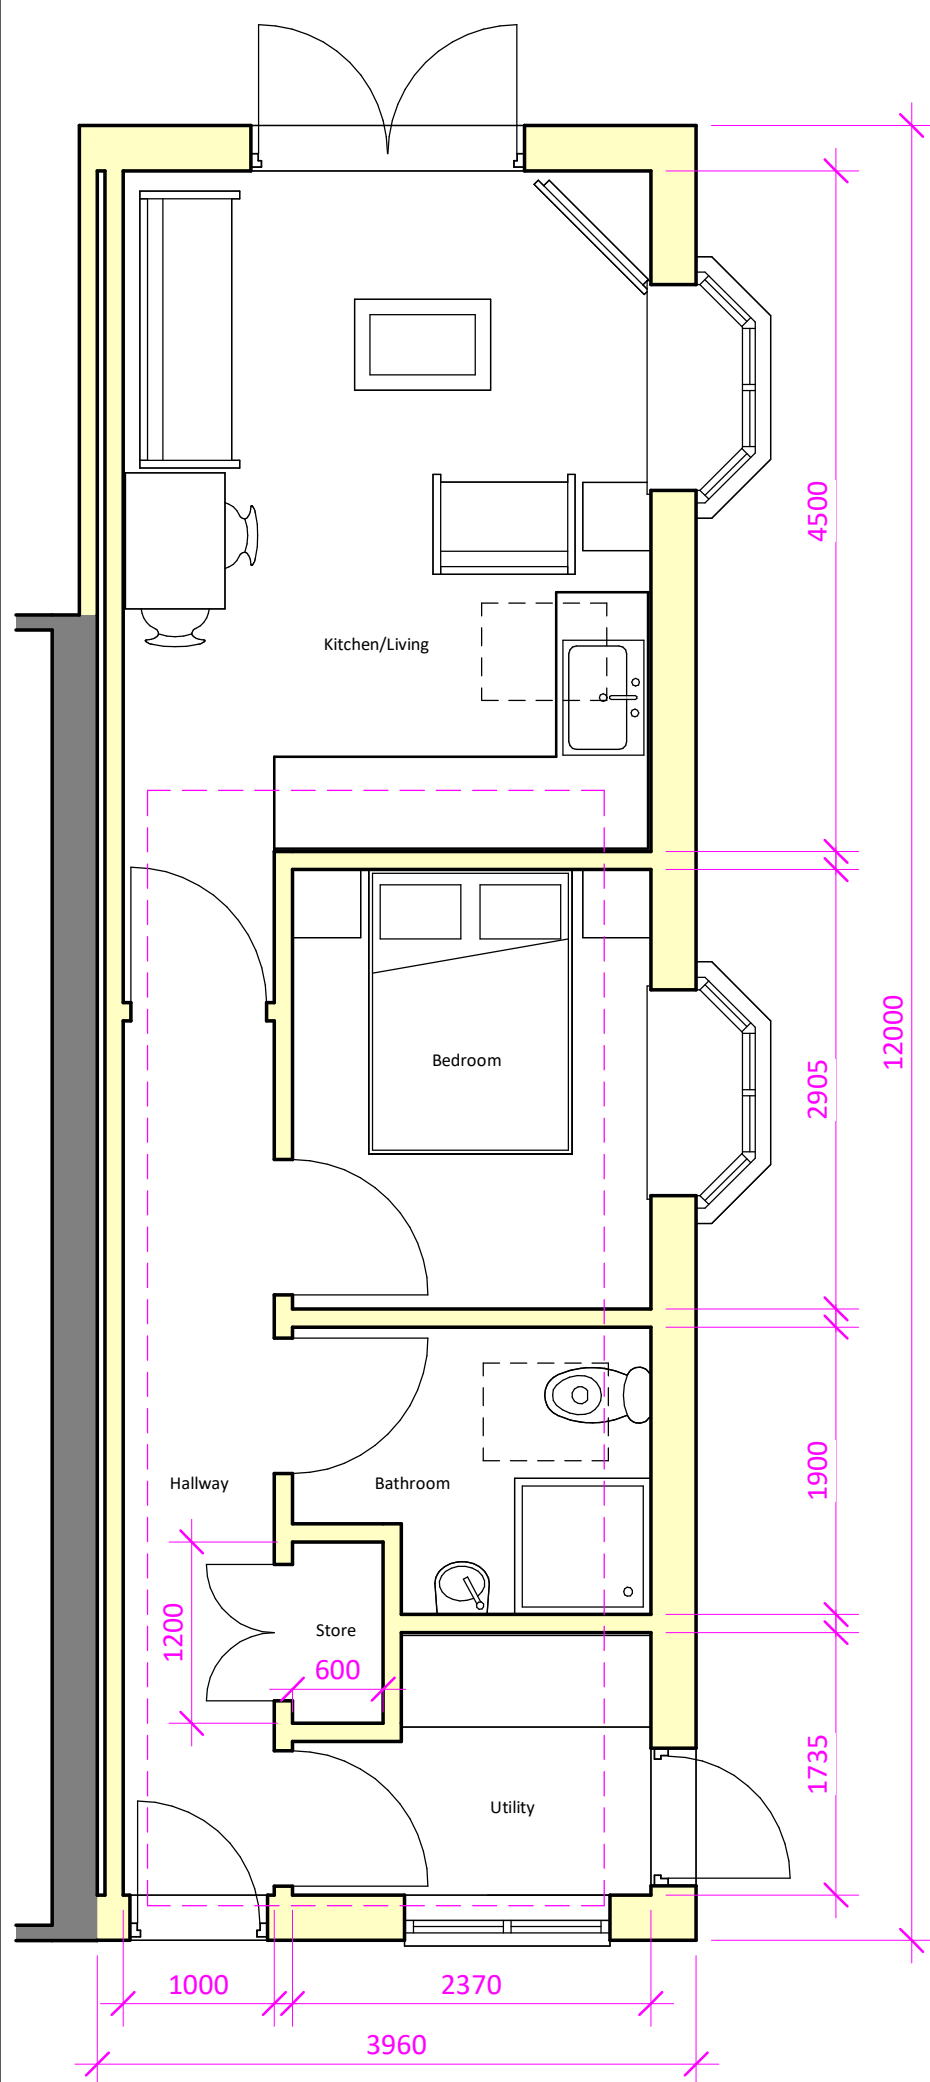

1 1.2 - GF- Proposed
1 : 50

Note: Bird box (e.g. Woodstone Salamanca) and Bat box (e.g. Vivara Pro Beaumaris Woodstone) indicatively shown; Guidance on placement from the RSPB. Woodstone (or woodcrete) Bird and Bat boxes to be installed within 1 month of first beneficial occupation of the extension.

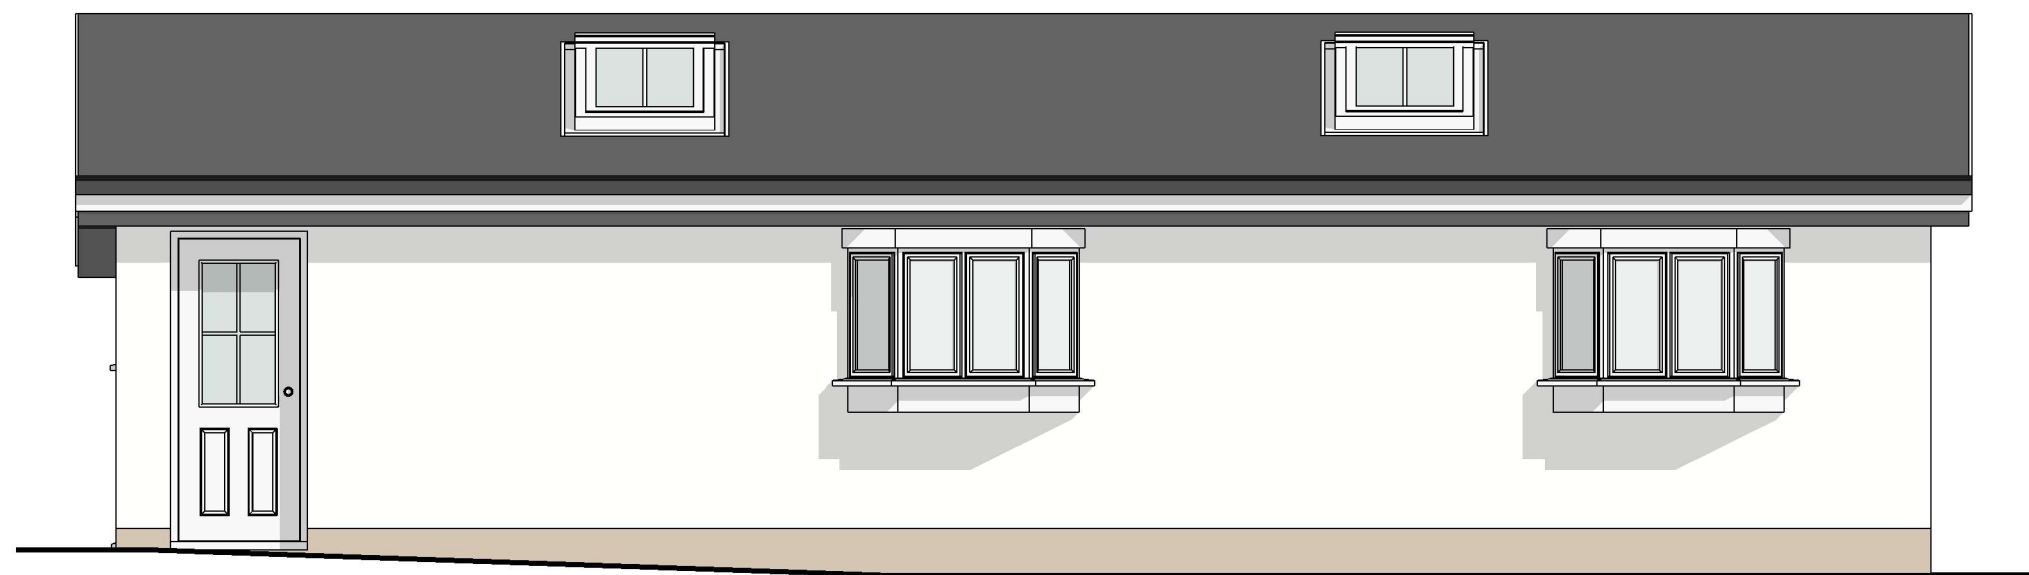

2 Proposed Side Elevation (1)
1 : 50




3 Proposed Side Elevation (2)
1 : 50

Proposed location for
bird/bat box; min. 2-4m
above from ground.
Guidance from The RSPB



4 Proposed Front Elevation
1 : 50

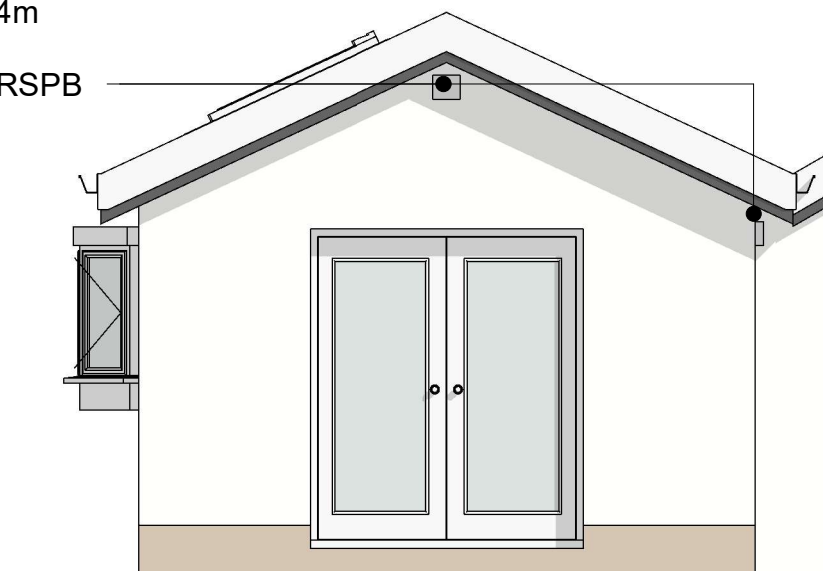

5 Proposed Rear Elevation
1 : 50

PROJECT NAME:
Extension

DRAWING TITLE:
Proposed Floor Plans & Elevations

DRAWING
102

PAPER SIZE
A3

SCALE
1 : 50

REVISION
D

DATE
09/22/23