





Proposed Front Elevation




Proposed LH Side Elevation

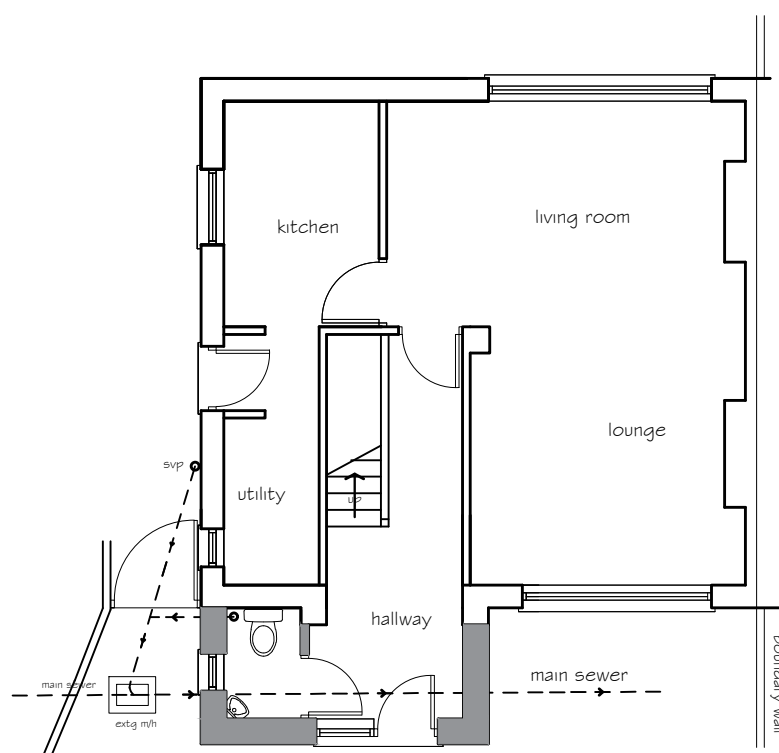

Proposed Ground Floor Plan

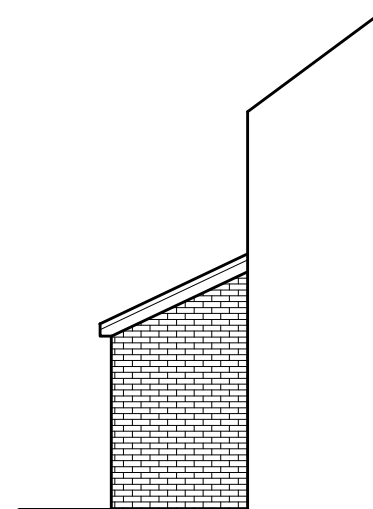

Proposed RH Side Elevation

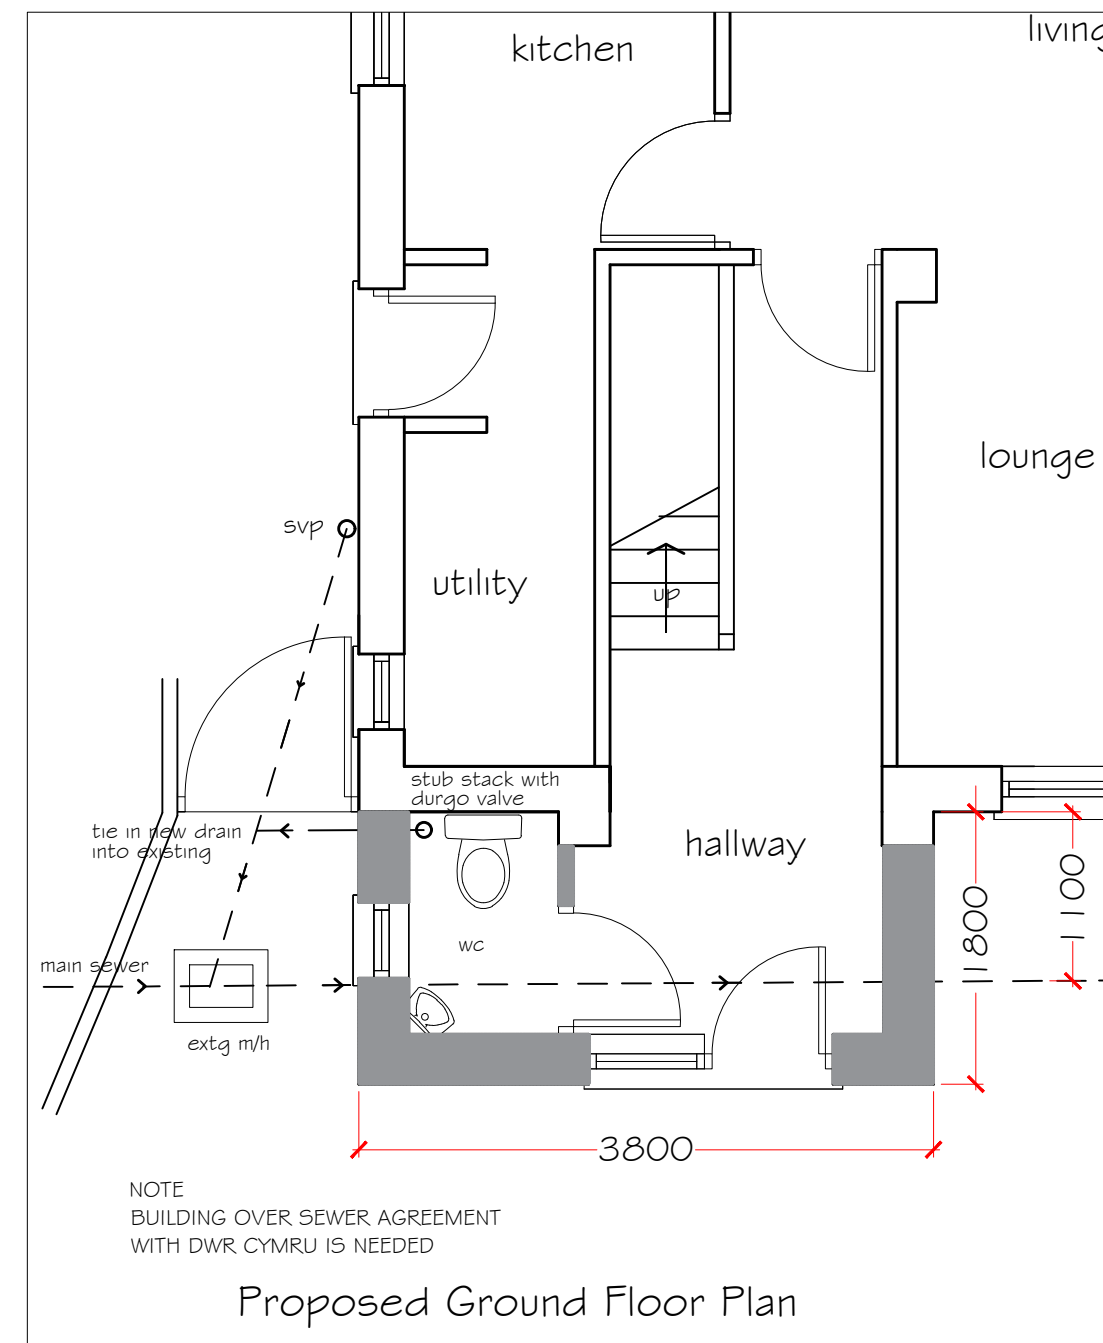

Proposed Ground Floor Plan

GENERAL NOTES

THE DESIGN AND CONSTRUCTION OF THE BUILDING WORKS AND ALL SERVICES WILL BE CARRIED OUT TO SATISFY THE REQUIREMENTS SET OUT IN LATEST STATUTORY BUILDING REGULATIONS AND TO THE APPROVAL OF THE APPOINTED BUILDING INSPECTOR

PROPOSED FINISHES TO MATCH

- Roof Concrete tile
- Walls facing brick finish to new porch
- Windows, doors & to be light oak colour double glazed PVCu units.
- PVCu fascias and soffits
- PVCu rainwater goods with half round

Revision A 20.05.24
depth of extension reduced to 1800mm

Proposed Porch Extension
12 Long Vue, Sandfields
Port Talbot

Proposed Elevations
and Floor Plan

drawing No
12 LV - 03 rev A

date April 2024 scale 1:100