




Reproduced from an Ordnance Survey map with the permission of the
Controller of Her Majesty's Stationary Office.
©Crown Copyright. All rights reserved.



EXISTING SITE LOCATION PLAN
Scale 1:1250



Reproduced from an Ordnance Survey map with the permission of the
Controller of Her Majesty's Stationary Office.
©Crown Copyright. All rights reserved.

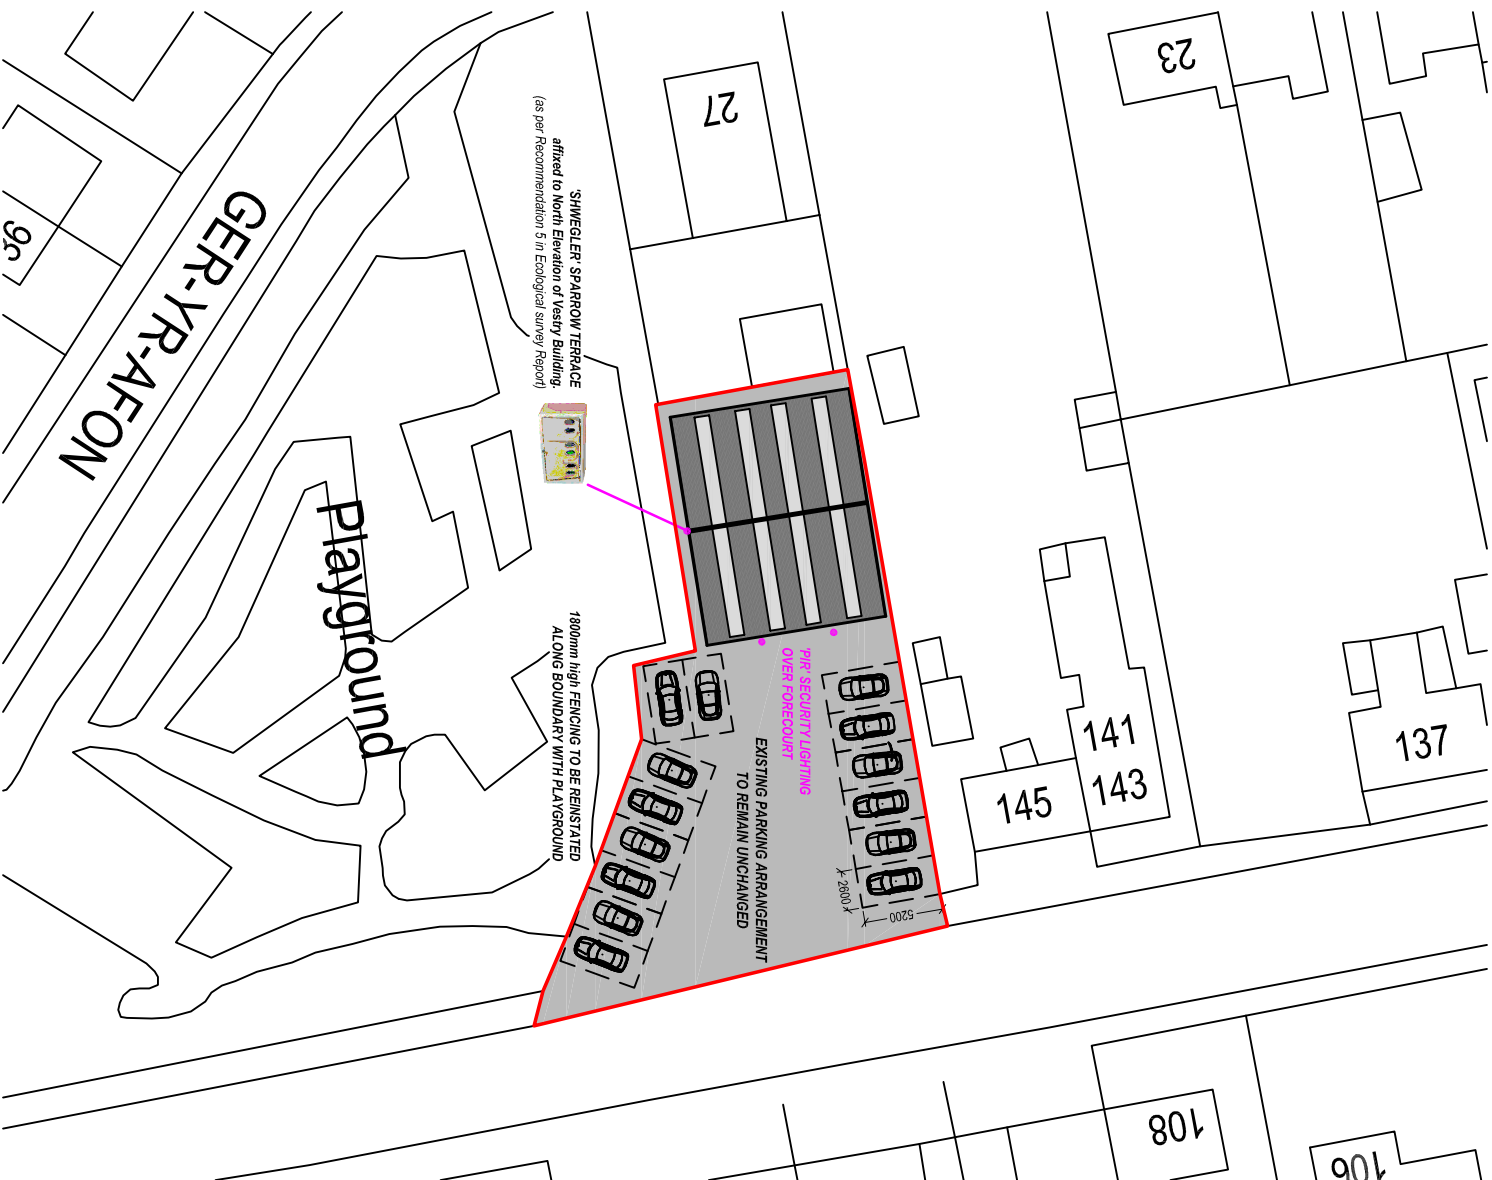

PROPOSED SITE PLAN
Scale 1:500

Client:

Mr. David Jones
Former School House
Heol Gleien
Lower Cwmtrwrch
SA9 2TZ

Project Title:

PROVISION OF NEW ROOF AND
WALL CLADDING TO EXISTING
GARAGE

General Notes:

1. Draw and scale from this drawing. Take figures as dimensions only.
2. Dimensions are in millimetres unless otherwise stated.

Drawing Issue:

PLANNING

Drawing Title:

EXISTING & PROPOSED SITE PLANS

Drawing No:

Revision:

A

Date:

22-01-2024

Revised:

21-05-2024

Scale(s):

1:1250 / 1:500

Paper Size:

A3



Cwm Planning & Design Ltd.
(architectural and draughting services)