




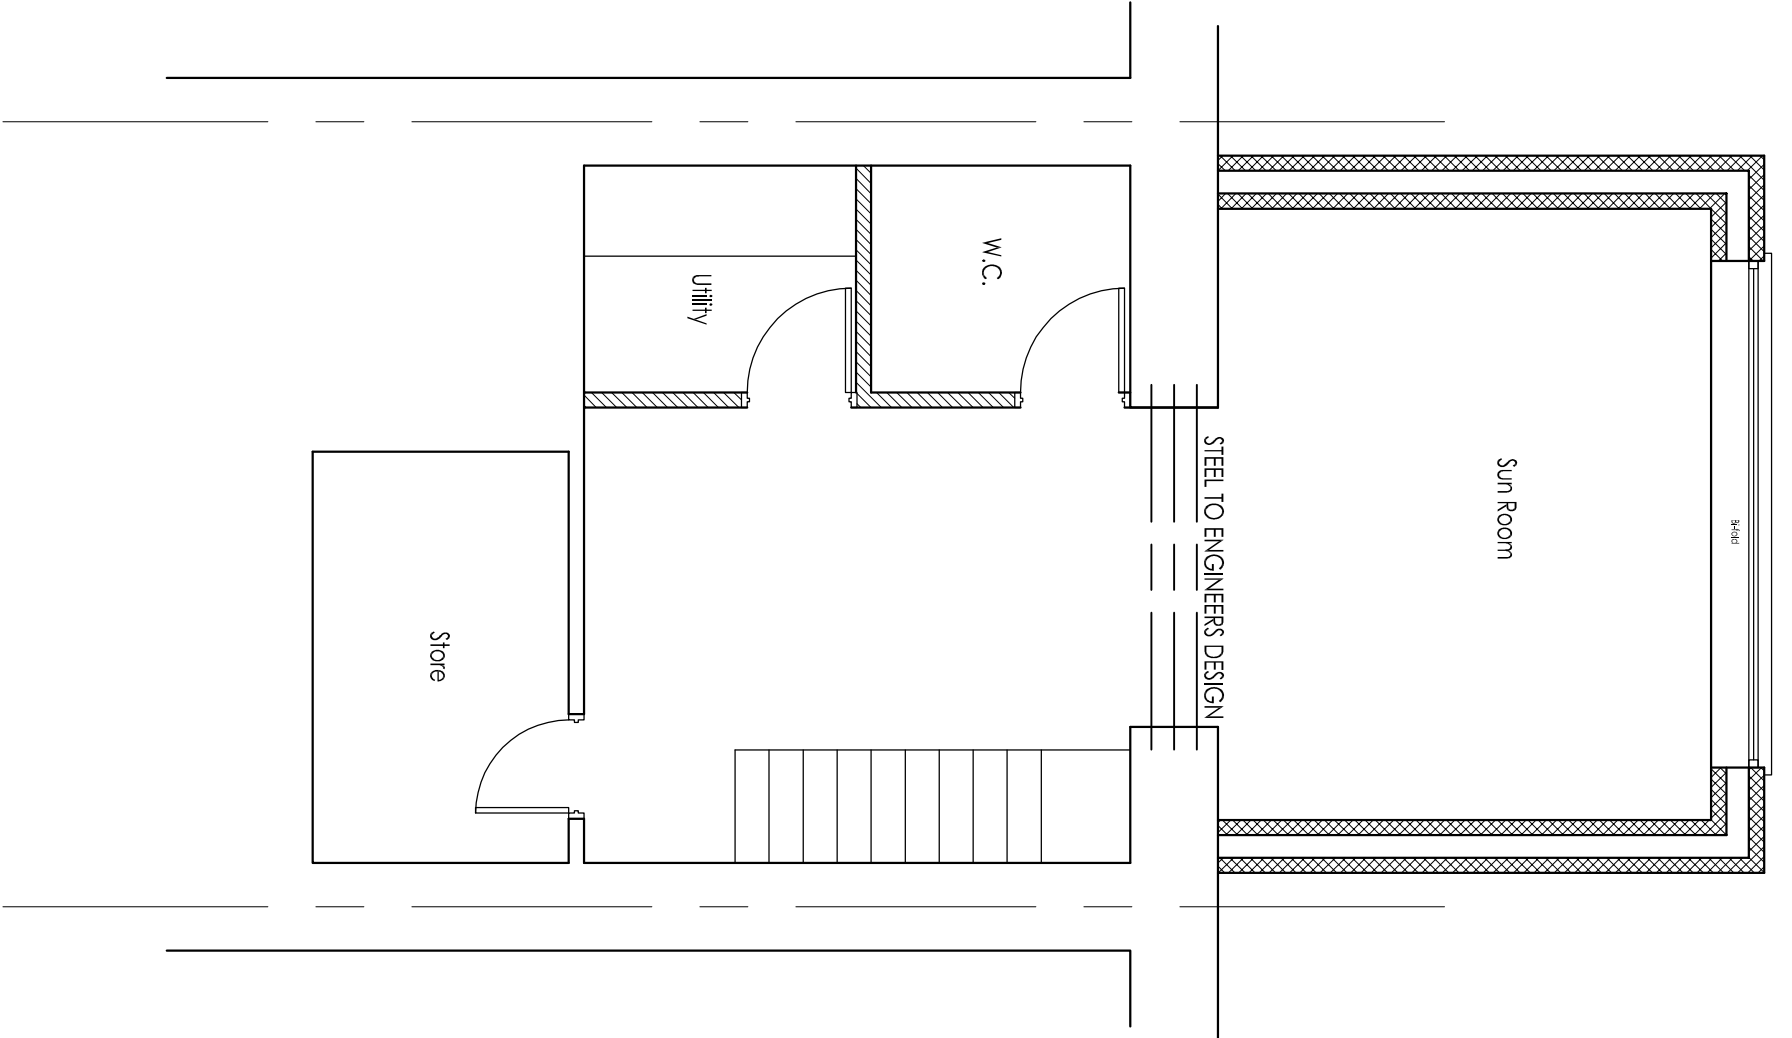

PROPOSED LOWER GROUND
FLOOR PLAN
SCALE 1:50

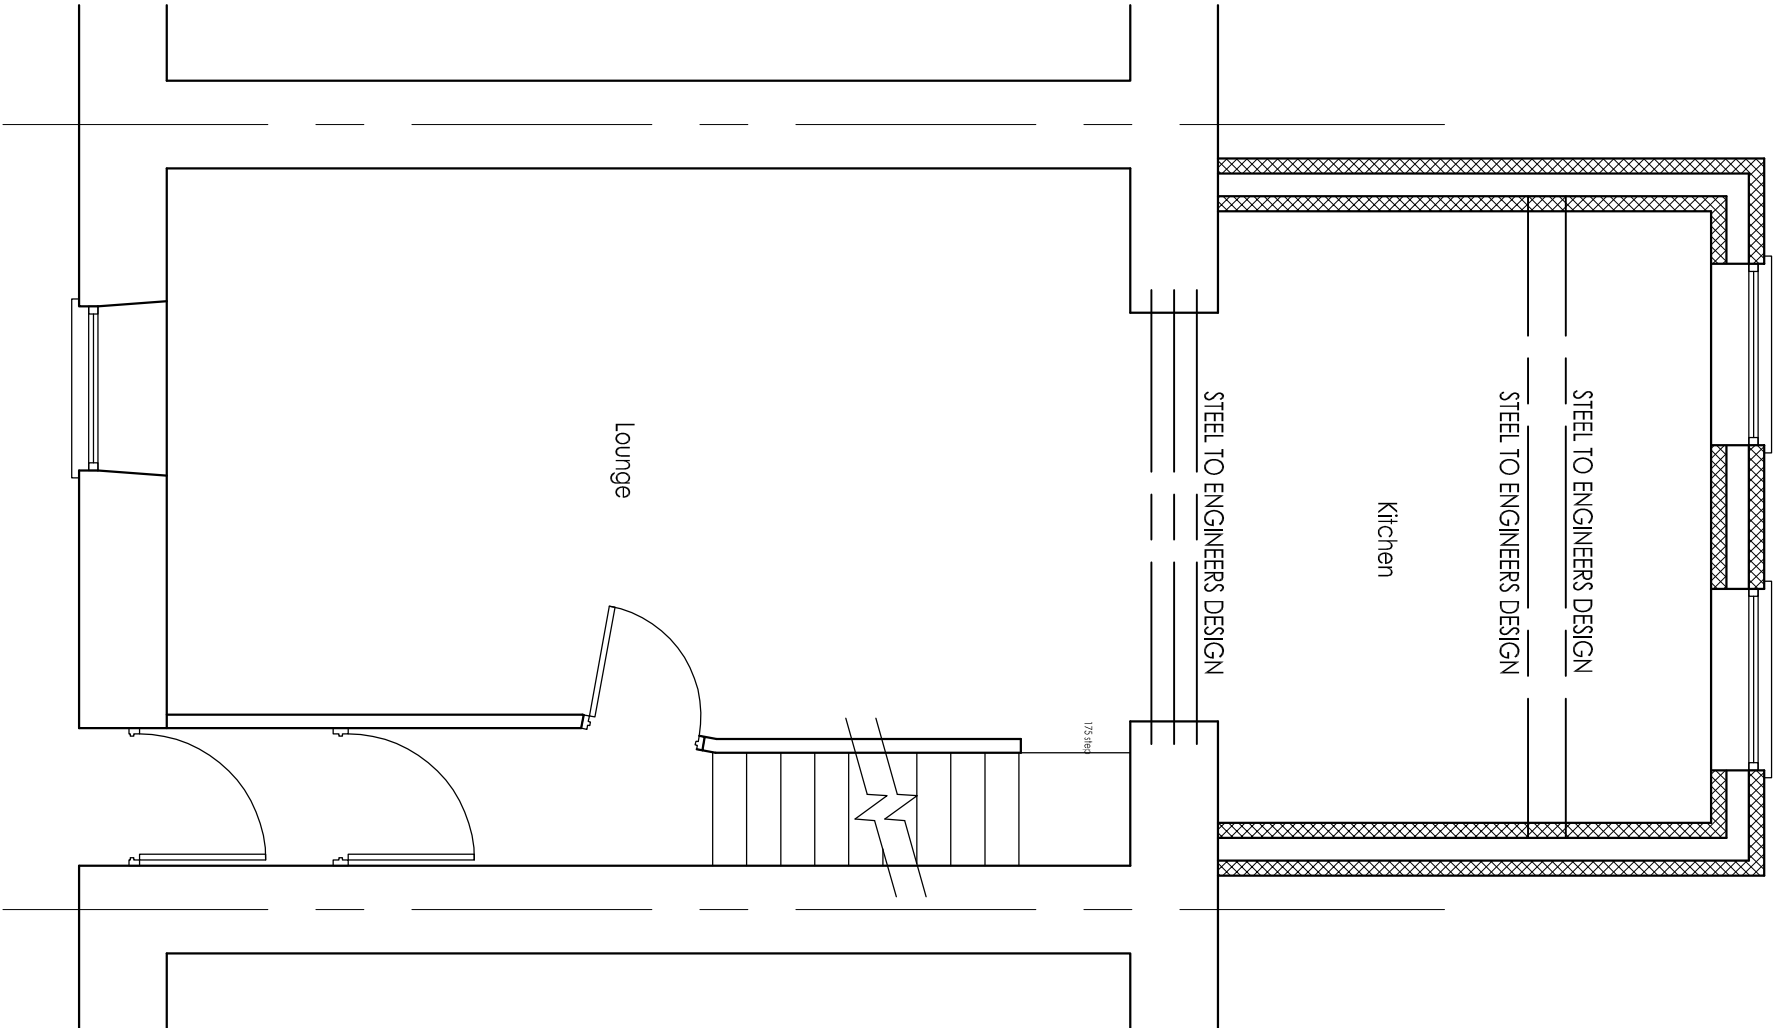

PROPOSED GROUND FLOOR
PLAN
SCALE 1:50

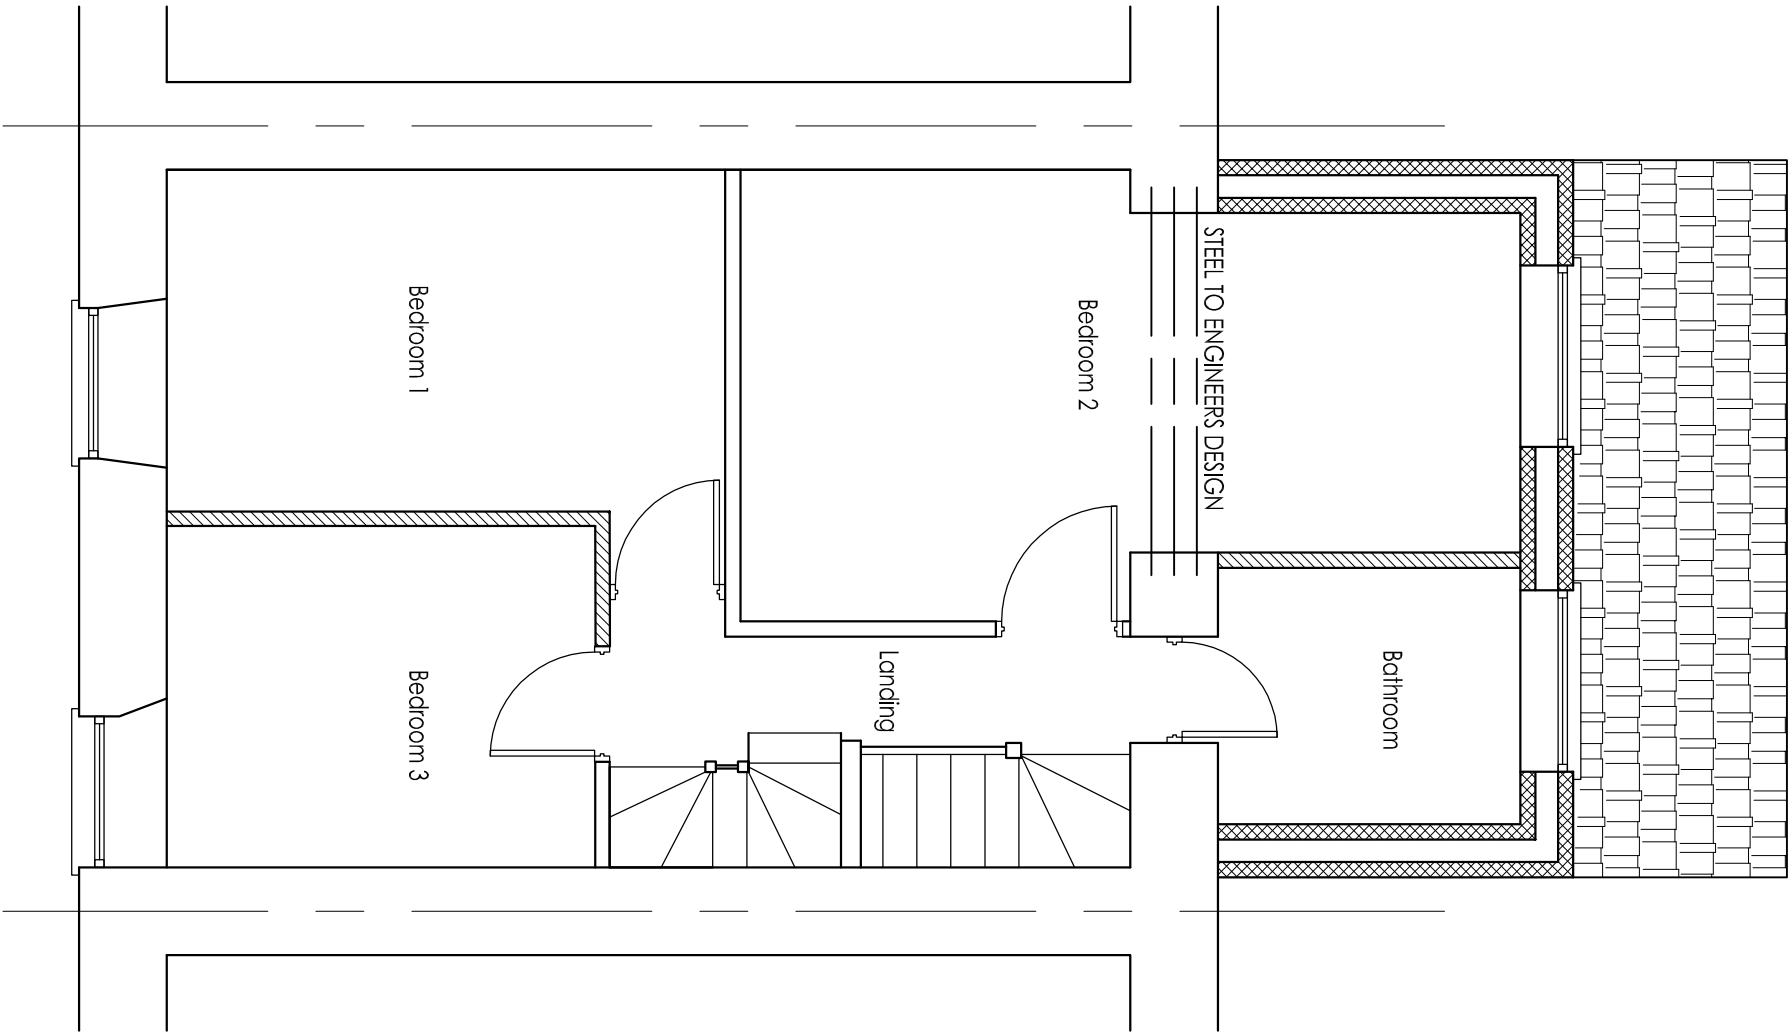

PROPOSED FIRST FLOOR PLAN
SCALE 1:50

Revisions				
Construction Design Services				
1st Floor 13 Commercial Street				
Mossfield				
Leeds LS10 1JW				
CF34 7BW				
Tel: 01656 738342 / Mob: 07576 148133				
Email: enquiries@conway-consulting.co.uk				
Web: www.conway-consulting.co.uk				
Job: MR & MRS HOPKINS				
21 MARGAM STREET				
CYMMER, PORT TALBOT				
Title: PROPOSED REAR EXTENSION				
PROPOSED FLOOR PLANS				
Scale: 1:50 @ A2	Date: APR 2024	Drawn By: LCT	Drawing No: CC2326-03	Issue: P1