




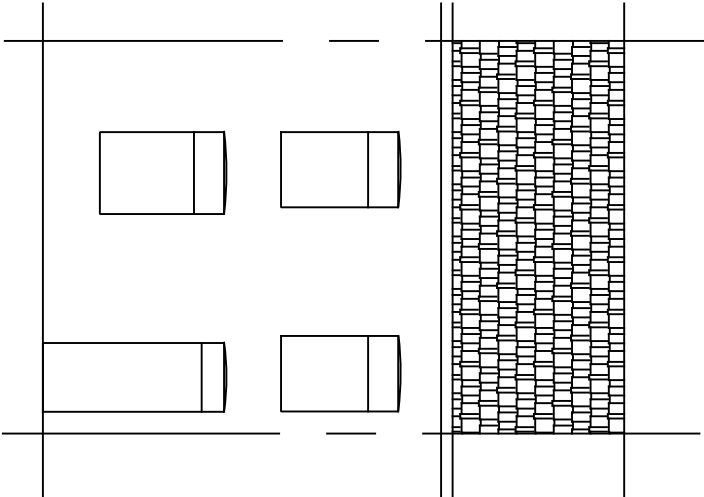

PROPOSED SIDE ELEVATION
SCALE 1:100

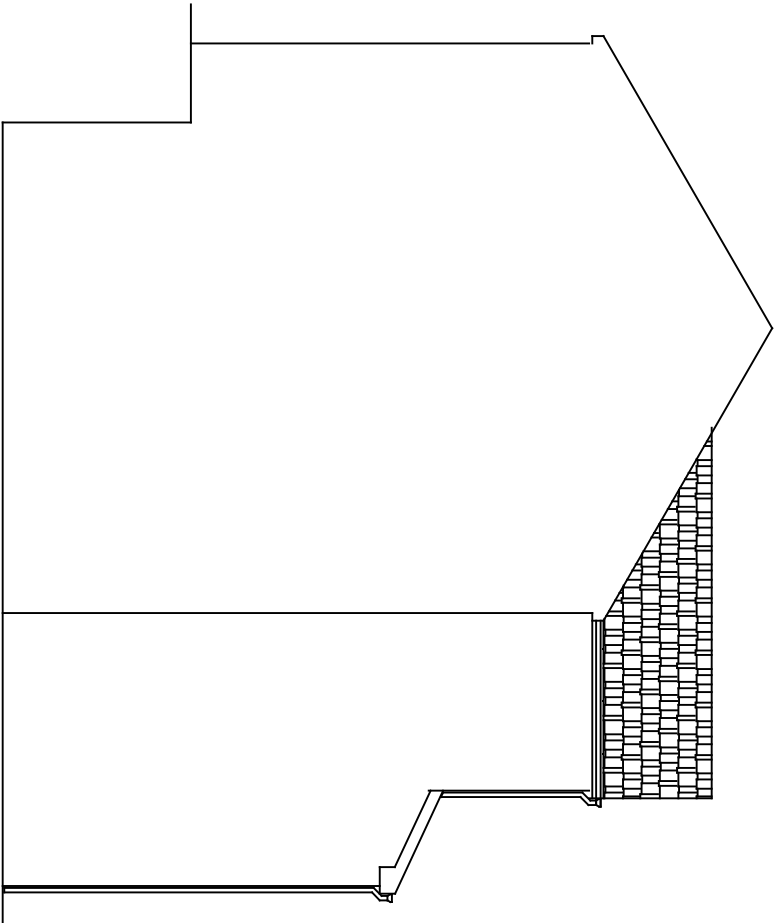

PROPOSED REAR ELEVATION
SCALE 1:100

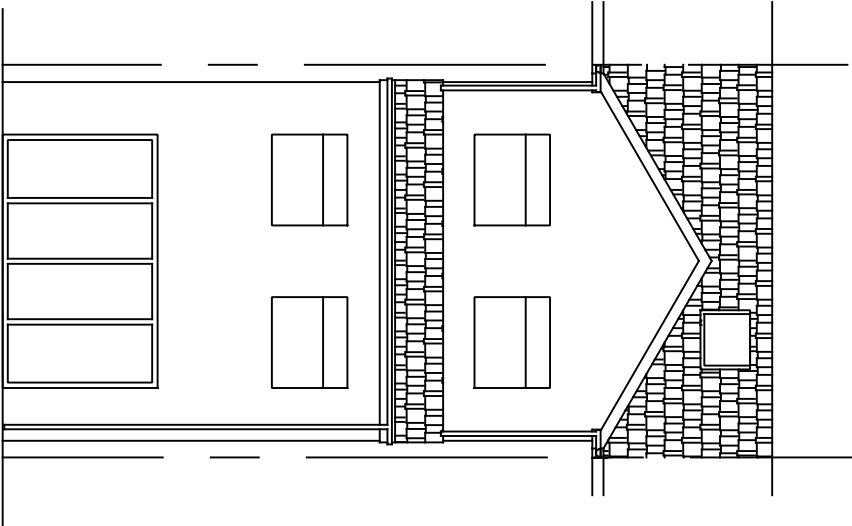

Construction Design Service
11 School Road
Maesteg
Bridgend
CF34 9LN
Tel: 01 656 738342 / Mob: 07576 148133
Email: enquiries@conway-consulting.co.uk
Web: www.conway-consulting.co.uk

Job: MR & MRS HOPKINS
21 MARGAM STREET
CYMMER, PORT TALBOT
Title: PROPOSED REAR EXTENSION
PROPOSED ELEVATIONS

Scale:	1:100 @ A3	Date:	APR 2024	Drawn By:	LCT	Drawing No:	CC2326-04	Issue:	P1
--------	------------	-------	----------	-----------	-----	-------------	-----------	--------	----