



Superseded

 

Notes:
All drawings to be read in conjunction with all other drawings as noted on issue sheet.

Application Boundary:

Other Land under Applicant Control:
(as per Title Plan CYM333608)

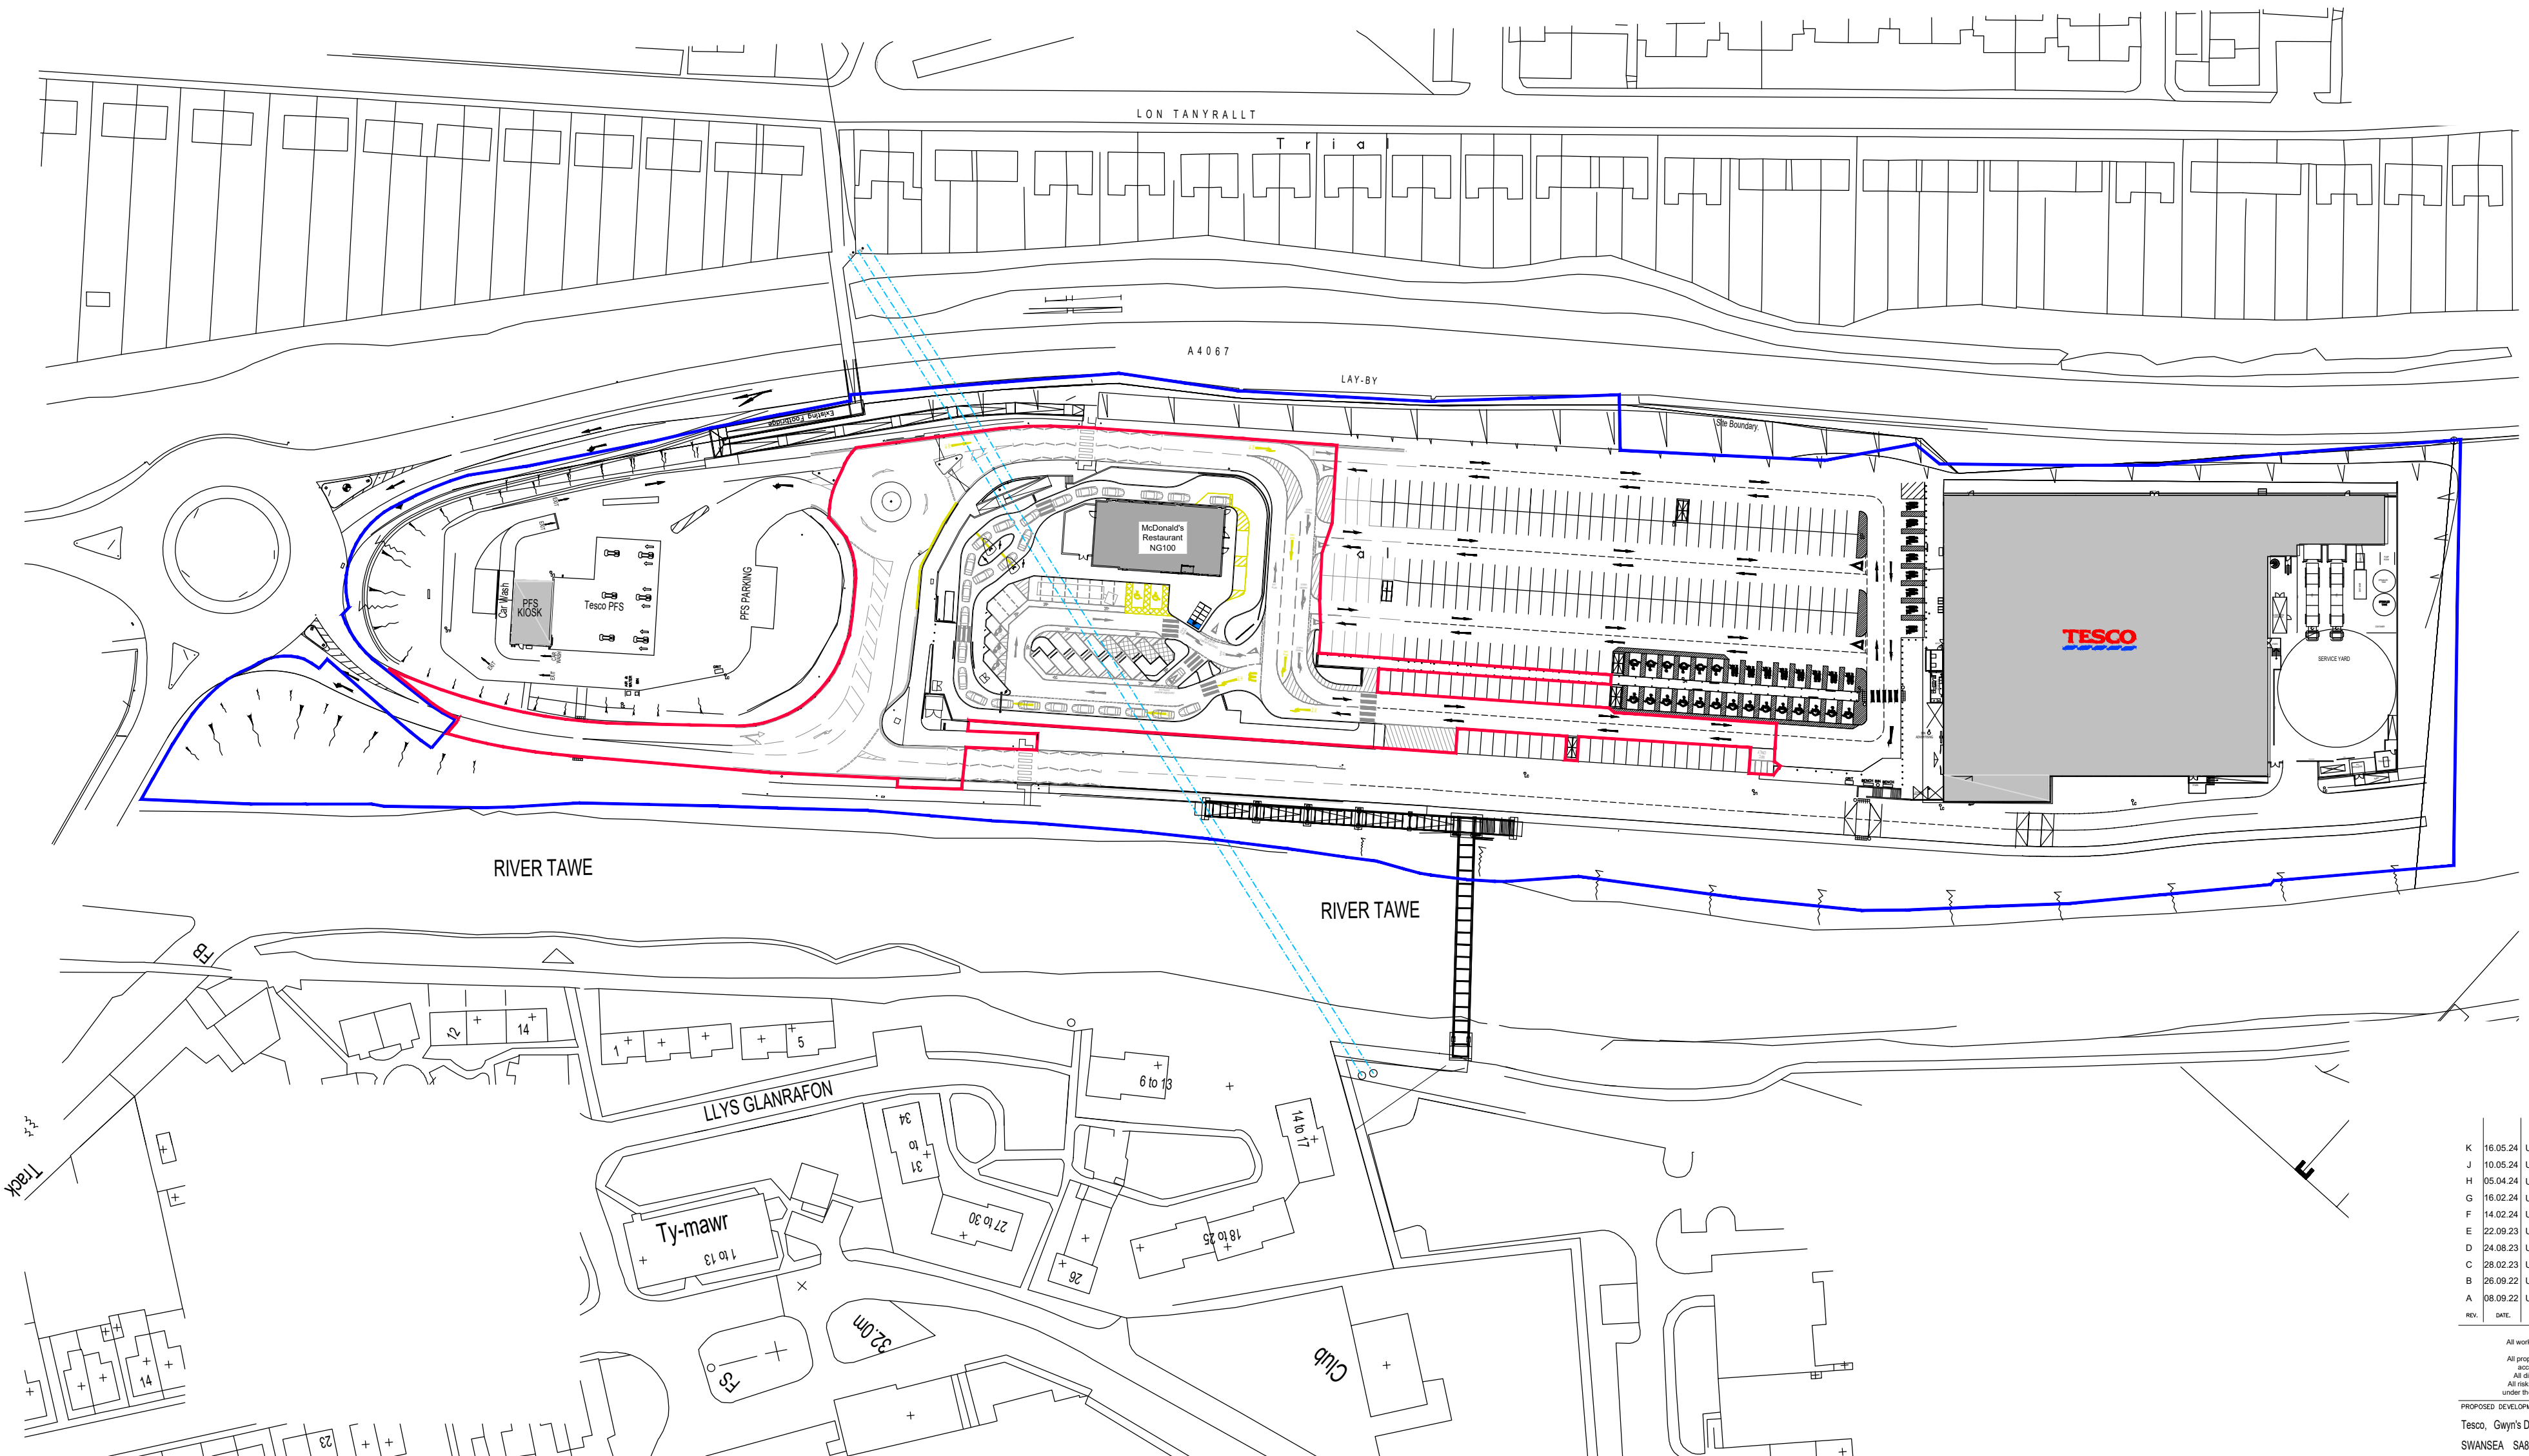

K	16.05.24	Updated to latest Site Layout Plan	DM	-
J	10.05.24	Updated to latest Site Layout Plan	DM	-
H	05.04.24	Updated to latest Site Layout Plan	DM	-
G	16.02.24	Updated to latest Site Layout Plan	DM	-
F	14.02.24	Updated to latest Site Layout Plan	DM	-
E	22.09.23	Updated to latest Site Layout Plan	DM	-
D	24.08.23	Updated to latest Site Layout Plan	DM	-
C	28.02.23	Updated to latest Site Layout Plan	DM	-
B	26.09.22	Updated to latest Hydrock tracking.	DM	-
A	08.09.22	Updated to latest Site Layout Plan	DM	-
REV.	DATE	DRAWING REVISIONS.	BY:	CHECKED

GENERAL NOTES:

All works are to be undertaken in accordance with the Building Regulations and the latest British Standards.

All proprietary materials and products are to be used strictly in accordance with the manufacturer's recommendations.

All dimensions to be checked on site prior to construction.

All risks assessed to comply with the designer's responsibility under the Construction (Design Management) Regulations 2015.

PROPOSED DEVELOPMENT AT	STORE No :-
Tesco, Gwyn's Drift, Pontardawe	ST 1744

SWANSEA SA8 3AZ

ON BEHALF OF :-
McDonald's Restaurants Ltd

DRAWING TITLE :-
Tesco Site Plan

DRAWN BY DM	CHECKED BY *	DRAWING No. 6682-SA-1744-P024 K
SCALE & SIZE 1:1000@A2	DATE JUN 2022	


 **Scurr Architects**
85 Southdown Road
Harpden
Hertfordshire
AL5 1PS
T: 01582 733999
email: scurr@scurr.co.uk
www.scurr.co.uk

 **scurr[®]**

architects ■ designers ■ project managers

© Copyright McDonald's Restaurants & Scurr Architects

© Copyright McDonald's Restaurants & Scurr Architects

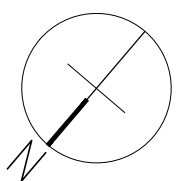

NG100

