




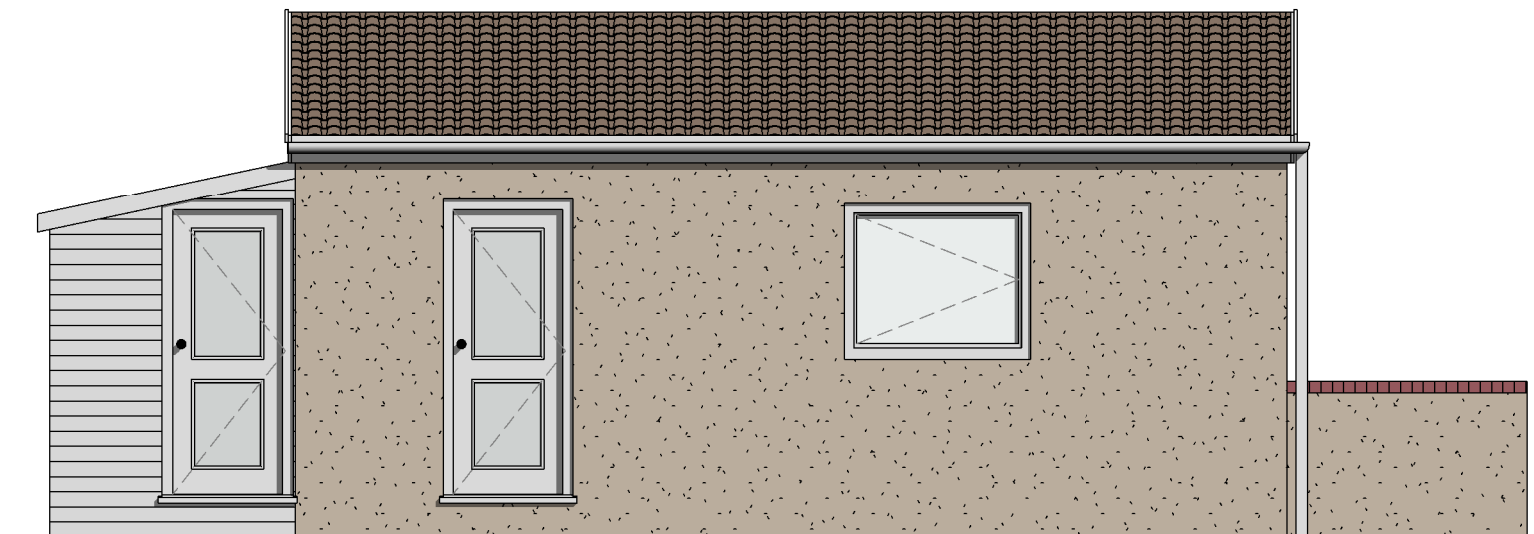

Left Elevation on Garage
1 : 50

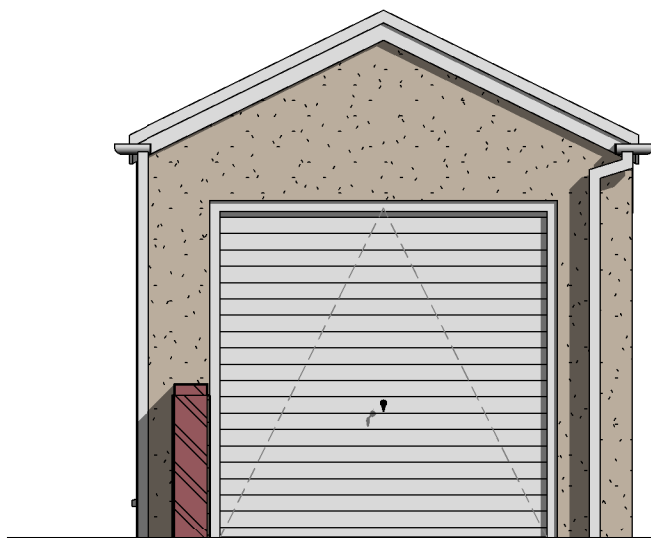

Front Elevation on Garage
1 : 50

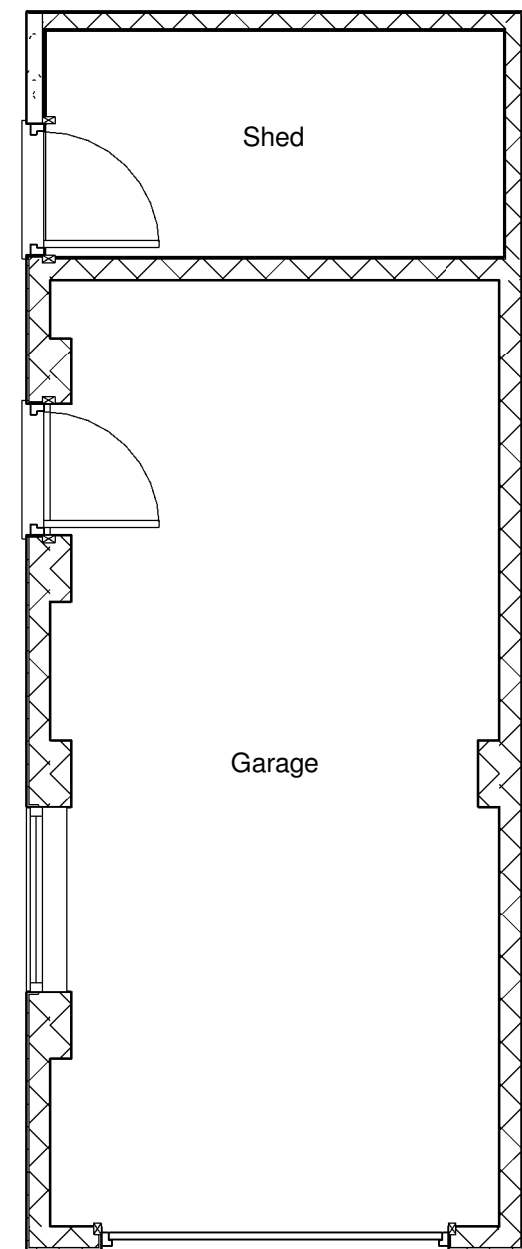

Existing Garage Layout
1 : 50

	No.	Description	Date	 www.ccs-solutions.co.uk				PROJECT 21 Crymlyn Parc, Skewen		CLIENT Mr Nigel Arnold		
										Date 06/03/2024	Project number 05032024	Scale (@ A3) 1 : 50
				CODE	STATUS	SUITABILITY DESCRIPTION	PURPOSE OF ISSUE	SHEET Existing Garage		Drawn by CCS	DRAWING NUMBER A305	
										Checked by Client		REV