



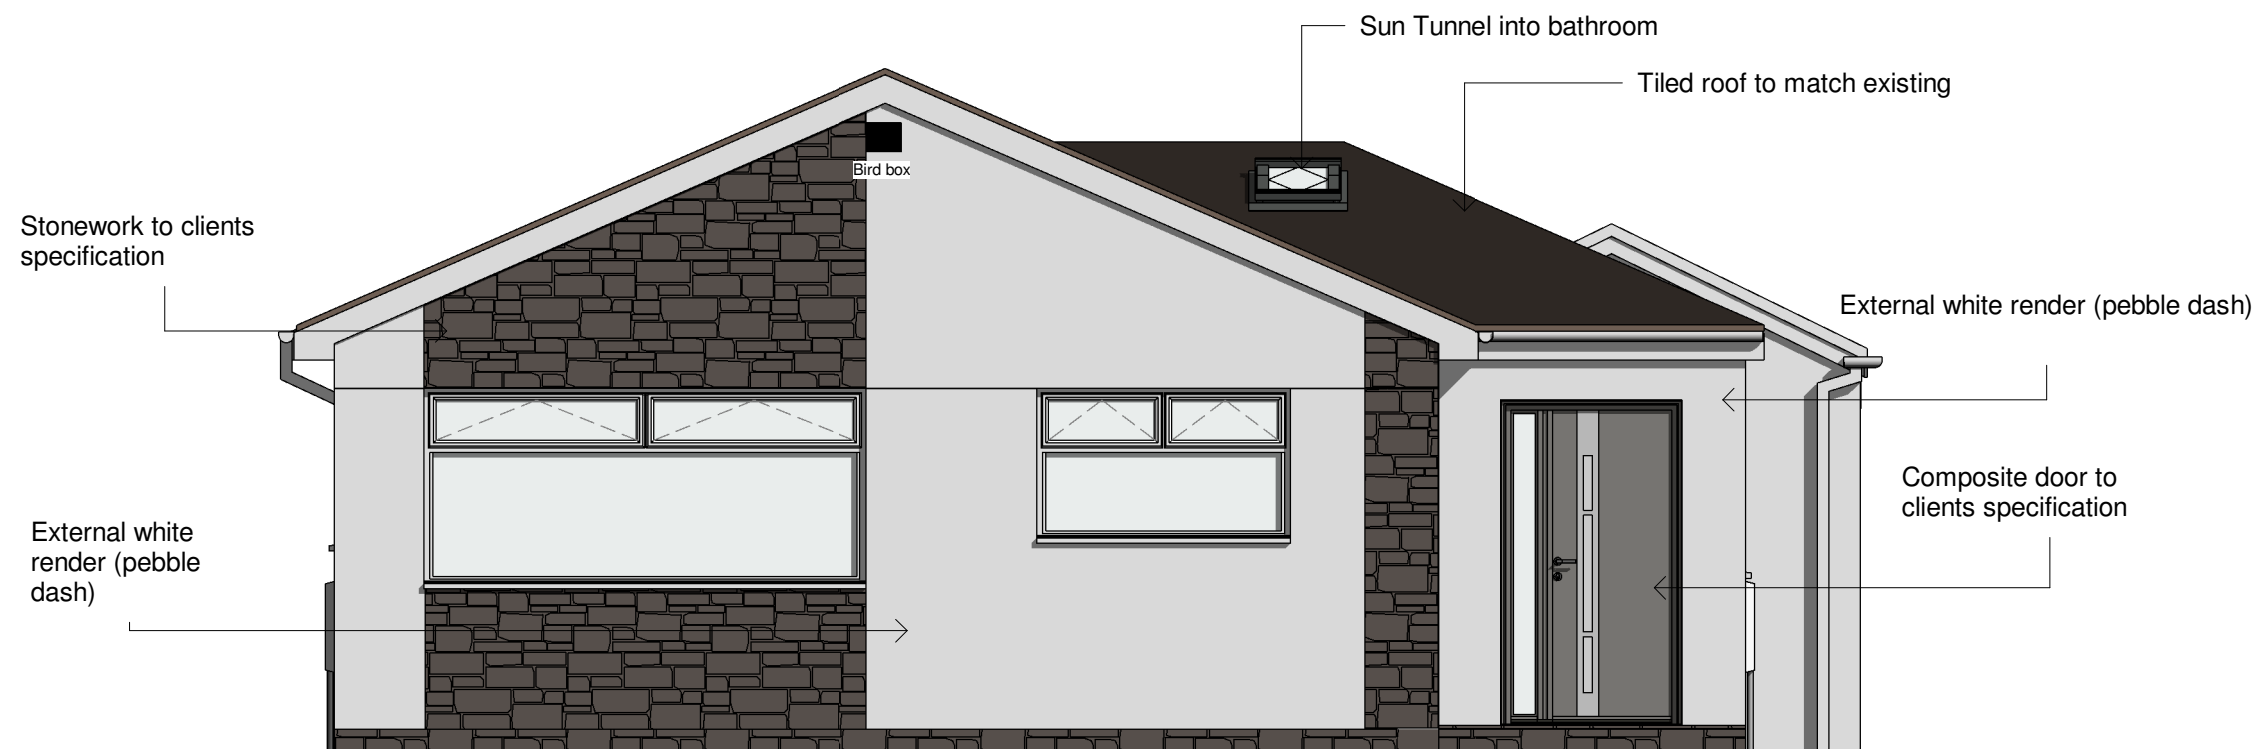

Front Elevation

1 : 50

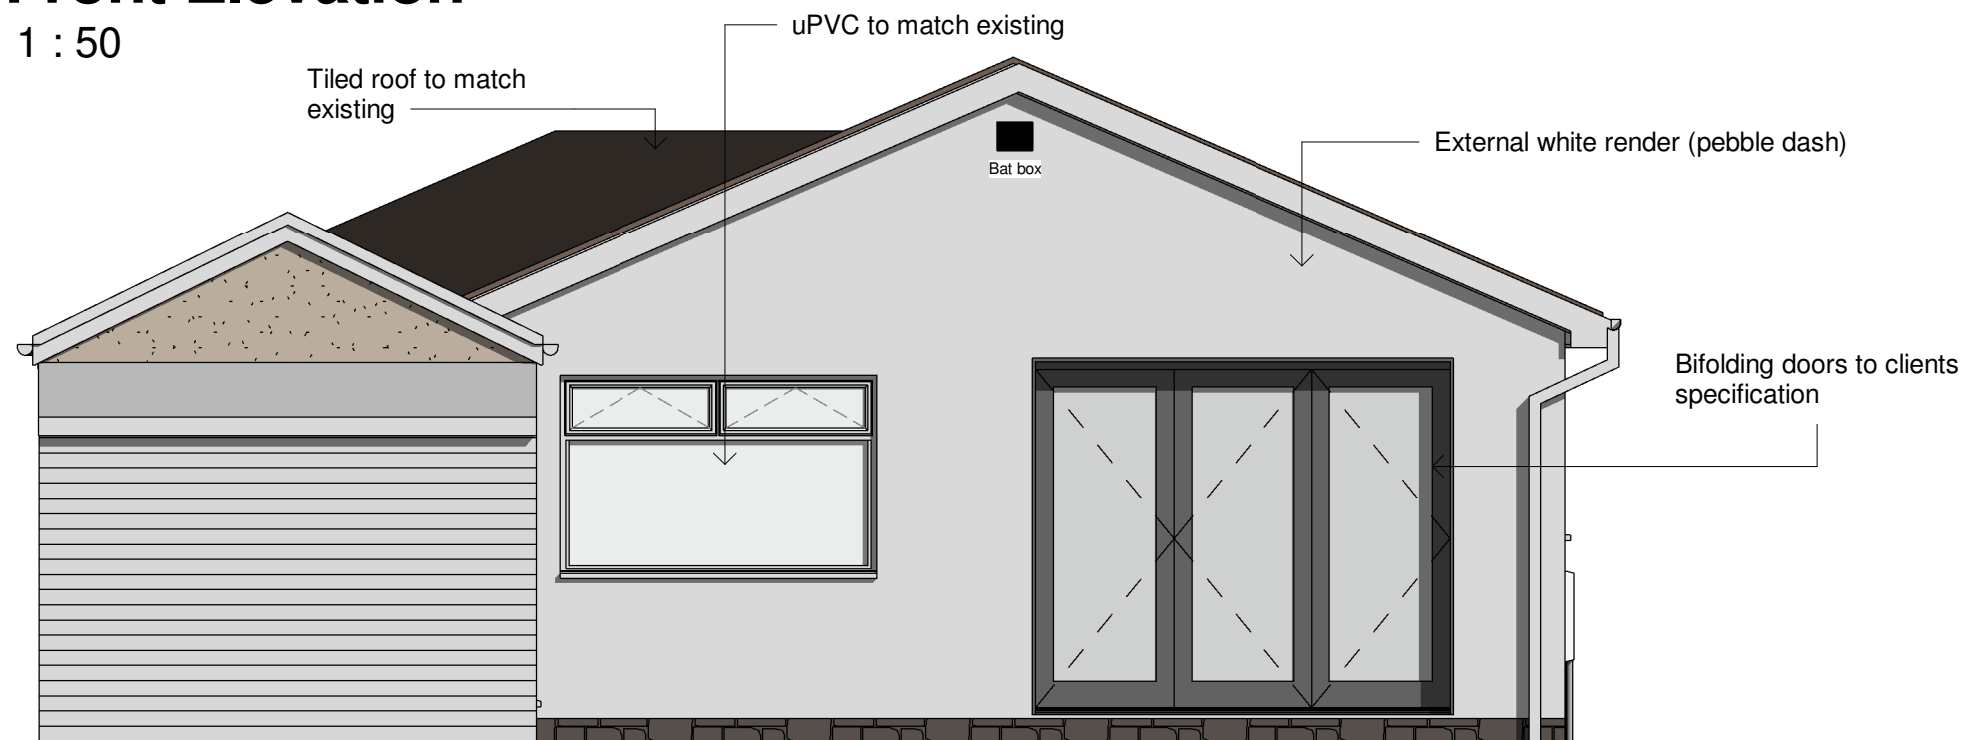

Rear Elevation

1 : 50

	No.	Description	Date	 www.ccs-solutions.co.uk				PROJECT		CLIENT Mr Nigel Arnold				
								21 Crymlyn Parc, Skewen						
								SHEET		Date 06/03/2024		Project number 05032024	Scale (@ A3) 1 : 50	
				CODE	STATUS	SUITABILITY DESCRIPTION	PURPOSE OF ISSUE	Proposed Elevations		Drawn by CCS		DRAWING NUMBER A310	REV A	
										Checked by Client				