




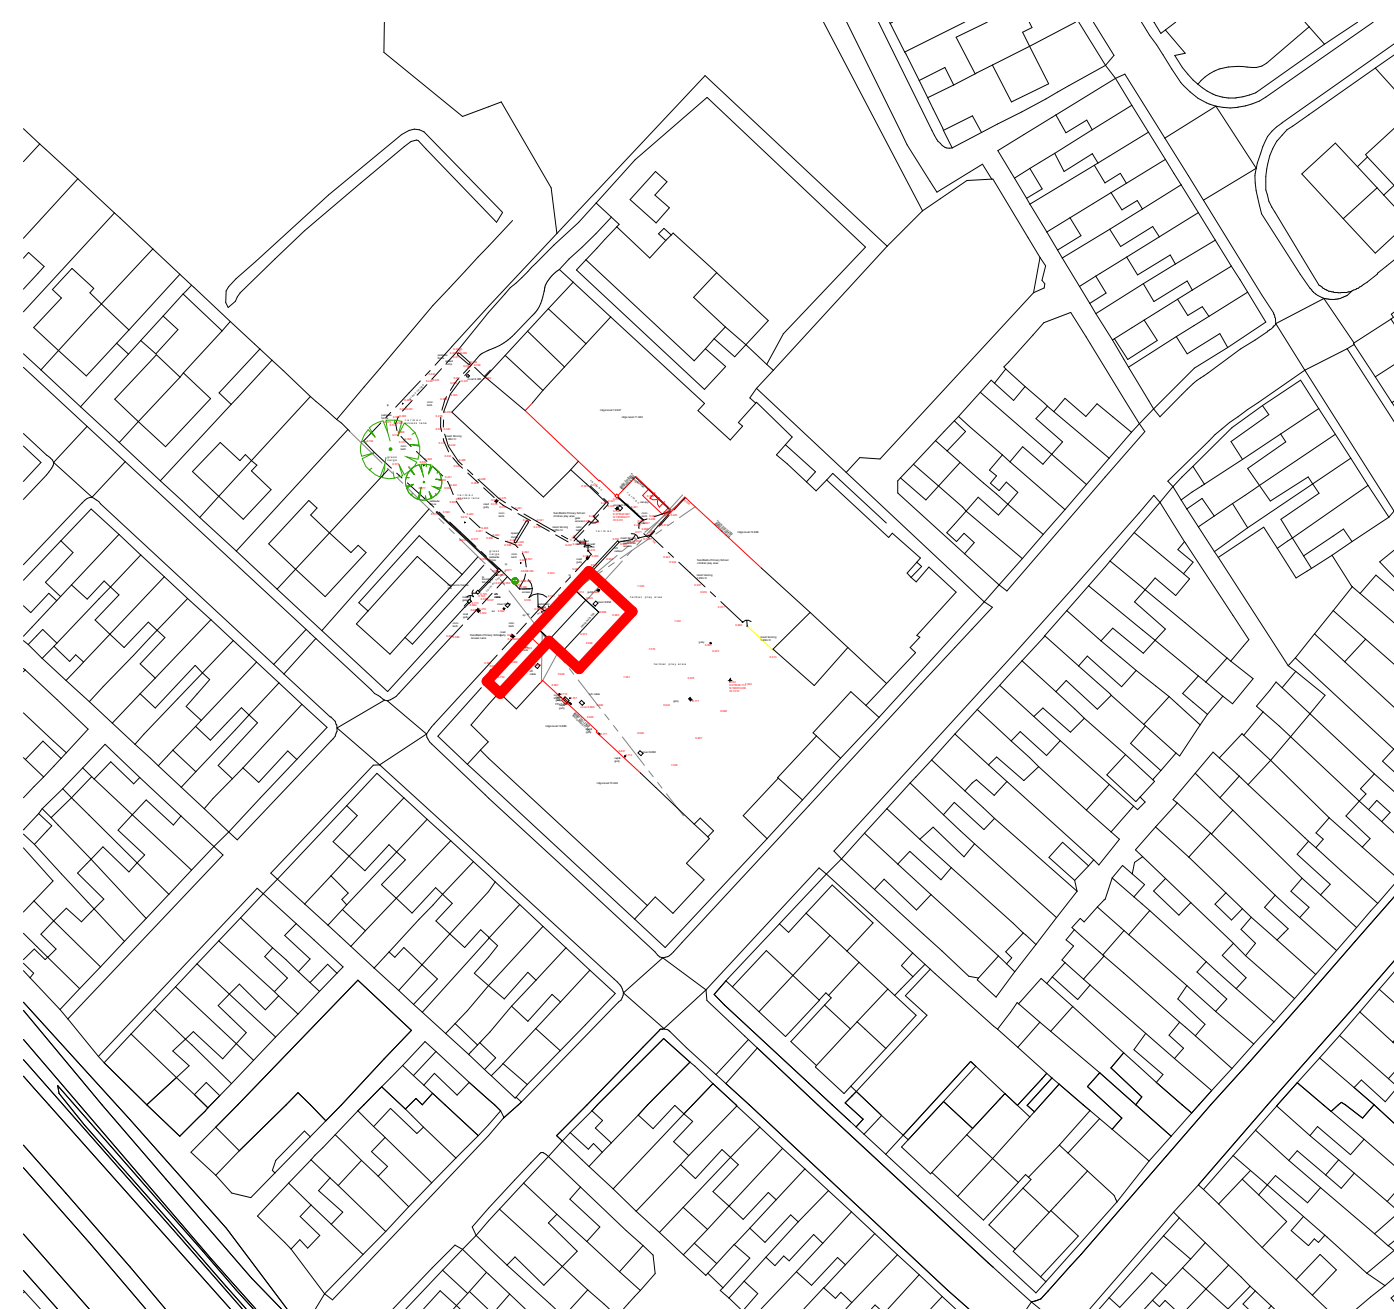


1 00 - Site Location Plan
1 : 1250

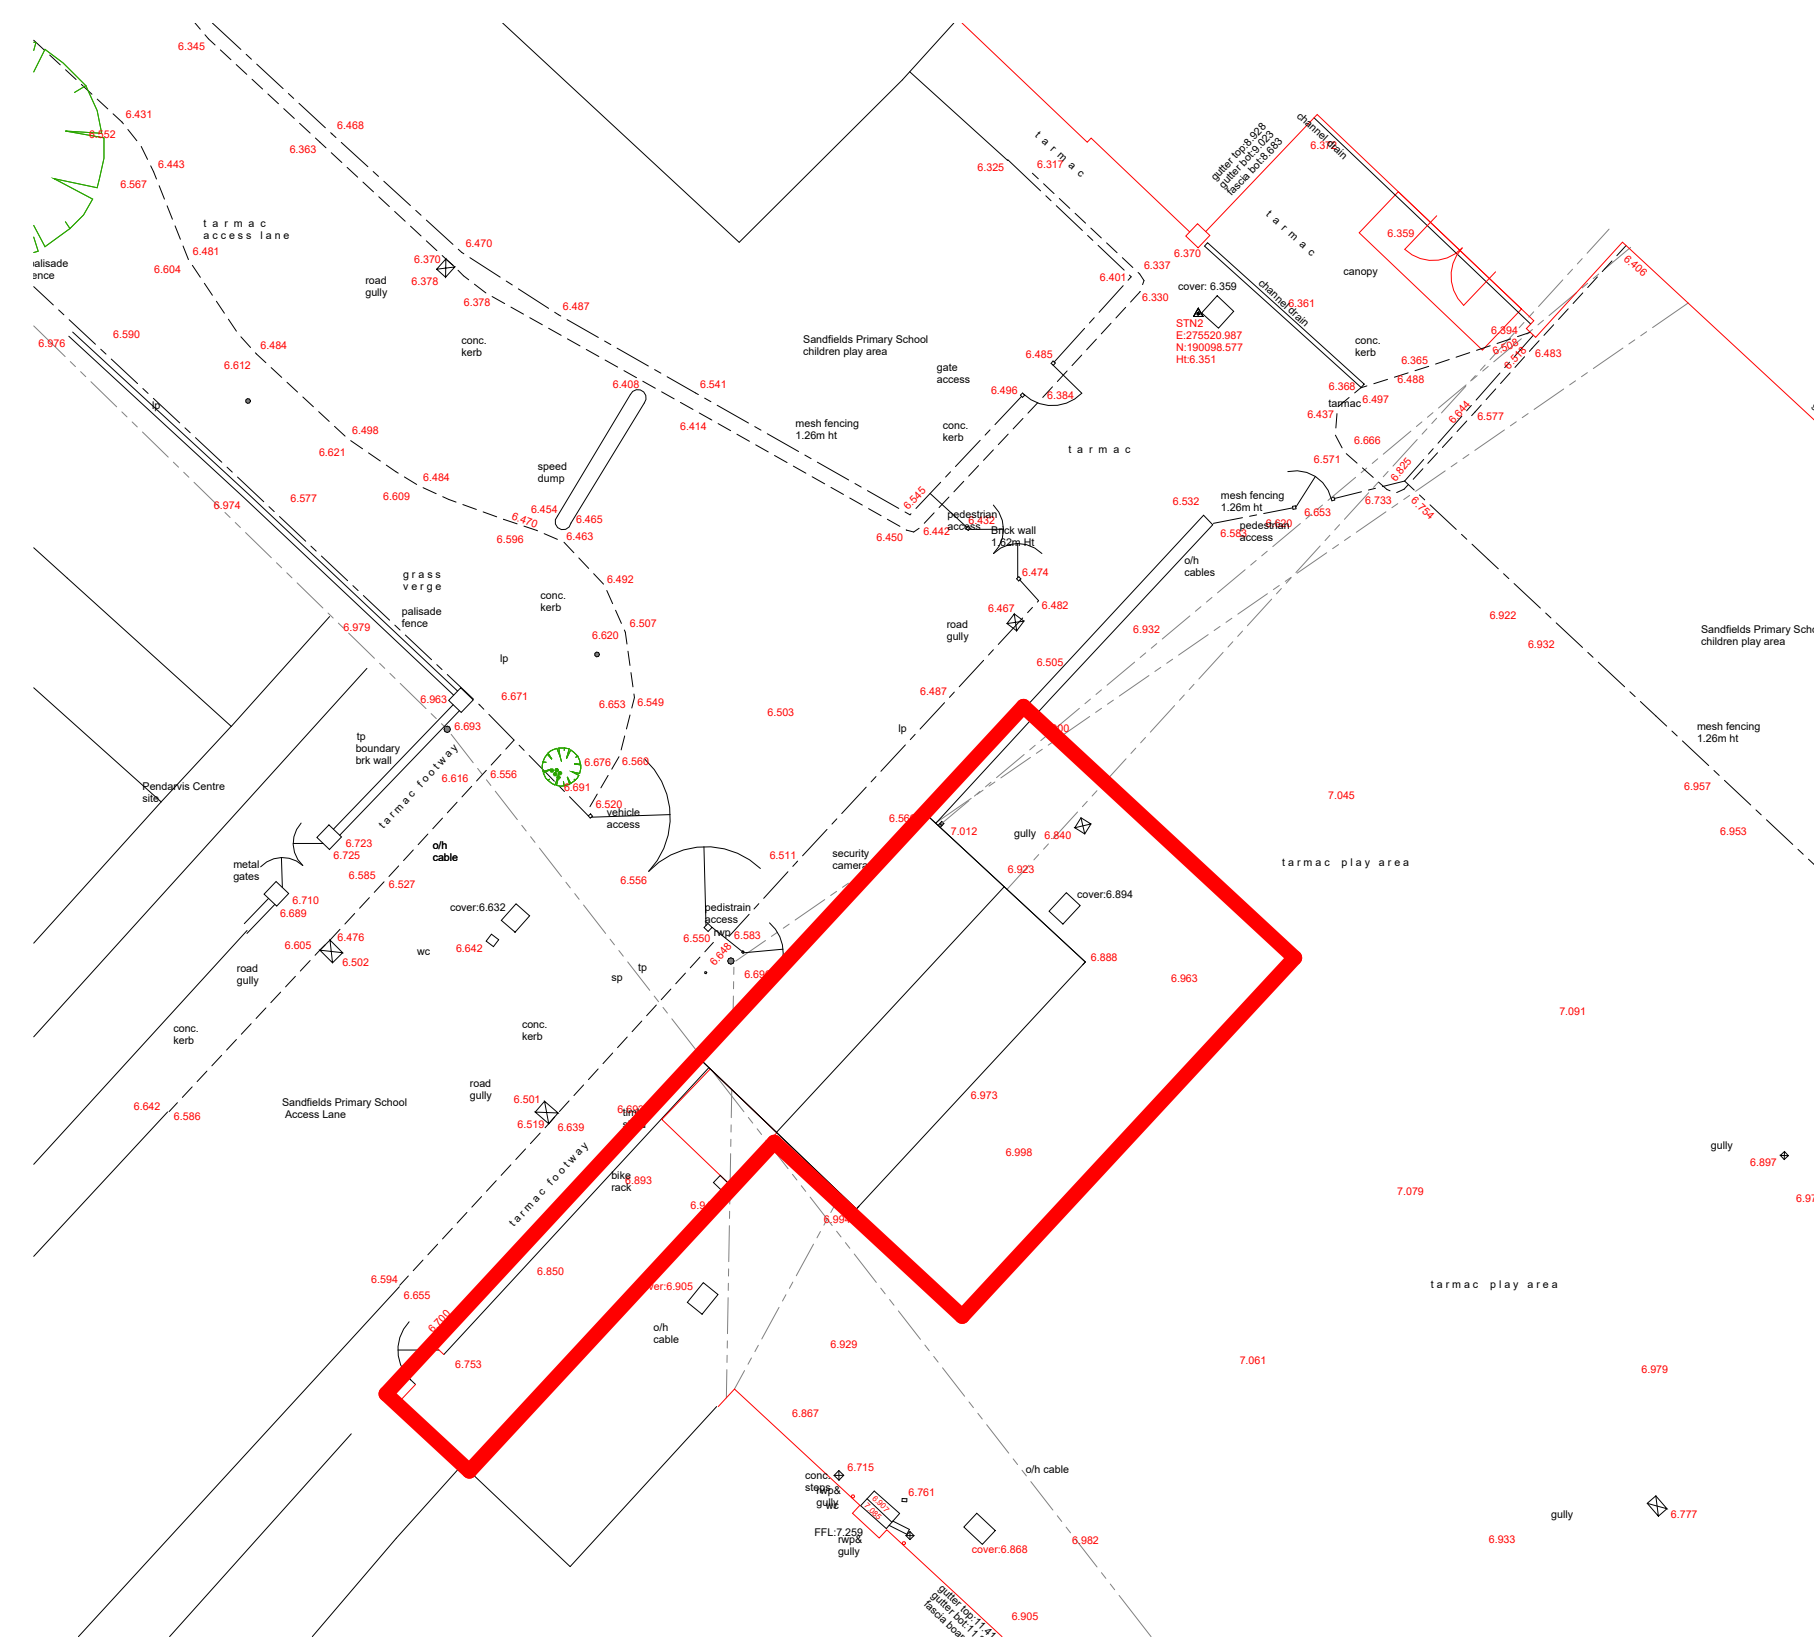



2 00 - Site Block Plan
1 : 200

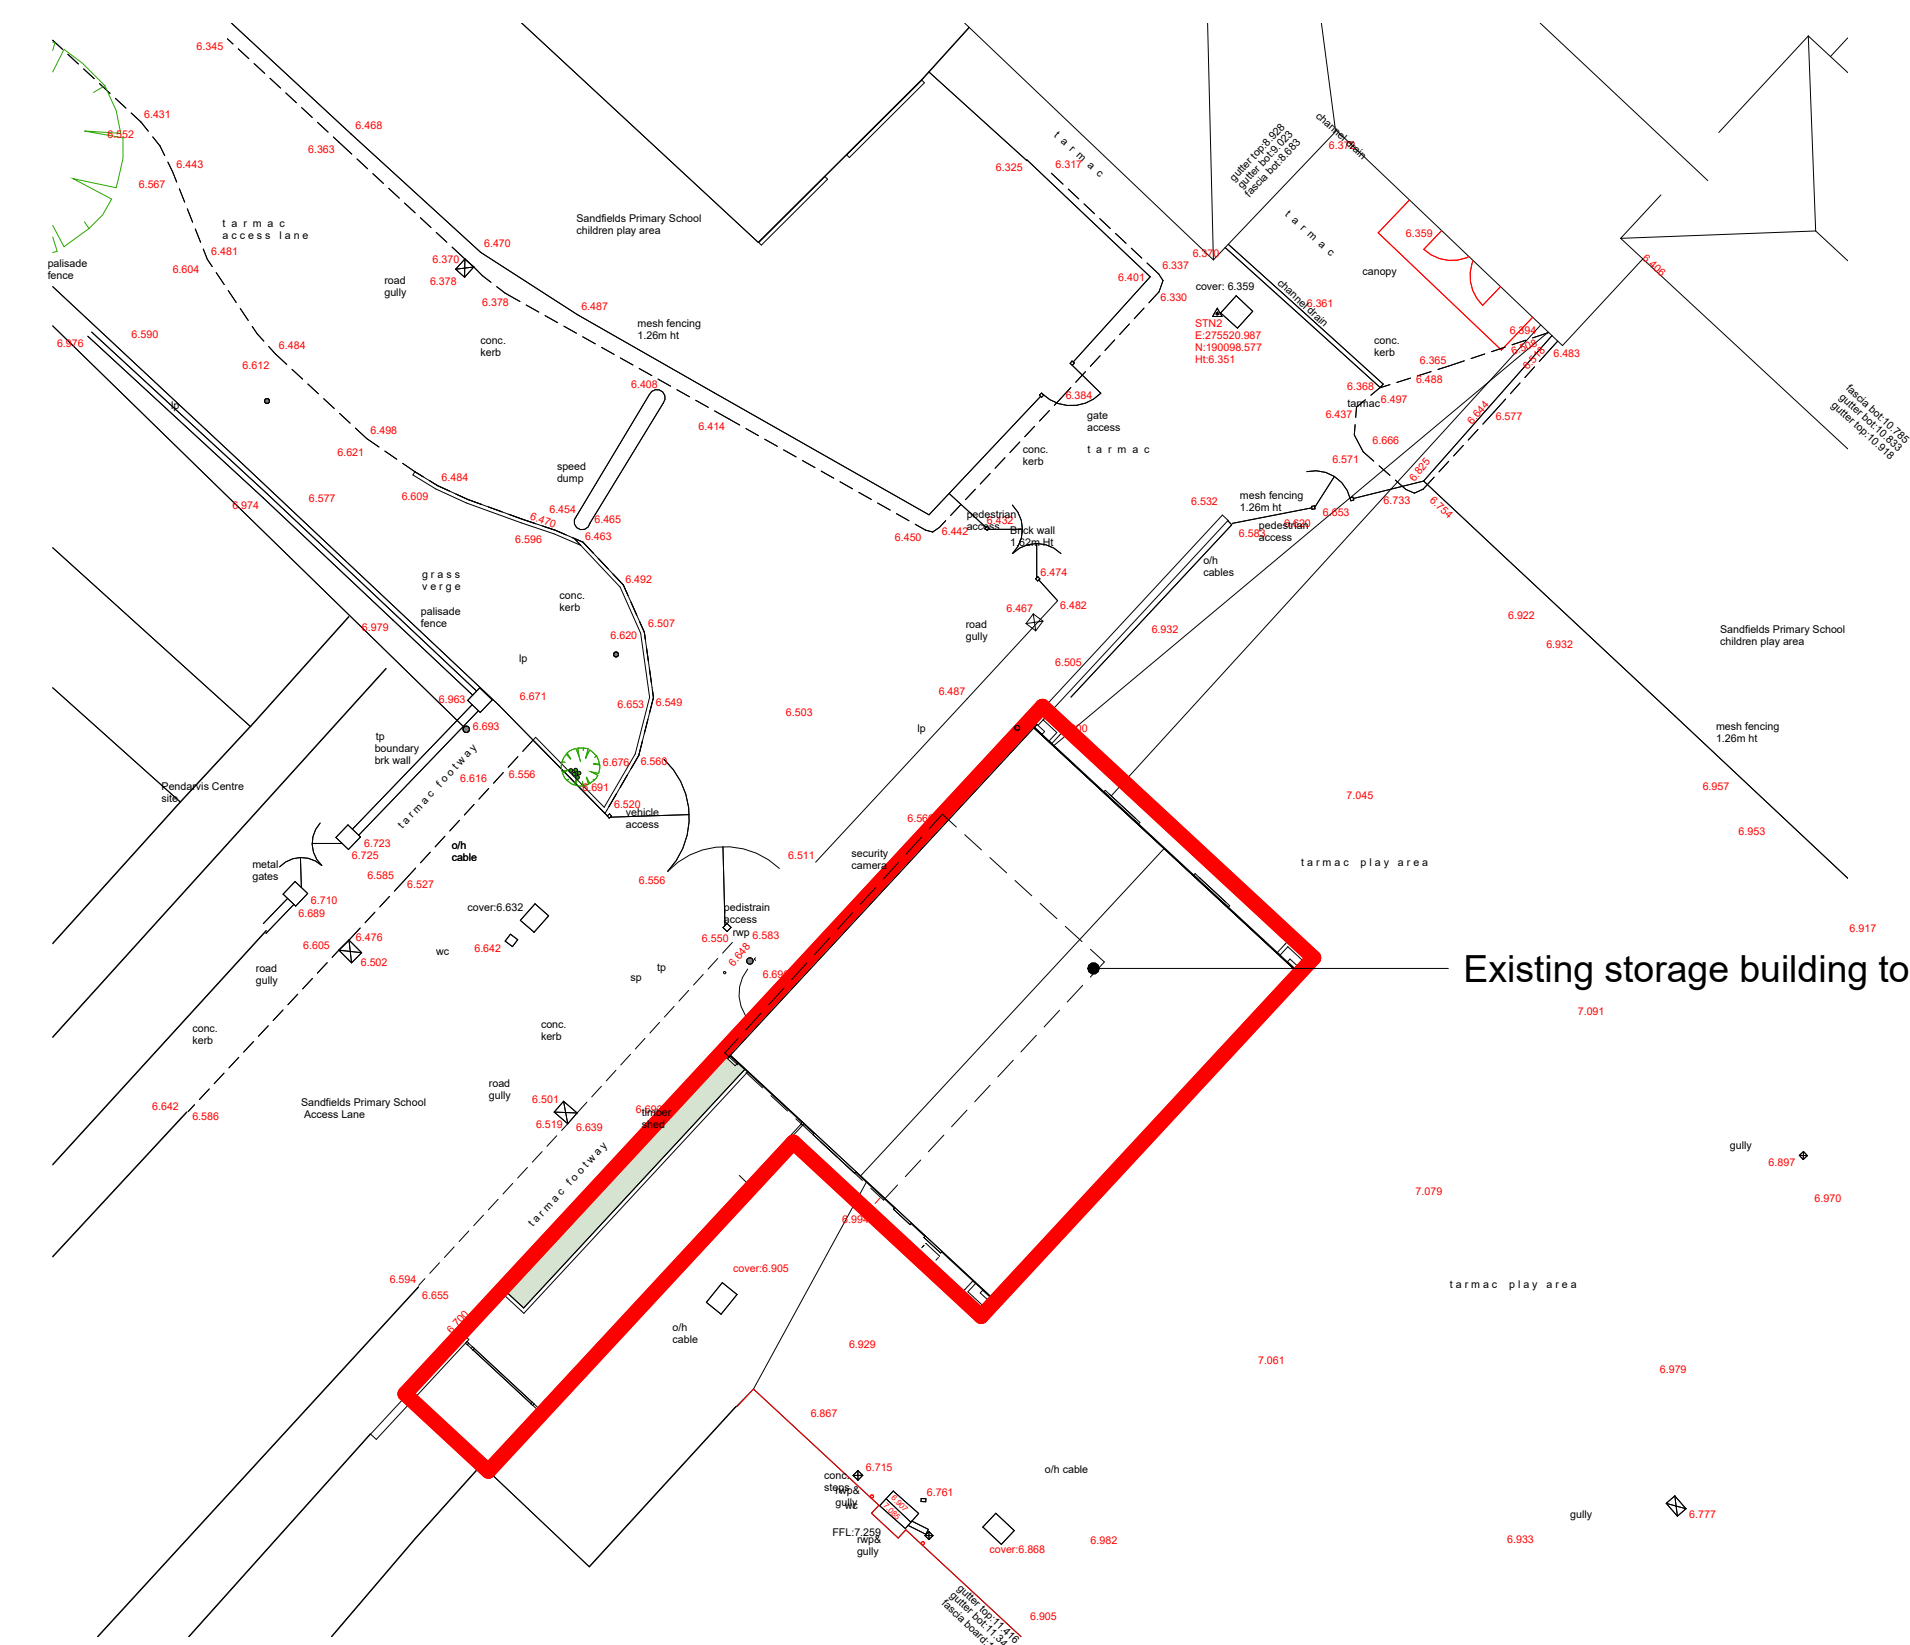


00 - Proposed Site Block Plan
1 : 200

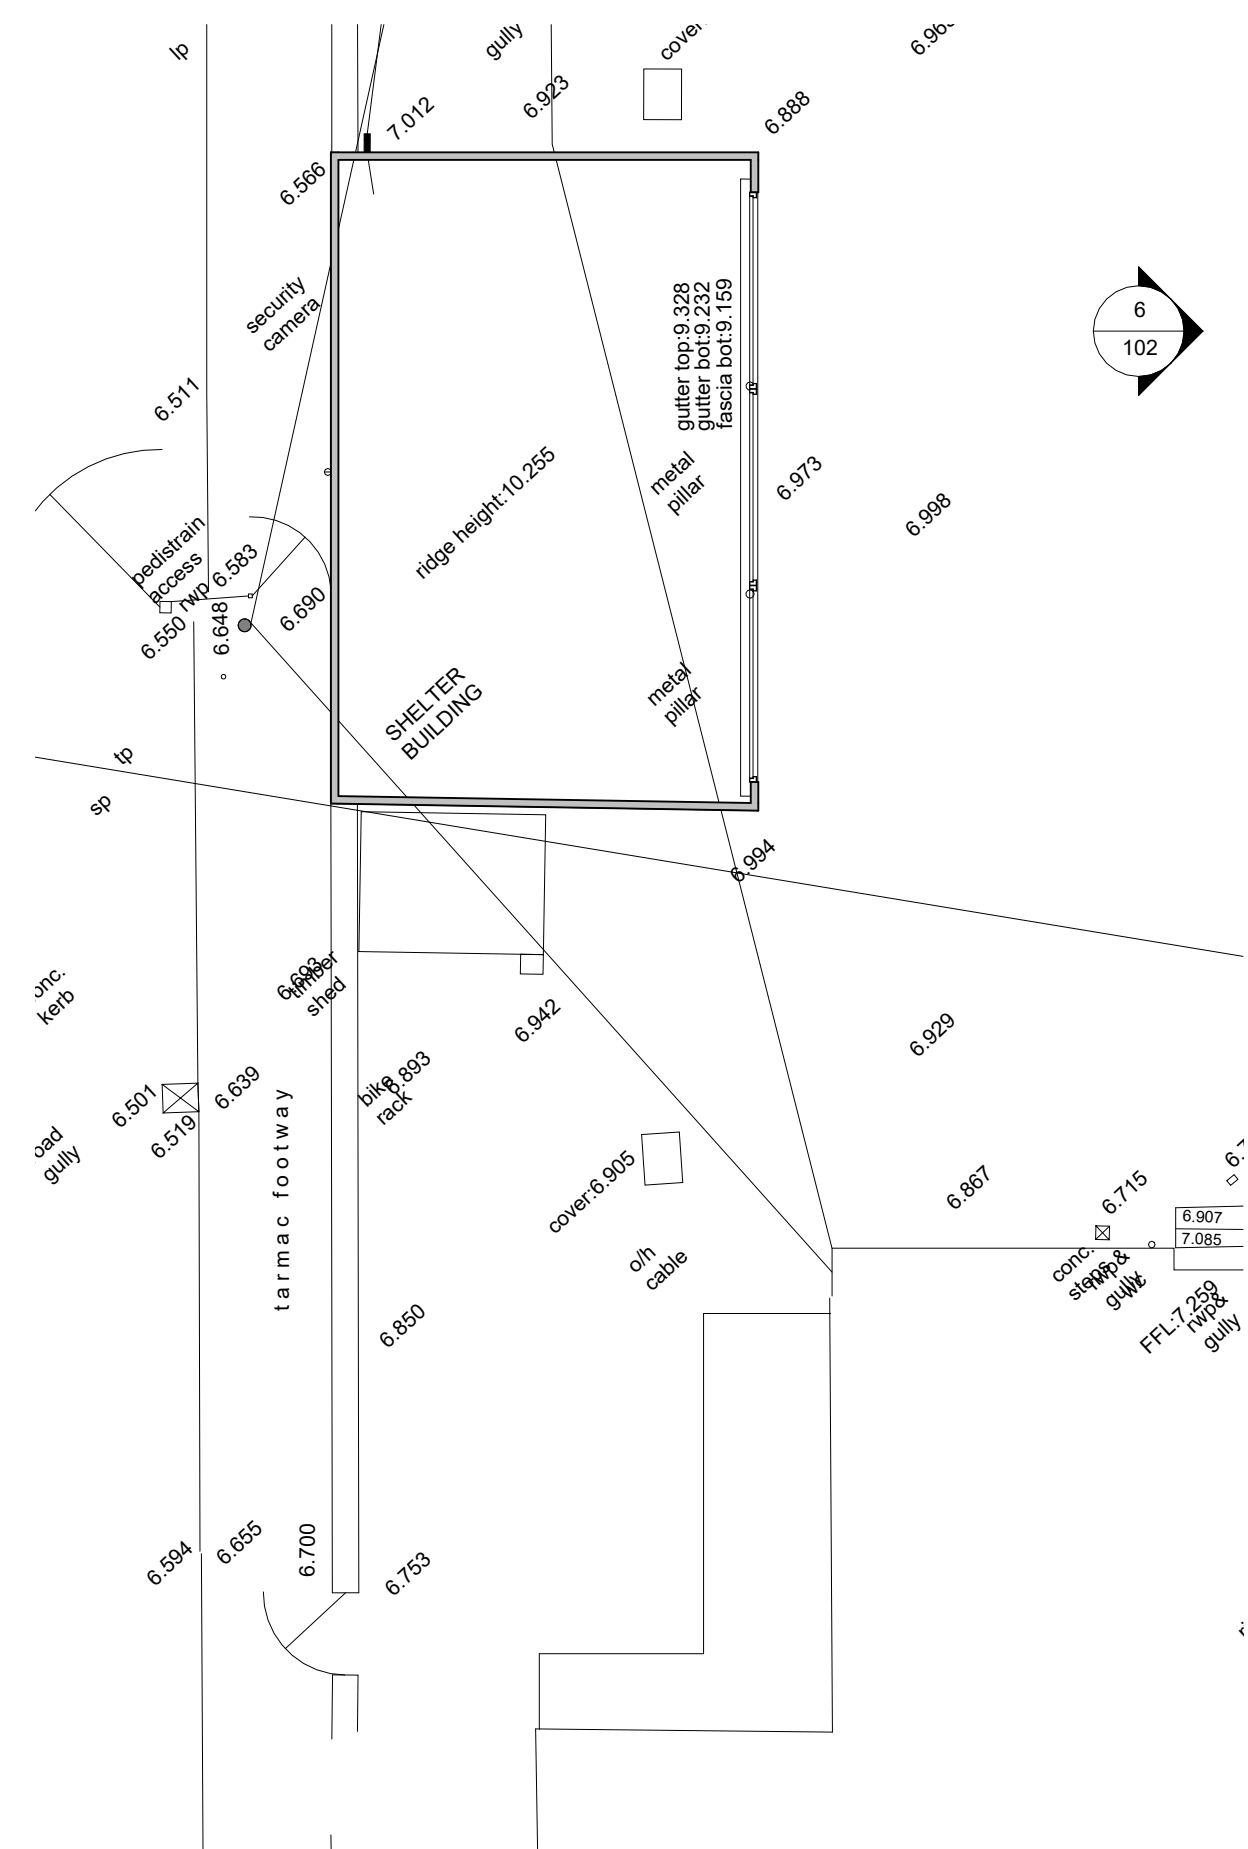

5 01 - Existing Roof Plan
1 : 100

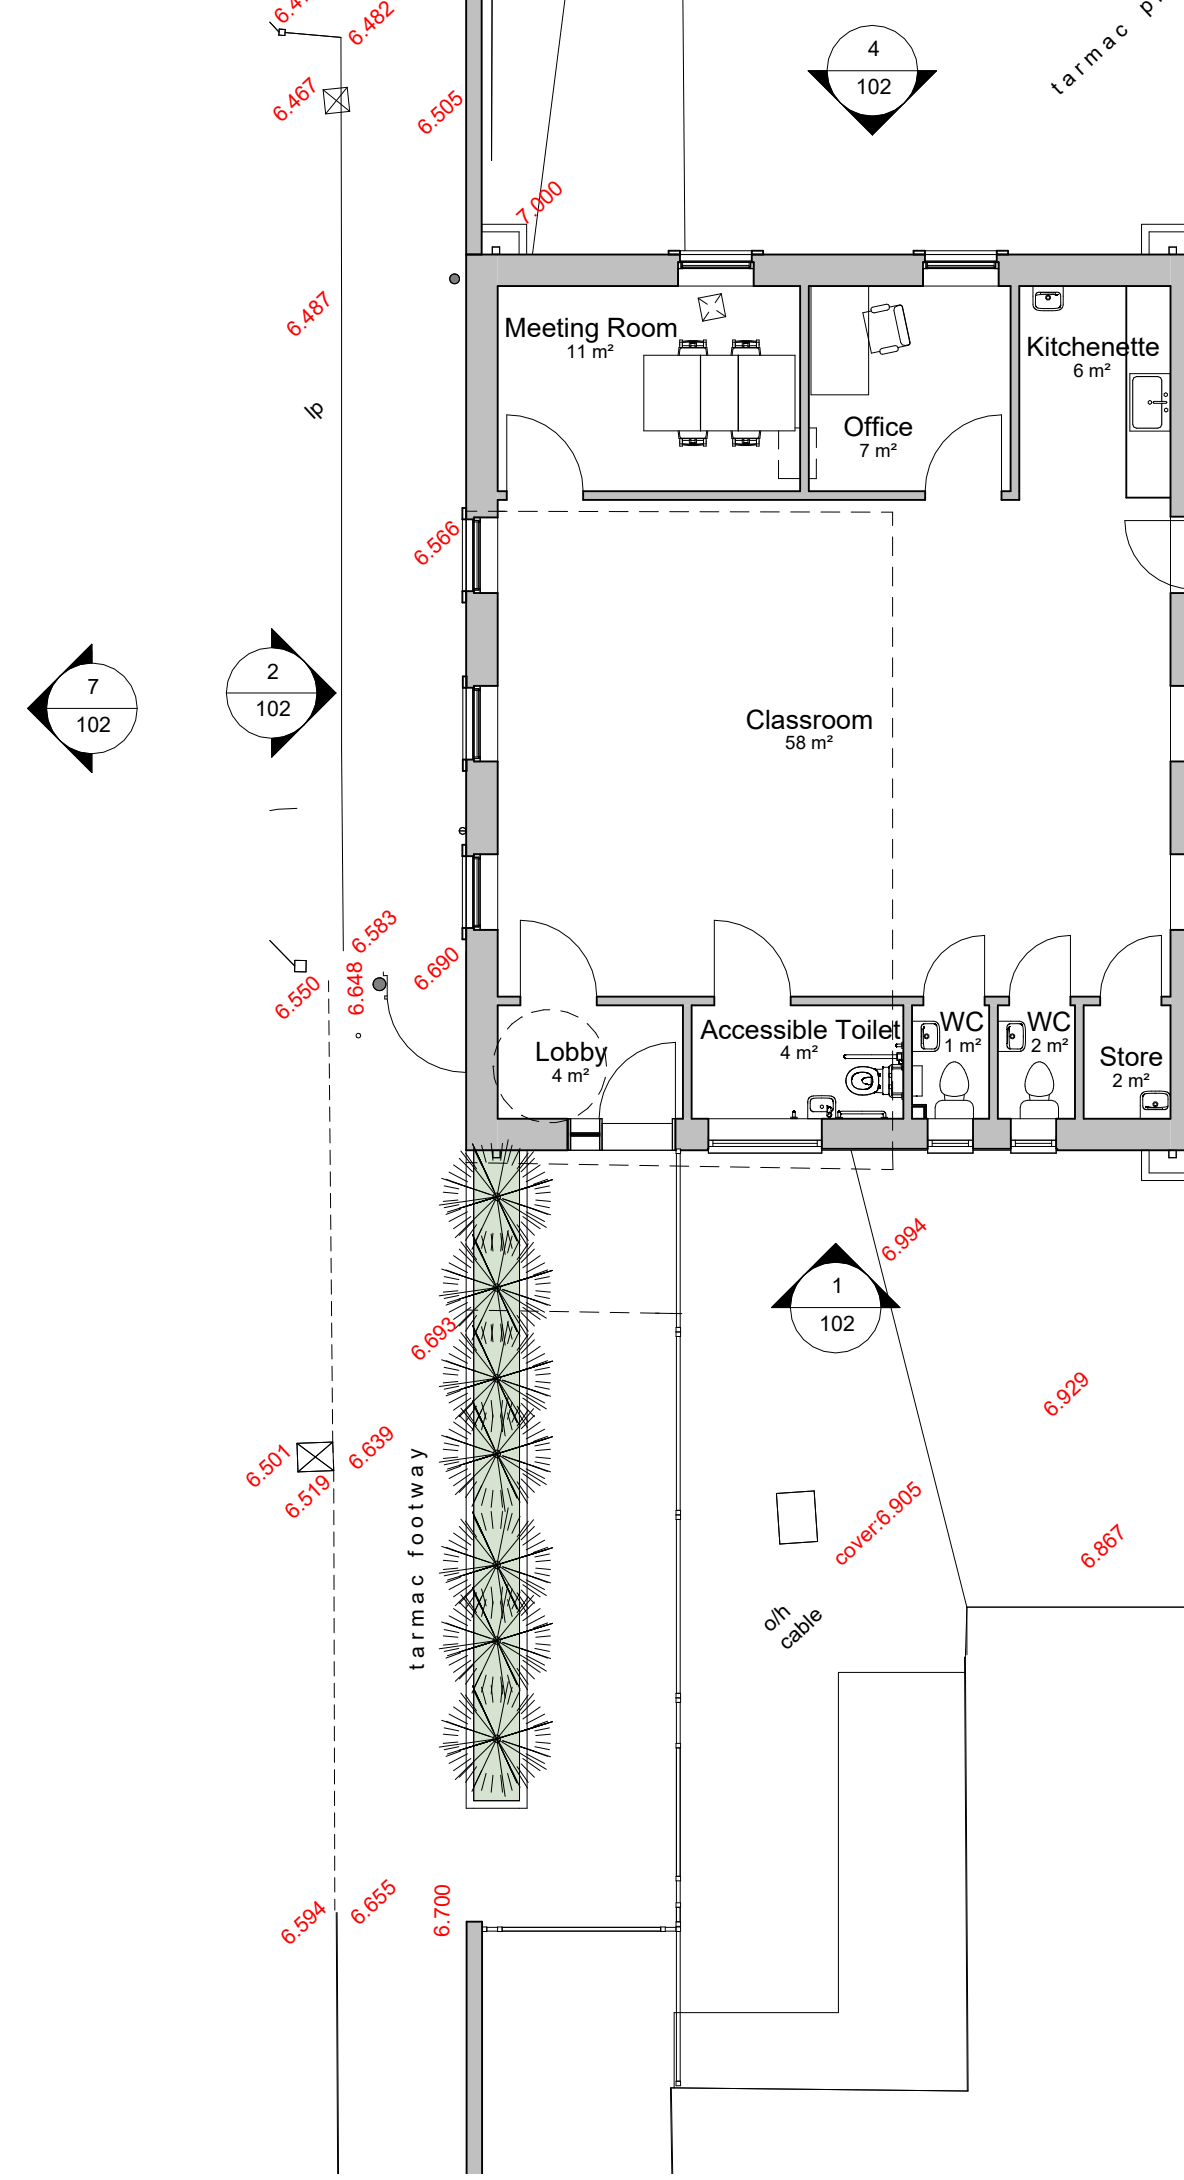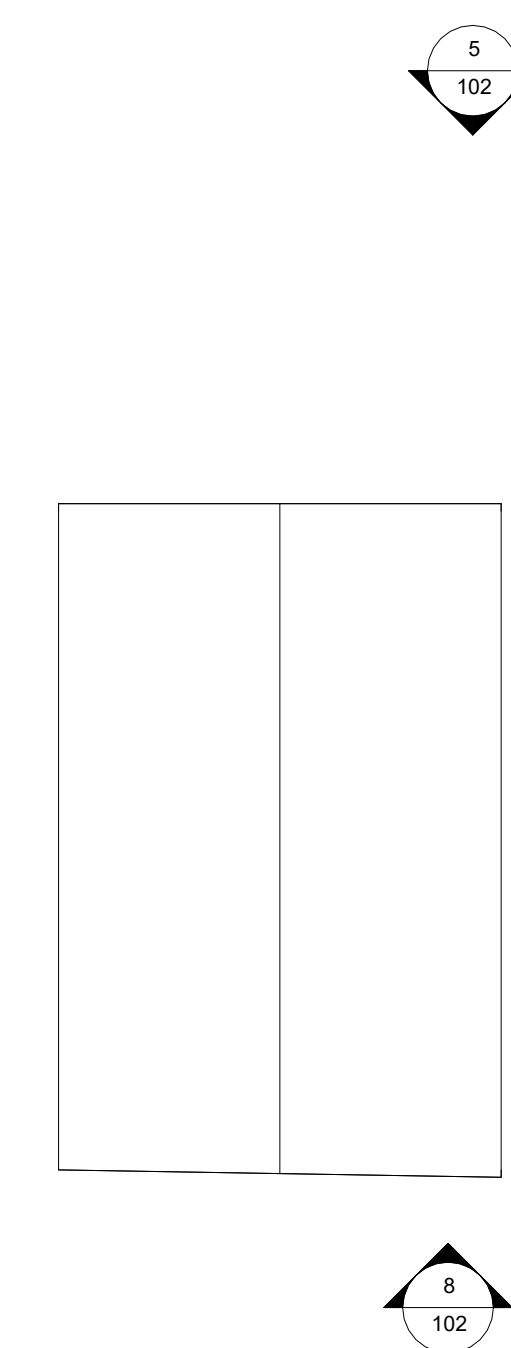

6 0 - Proposed Ground Floor Plan

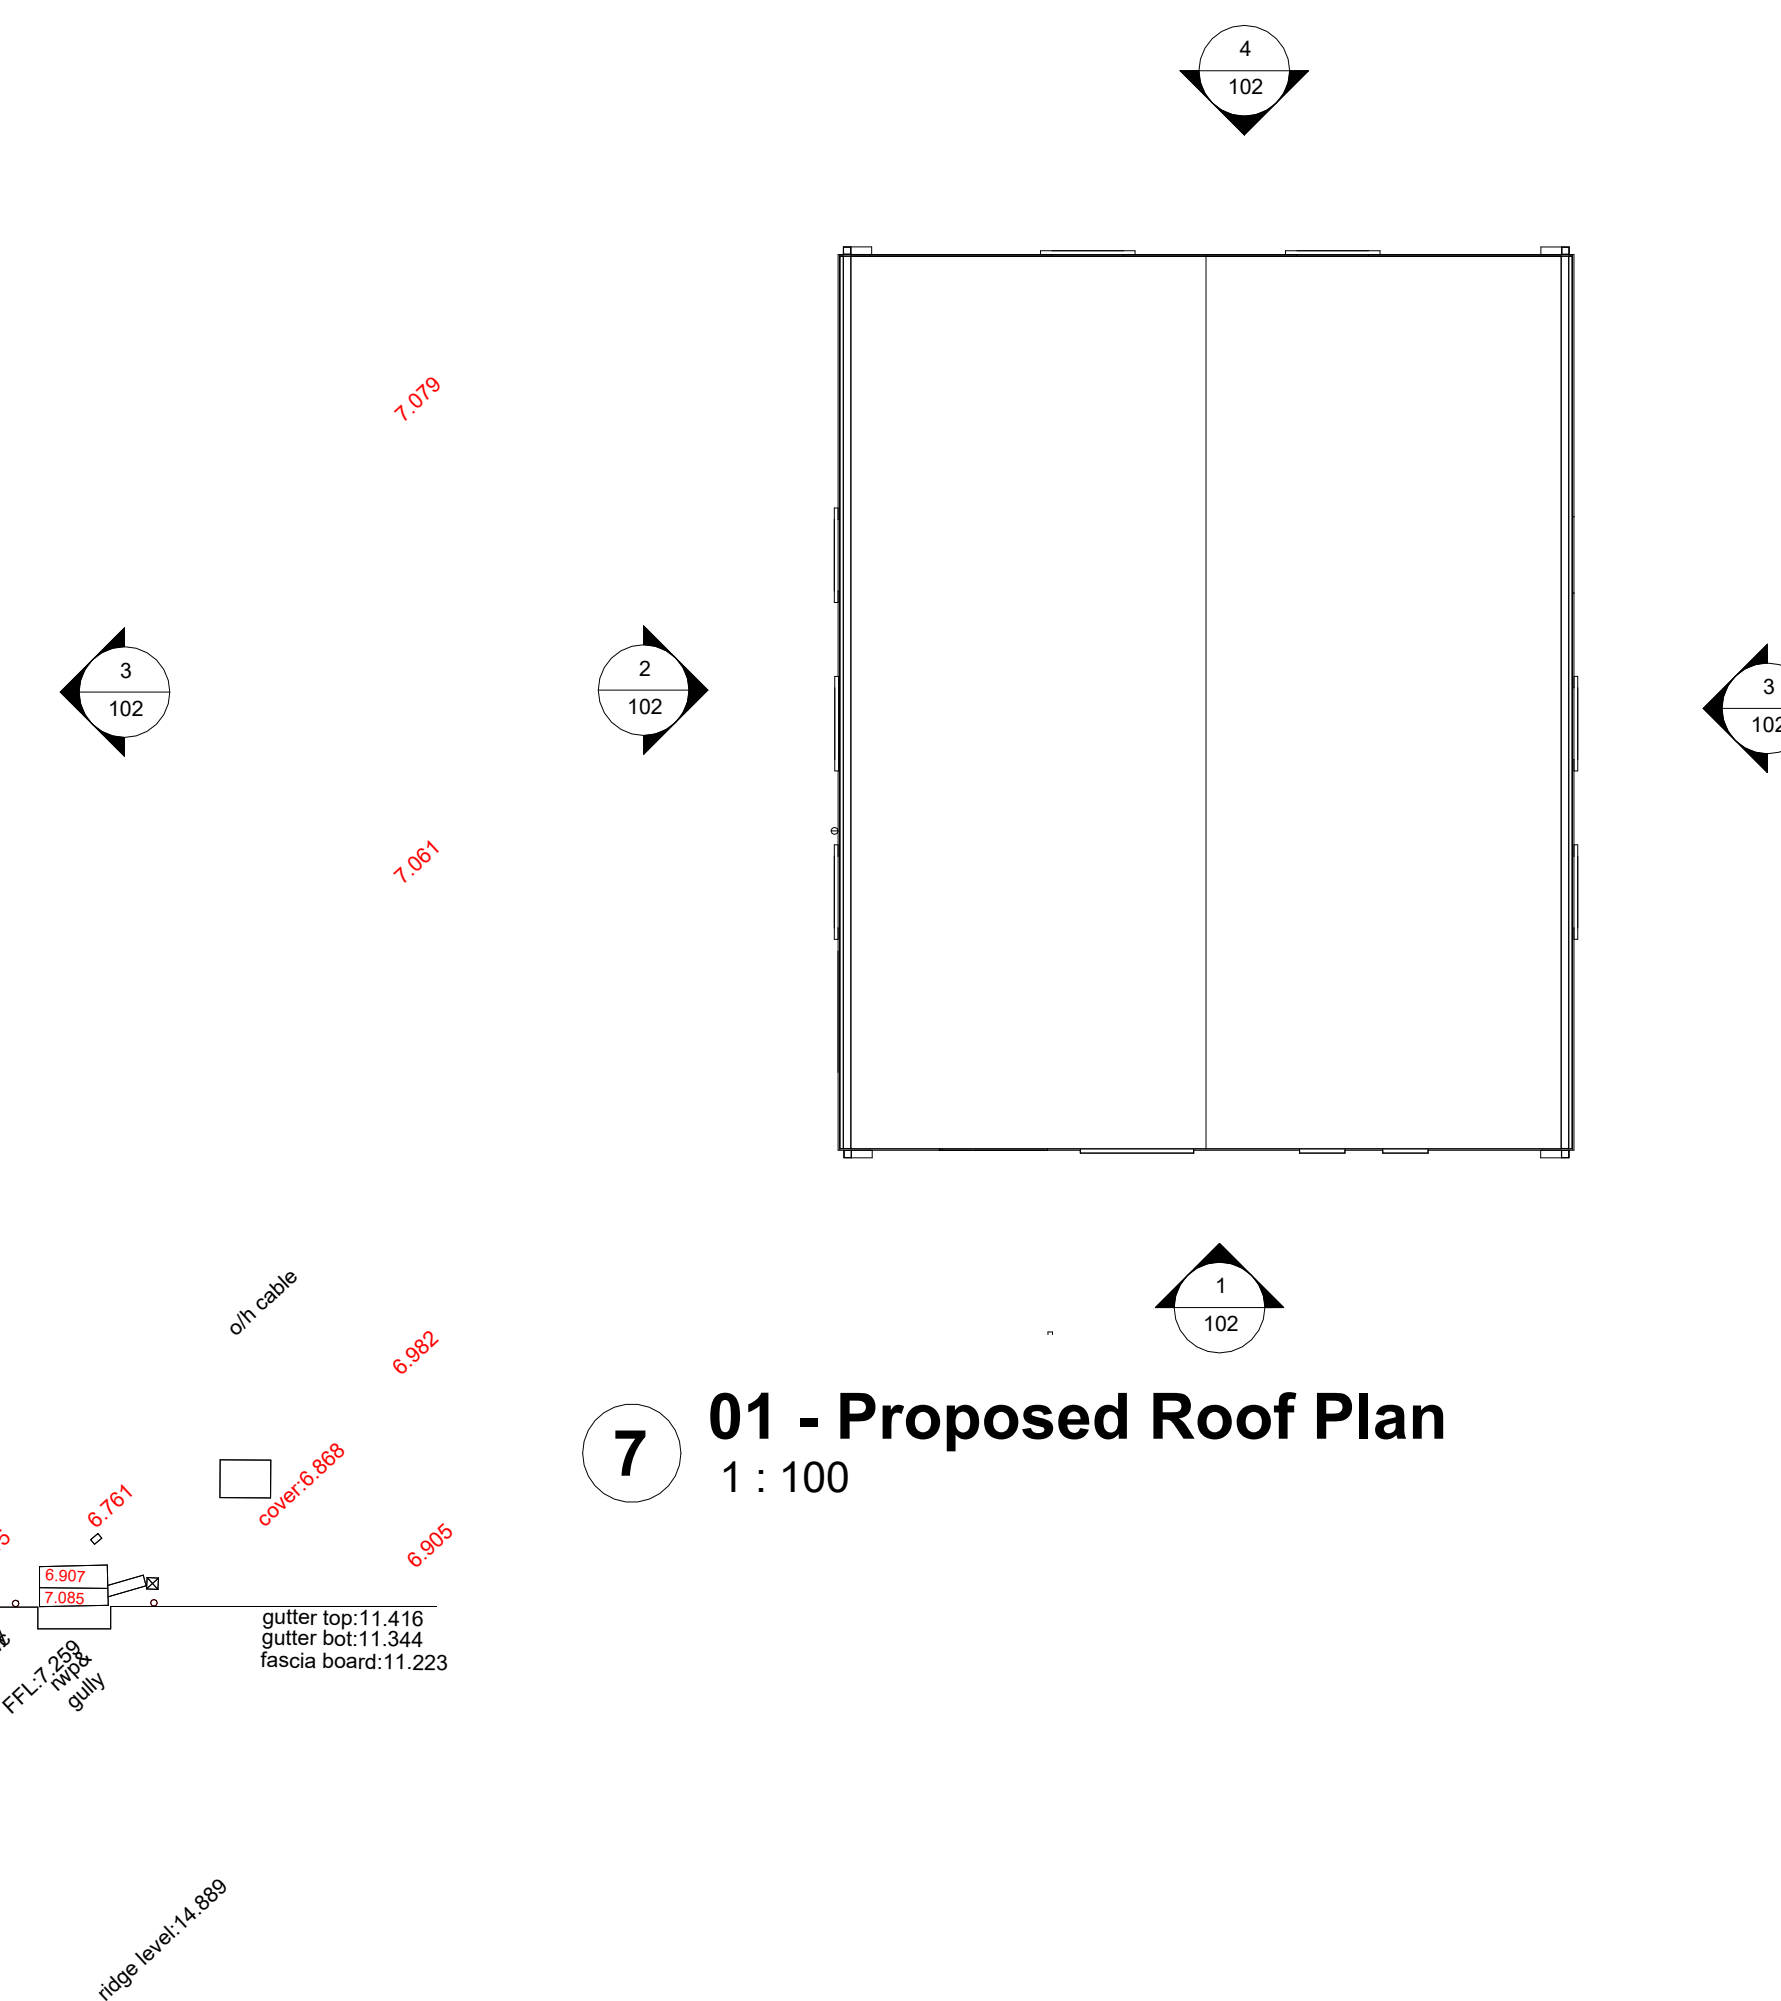

7 01 - Proposed Roof Plan
1 : 100

[illegible]

PROPERTY & REGENERATION
Nicola Pearce BSc(Hons) DipTP MRTPI
DIRECTOR OF ENVIRONMENT AND REGENERATION
THE QUAYS, BRUNEL WAY
BAGLAN ENERGY PARK SA11 2GG
www.npt.gov.uk

<u>Project</u>

<u>Drawing Title</u> Location Plans & Floor Plans

File No. A1286		Property Ref. No. Sandfields Primary School, Port Talbot		
Drawn	TP	Checked	WH	Approved -
Date		Date	Date	
Scalles		As indicated		
Drawing No. 101				Rev. C