
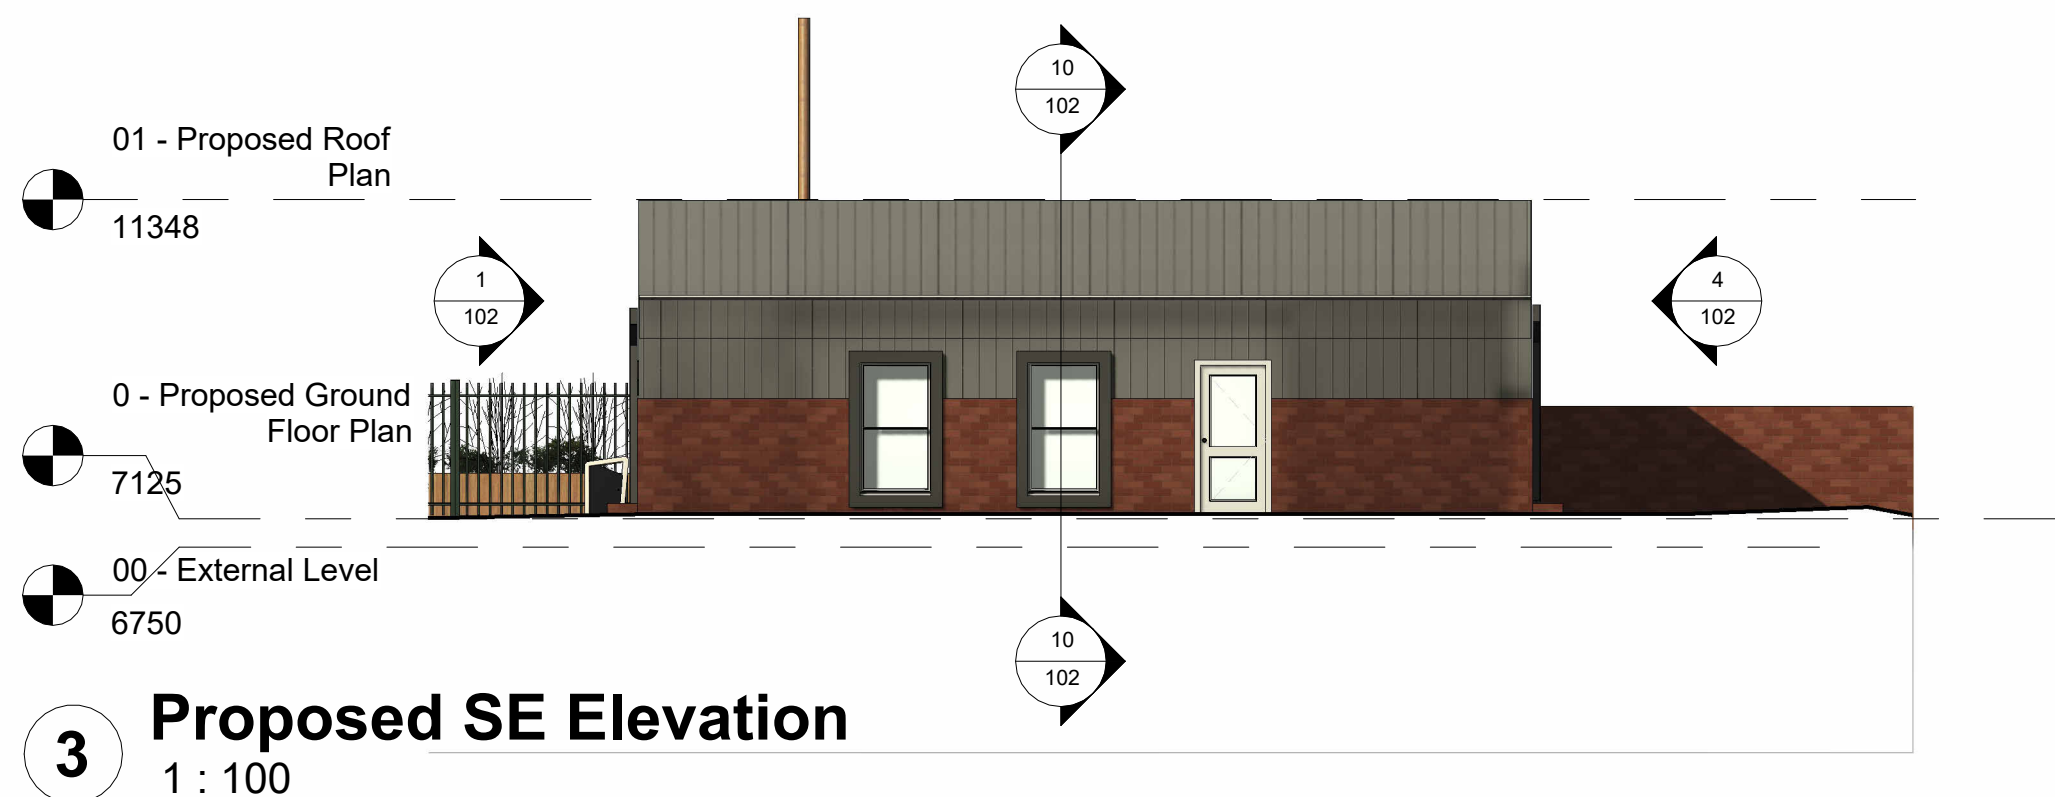
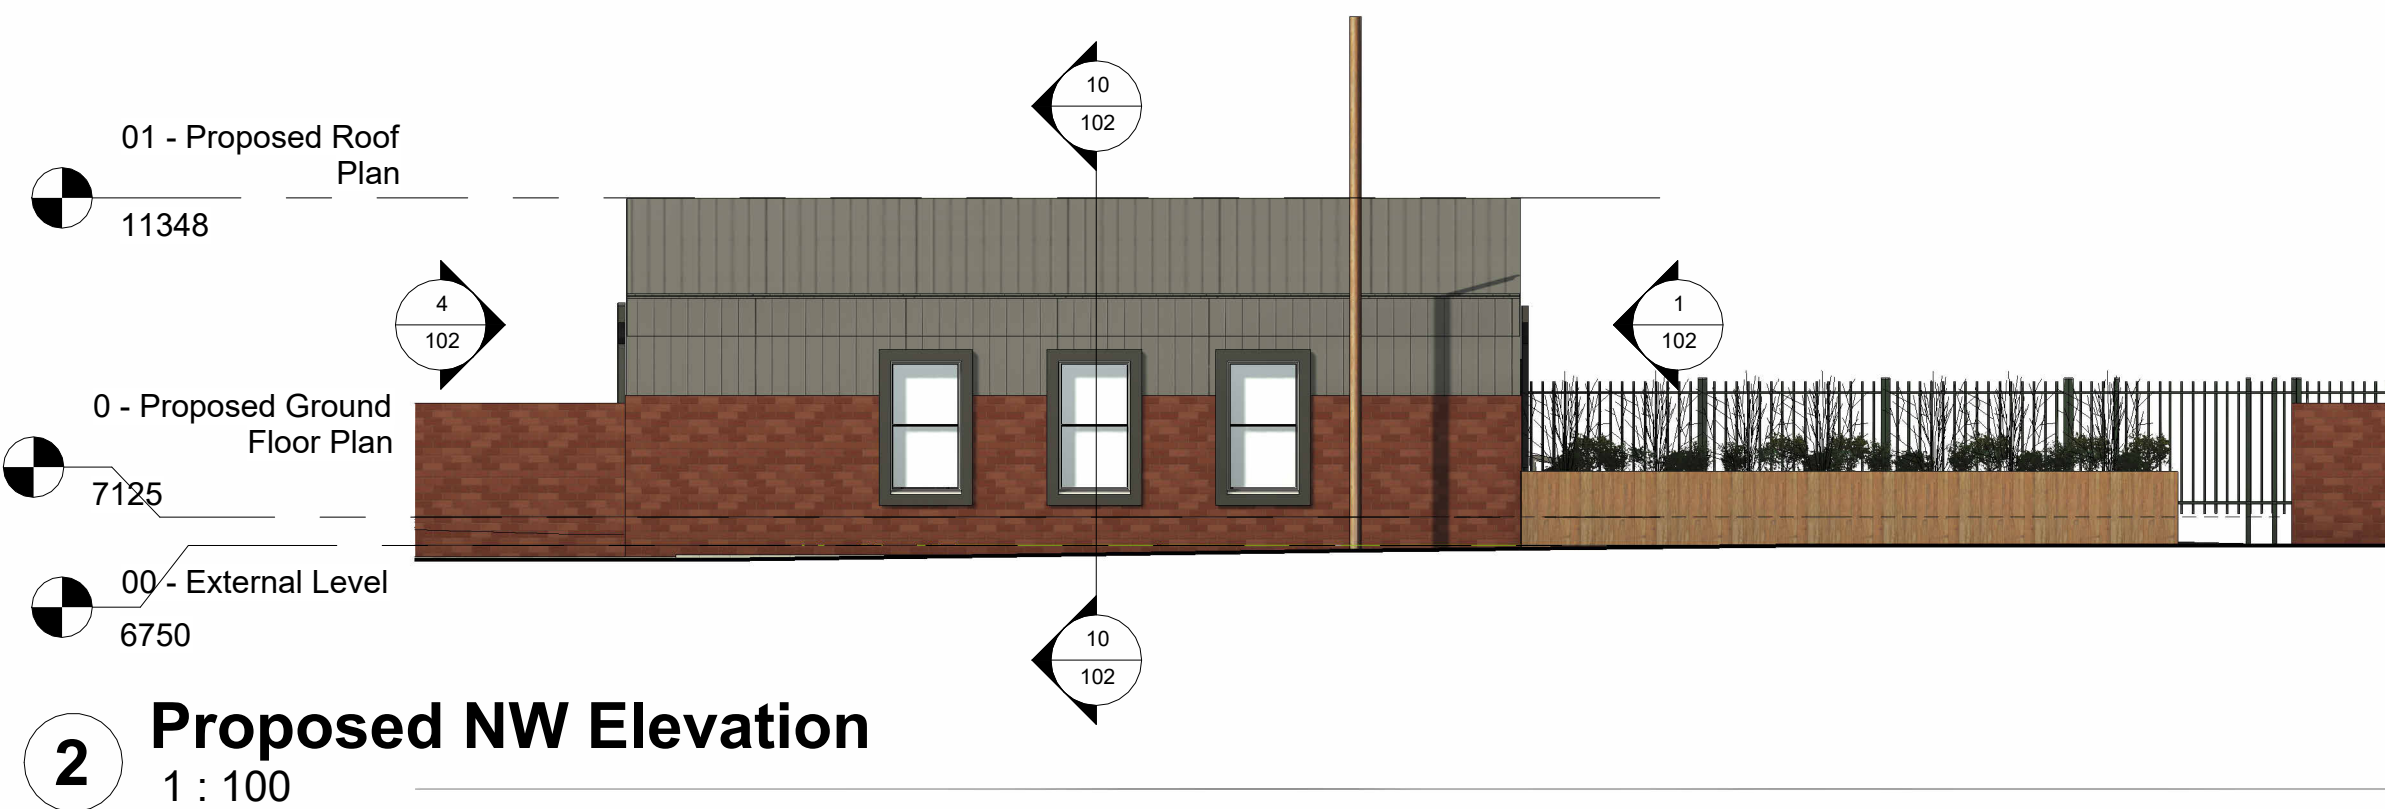
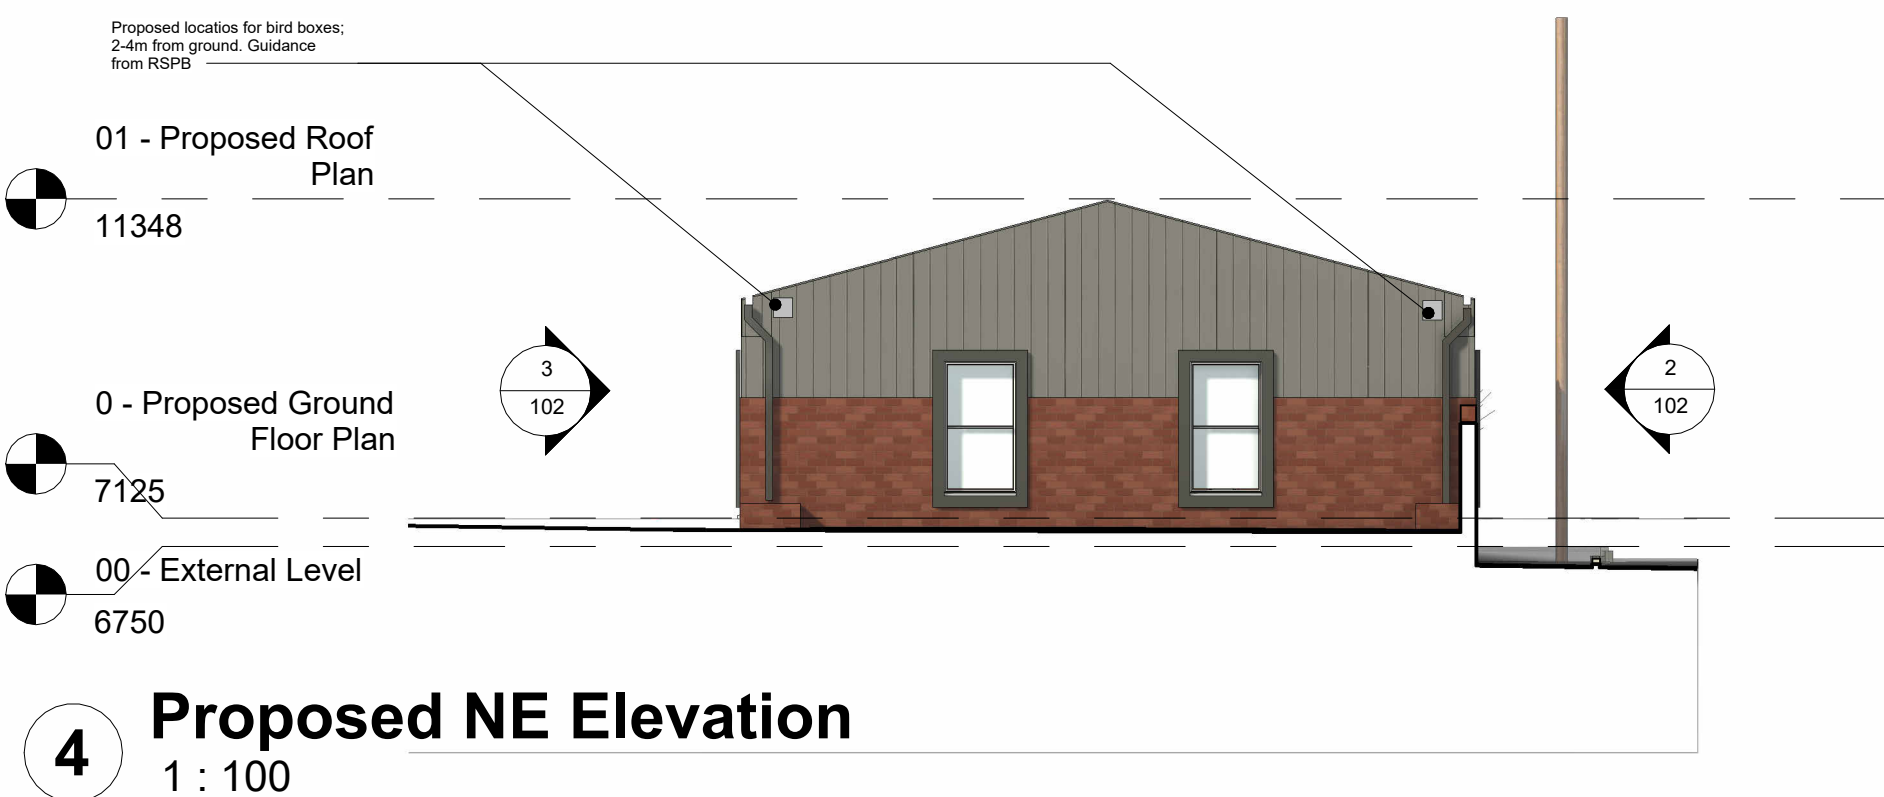


01 - Proposed Roof Plan
11348

0 - Proposed Ground Floor Plan
7125


00 - External Level
6750

Existing NE Elevation
1 : 100

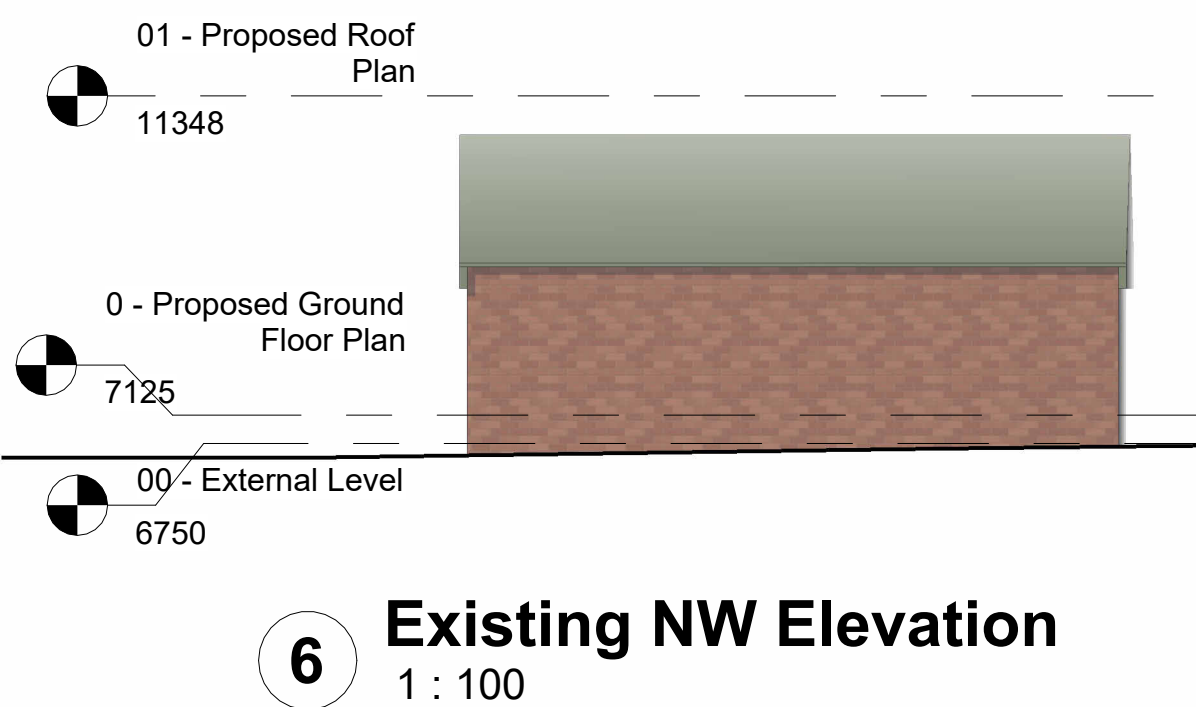

9 3D View 1

10 Section A-A
1 : 100

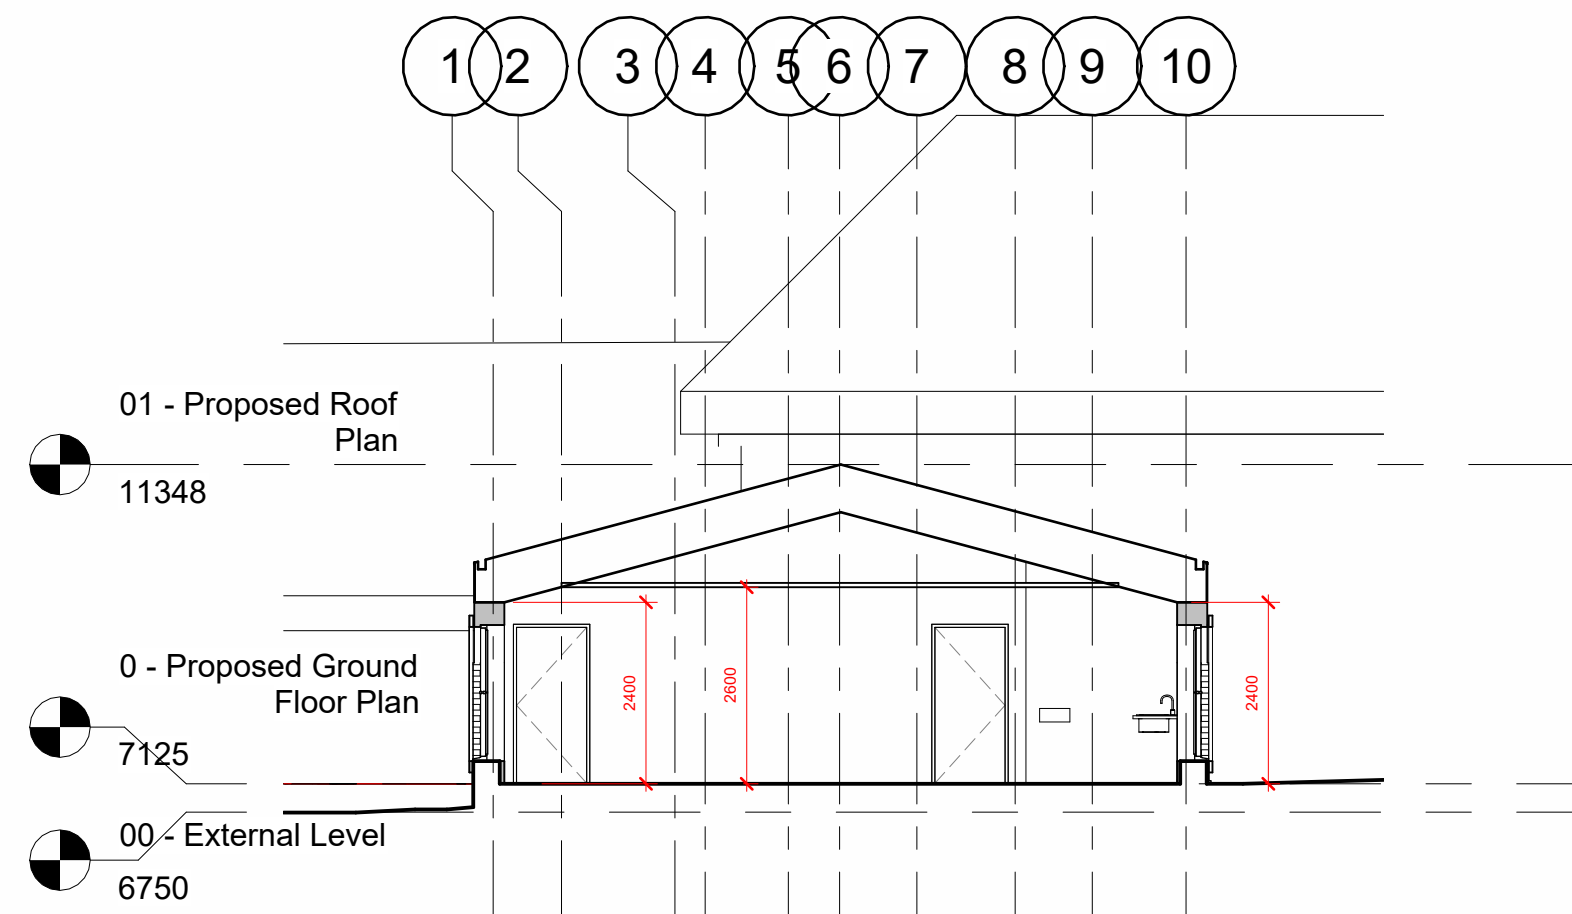

1. All dimensions in millimetres unless otherwise stated.

[illegible]

PROPERTY & REGENERATION
Nicola Pearce BSc(Hons) DipTP MRTPI
DIRECTOR OF ENVIRONMENT AND REGENERATION
THE QUAYS, BRUNEL WAY
BAGLAN ENERGY PARK SA11 2GG
www.npt.gov.uk

Project

Drawing Title

Elevations & 3D View

File No. A1286	Property Ref. No. Sandfields Primary School, Port Talbot				
<u>Drawn</u>	TP	<u>Checked</u>	WH	<u>Approved</u>	Approved
<u>Date</u>		<u>Date</u>		<u>Date</u>	
<u>Scales</u>	1 : 100				
<u>Drawing No.</u> 102					<u>Rev.</u> C