




- Note:-**
- This drawing is intended for the purposes indicated only.
 - All dimensions are approximate and should be checked on site, with discrepancies reported.
 - Services searches to be obtained, prior to tendering or works commencing on site.
 - Building Regulations to be contacted to check if an application is required, and should advise the contractor accordingly.
 - A Party Wall agreement may be required with adjoining neighbours, prior to starting work.
 - CDM Regulations 2015 & Health and Safety at work act 1974 apply.

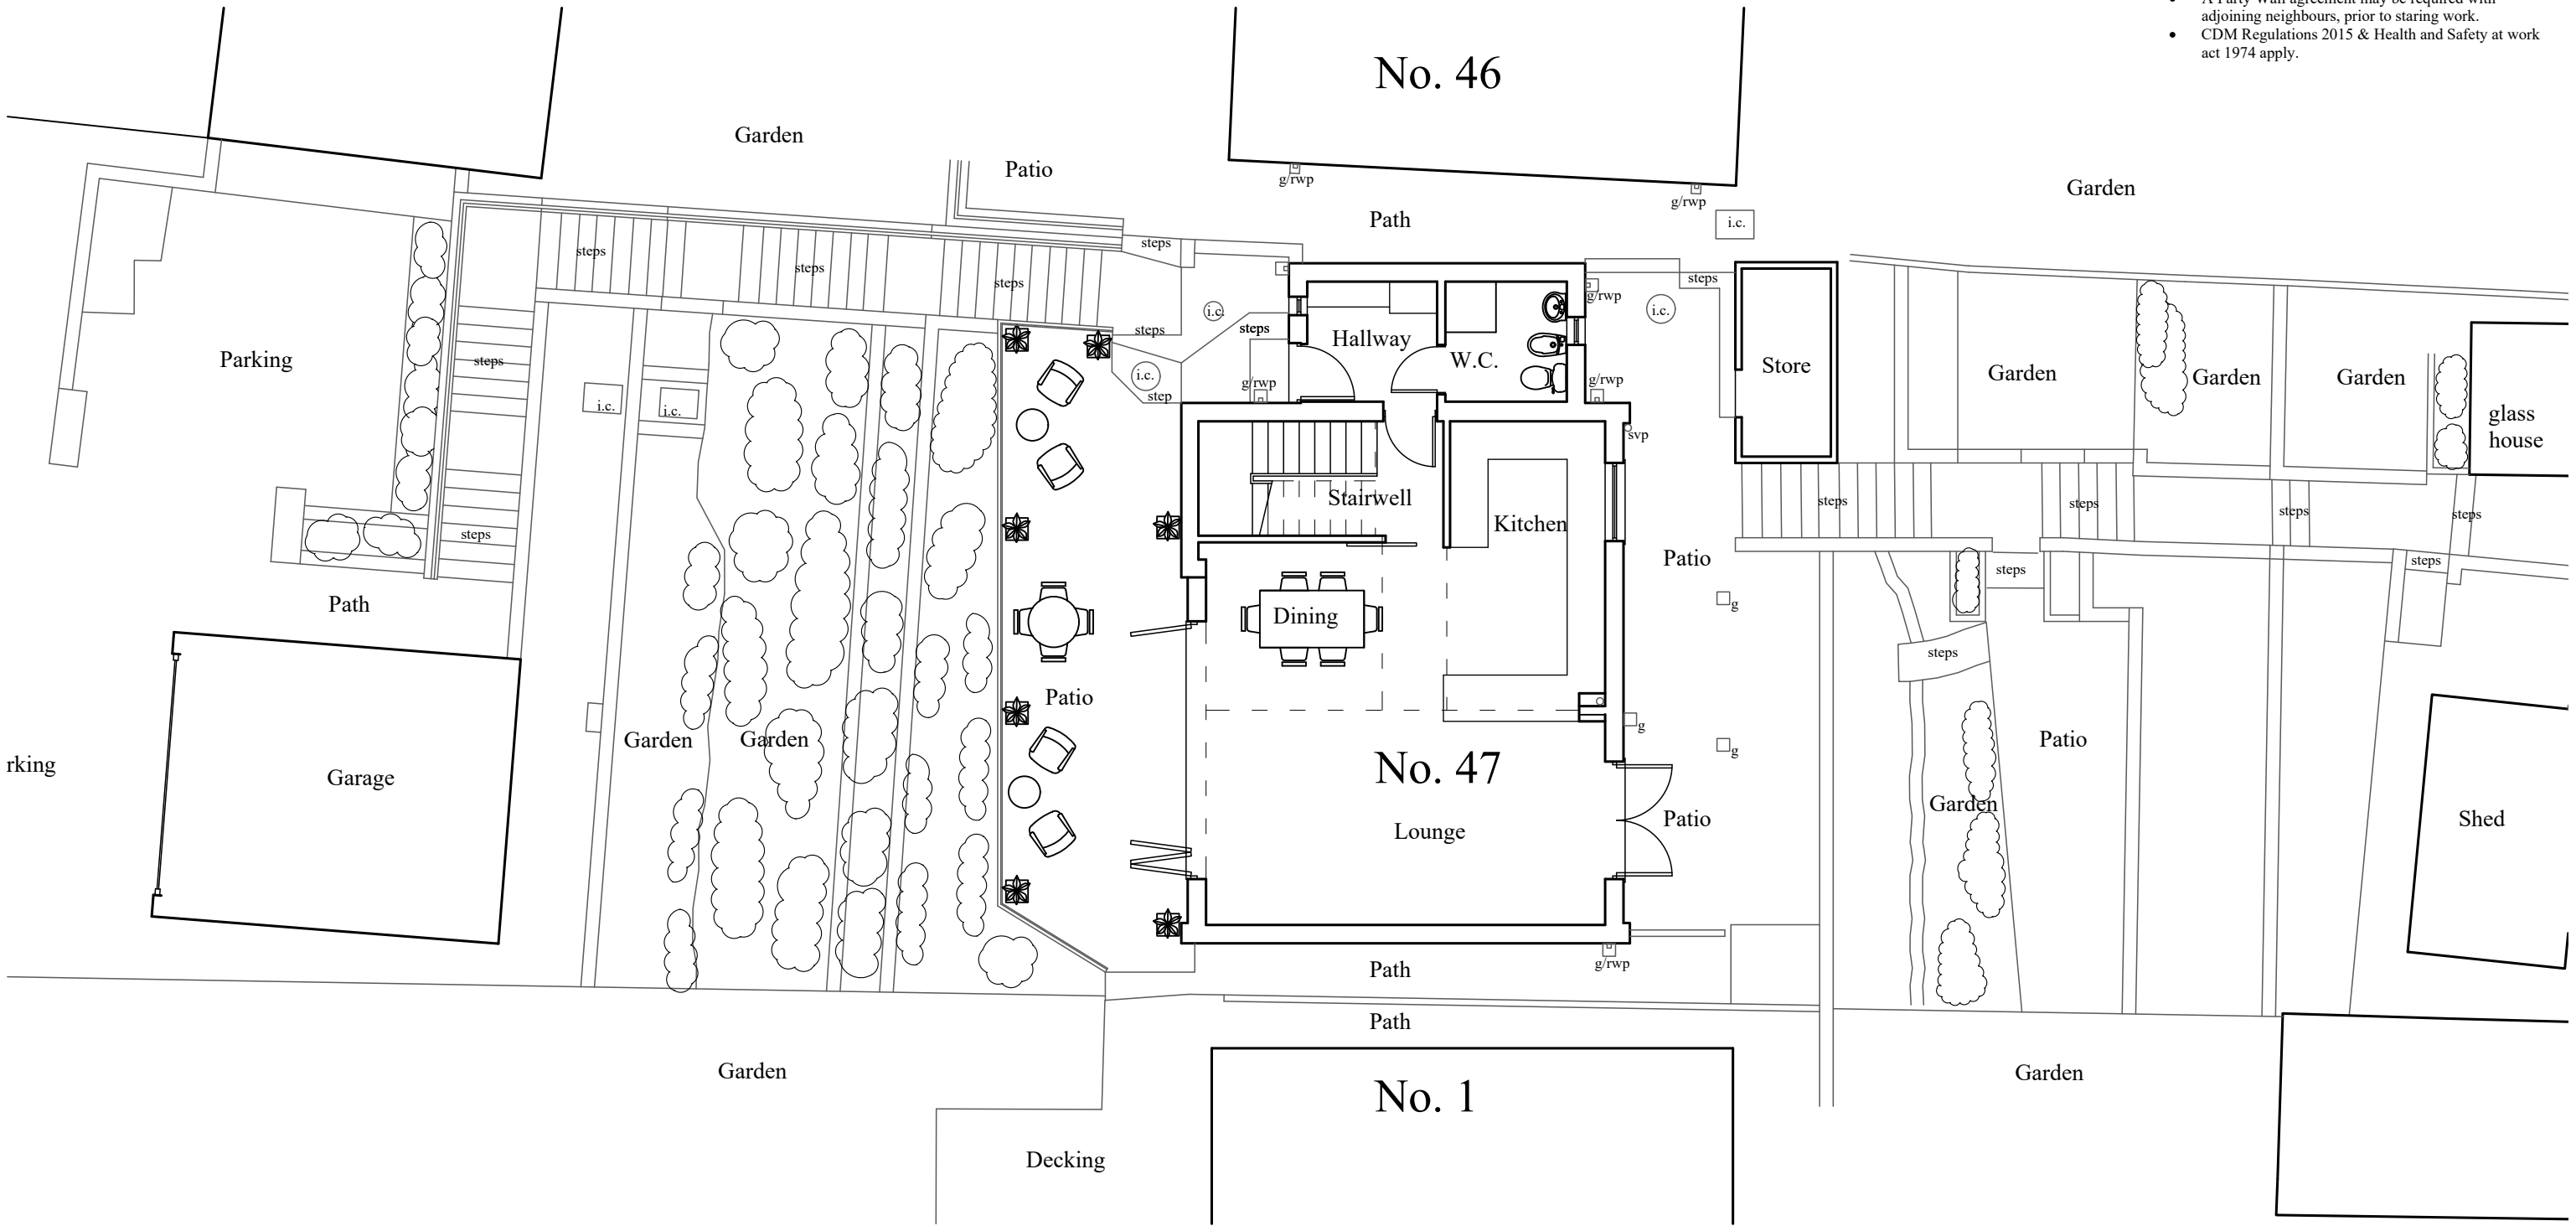

Ground Floor Plan

Gary Seymour

Drawing Services

Client:-
Chloe a Addiscott
Mistral 47, Lletty harri,
Port Talbot. SA13 2ES

Job Title :-
Proposed alterations to
Mistral 47, Lletty harri,
Port Talbot. SA13 2ES

Dwg Title:-
Proposed Ground Floor Plan

Scale:- 1:100

Date :- March 2021

Stage :- Planning

Dwg No.:- 1181-P07

Rev.:- A

A3

10, Wellfield, Melincourt, Neath. SA11 4AU. Mob.:- 07846 715003 Email.:- garyjseymour@gmail.com