


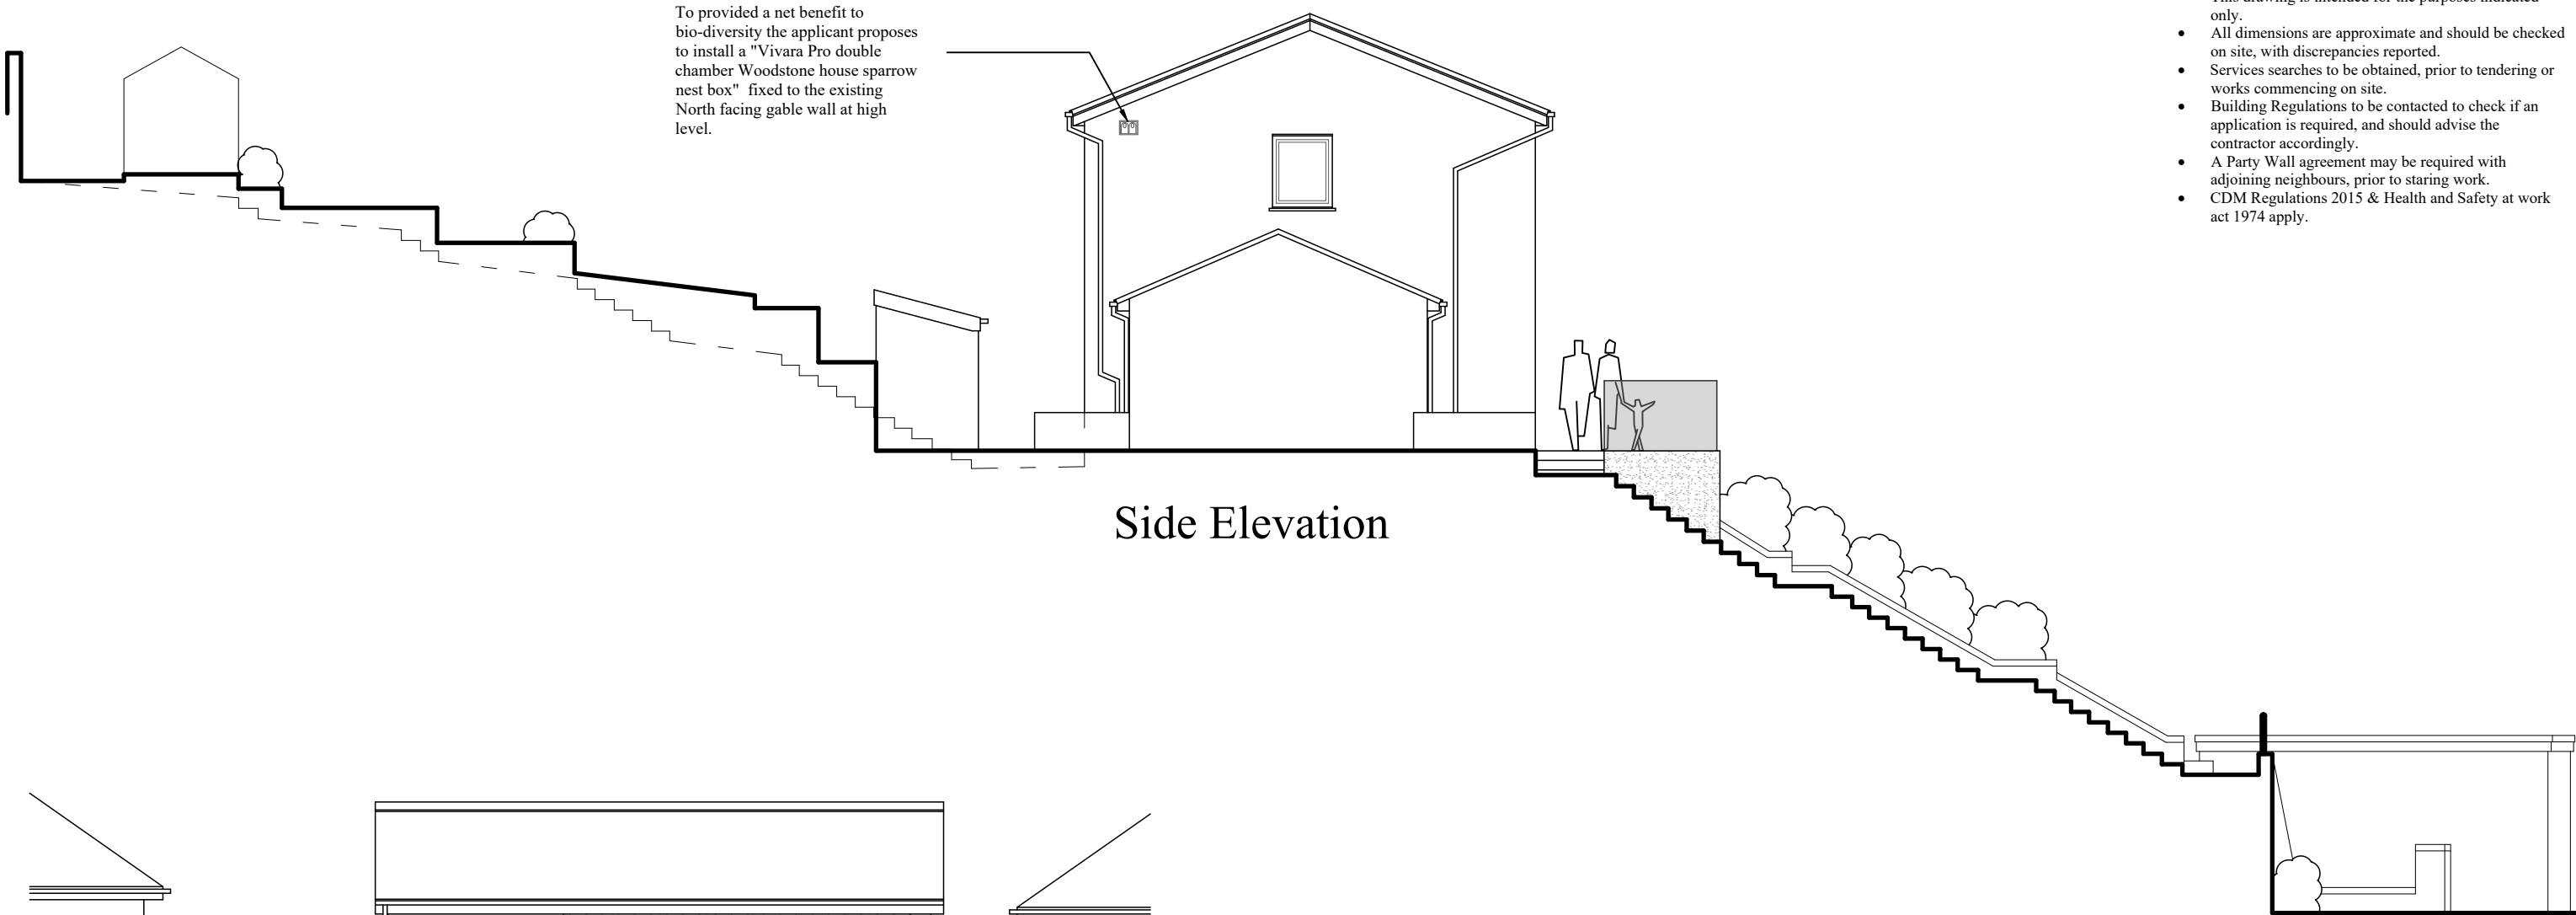

- Note:-**
- This drawing is intended for the purposes indicated only.
 - All dimensions are approximate and should be checked on site, with discrepancies reported.
 - Services searches to be obtained, prior to tendering or works commencing on site.
 - Building Regulations to be contacted to check if an application is required, and should advise the contractor accordingly.
 - A Party Wall agreement may be required with adjoining neighbours, prior to starting work.
 - CDM Regulations 2015 & Health and Safety at work act 1974 apply.

Side Elevation



Front Elevation

Planning Finishes

New external walls to have a smooth render finish to match existing.

New external doors and windows to be white upvc.

Front patio to be finished in porcelain tiles with frameless glass balustrading to edge

Gary Seymour

Drawing Services

Client:-
Chloe a Addiscott
Mistral 47, Lletty harri,
Port Talbot. SA13 2ES

Job Title :-
Proposed alterations to
Mistral 47, Lletty harri,
Port Talbot. SA13 2ES

Dwg Title:-
Proposed Front & Side Elevations

Scale:- 1:100	Date :- March 2021	Stage :- Planning	Dwg No.:- 1181-P09	Rev.:- A	A3
---------------	--------------------	-------------------	--------------------	----------	----

10, Wellfield, Melincourt, Neath. SA11 4AU. Mob.:- 07846 715003 Email.:- garyjseymour@gmail.com