



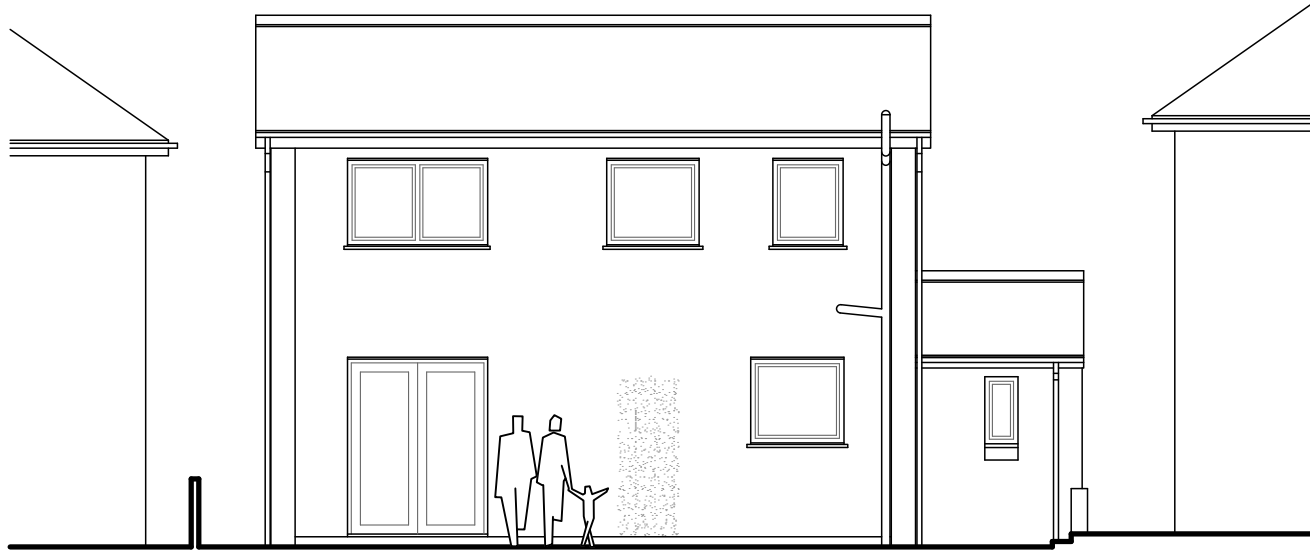

Rear Elevation

- Note:-**
- This drawing is intended for the purposes indicated only.
 - All dimensions are approximate and should be checked on site, with discrepancies reported.
 - Services searches to be obtained, prior to tendering or works commencing on site.
 - Building Regulations to be contacted to check if an application is required, and should advise the contractor accordingly.
 - A Party Wall agreement may be required with adjoining neighbours, prior to starting work.
 - CDM Regulations 2015 & Health and Safety at work act 1974 apply.

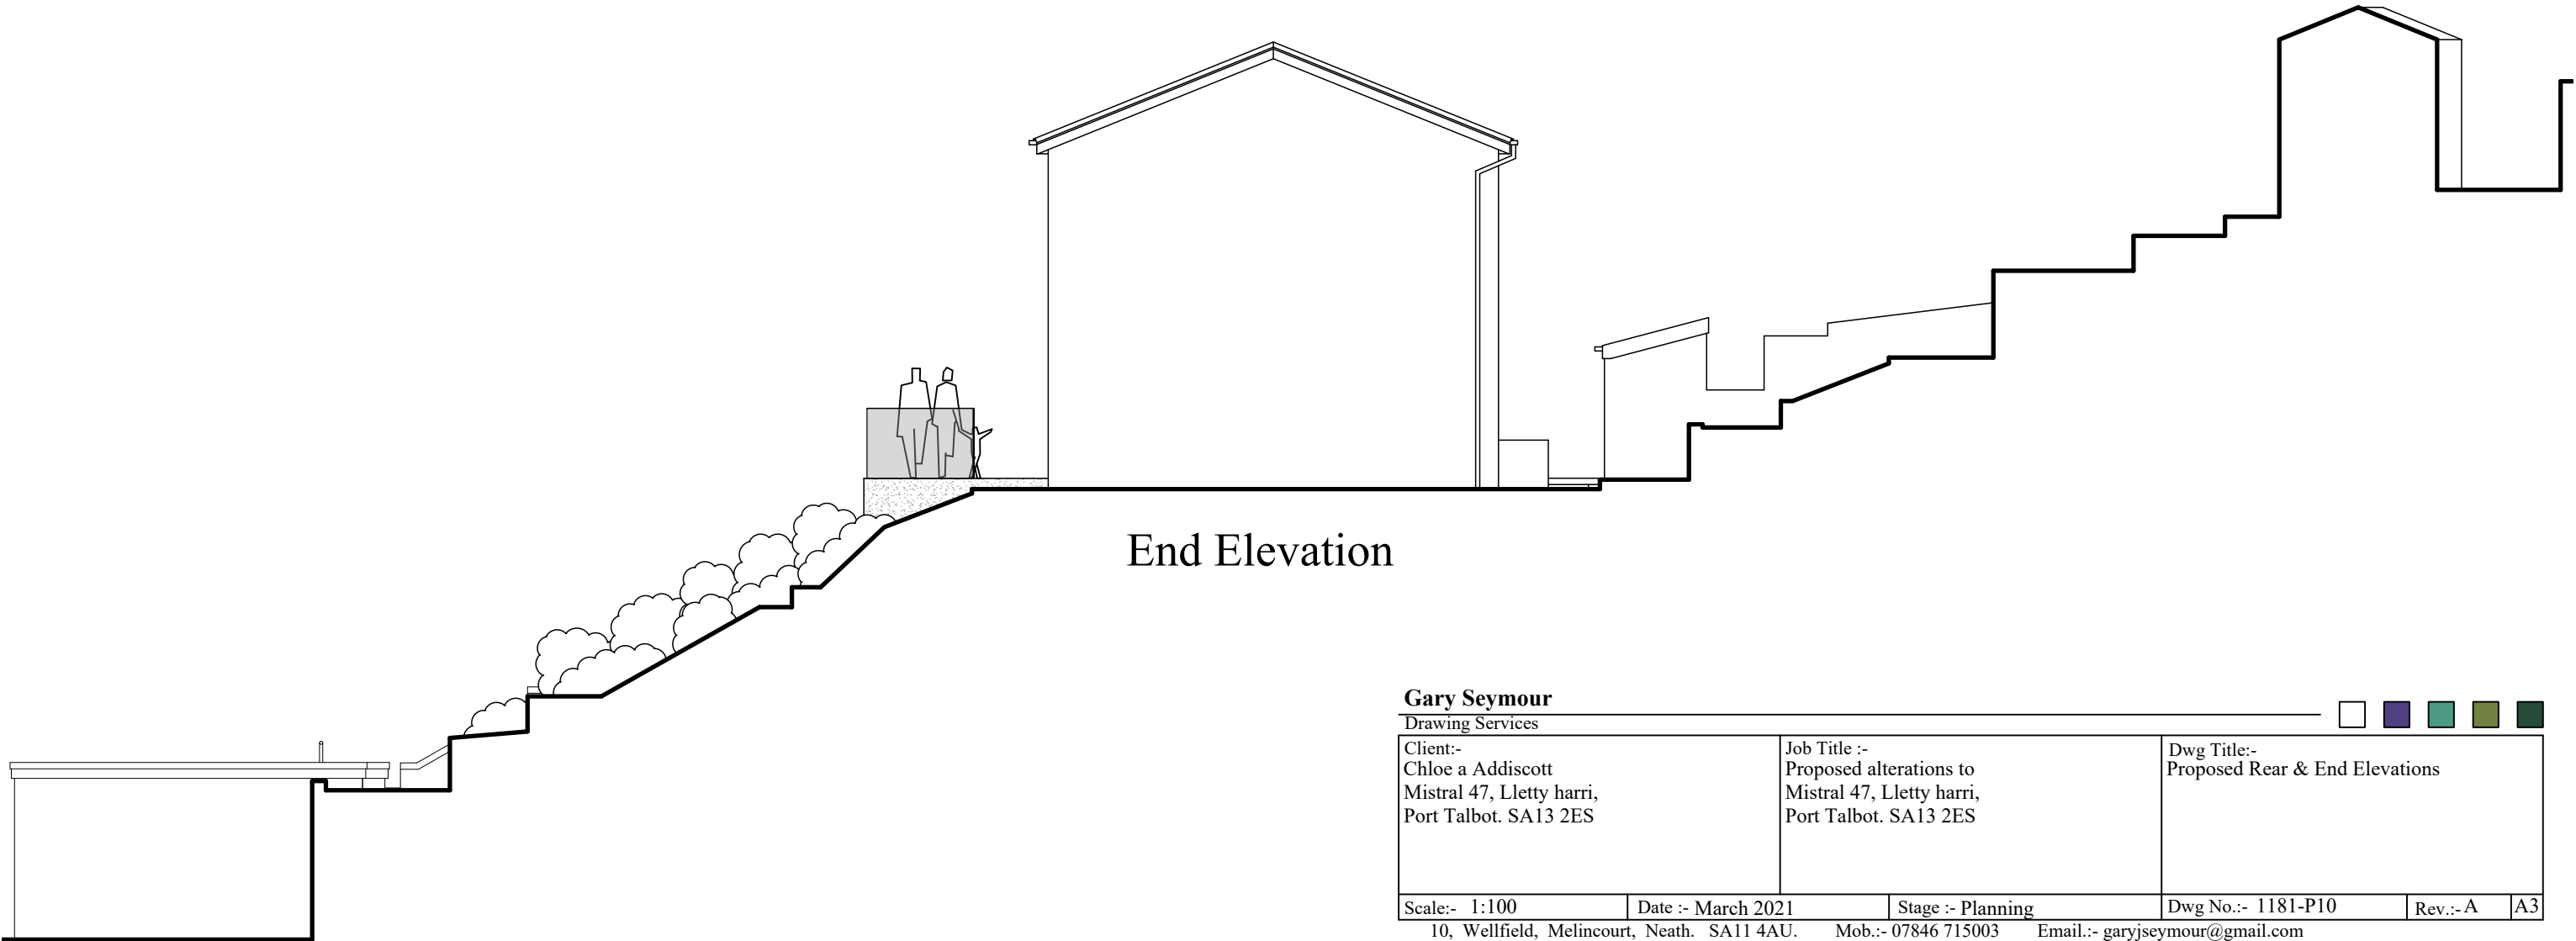

End Elevation

Gary Seymour Drawing Services					
Client:- Chloe a Addiscott Mistral 47, Lletty harri, Port Talbot. SA13 2ES		Job Title :- Proposed alterations to Mistral 47, Lletty harri, Port Talbot. SA13 2ES		Dwg Title:- Proposed Rear & End Elevations	
Scale:- 1:100	Date :- March 2021	Stage :- Planning	Dwg No.:- 1181-P10	Rev.:- A	A3

10, Wellfield, Melincourt, Neath. SA11 4AU. Mob.:- 07846 715003 Email.:- garyjseymour@gmail.com