




Scurr Architects
85 Southdown Road
Haverhill
A12 9PS
T: 01552 723992
email: scurr@scurr.co.uk
www.scurr.co.uk



Notes:
All drawings to be read in conjunction with all other drawings as noted on issue sheet.

Application Boundary

NG100 AREAS SCHEDULE	
TYPE	m ²
GEA	377
RENTABLE	327
FOOTPRINT	377

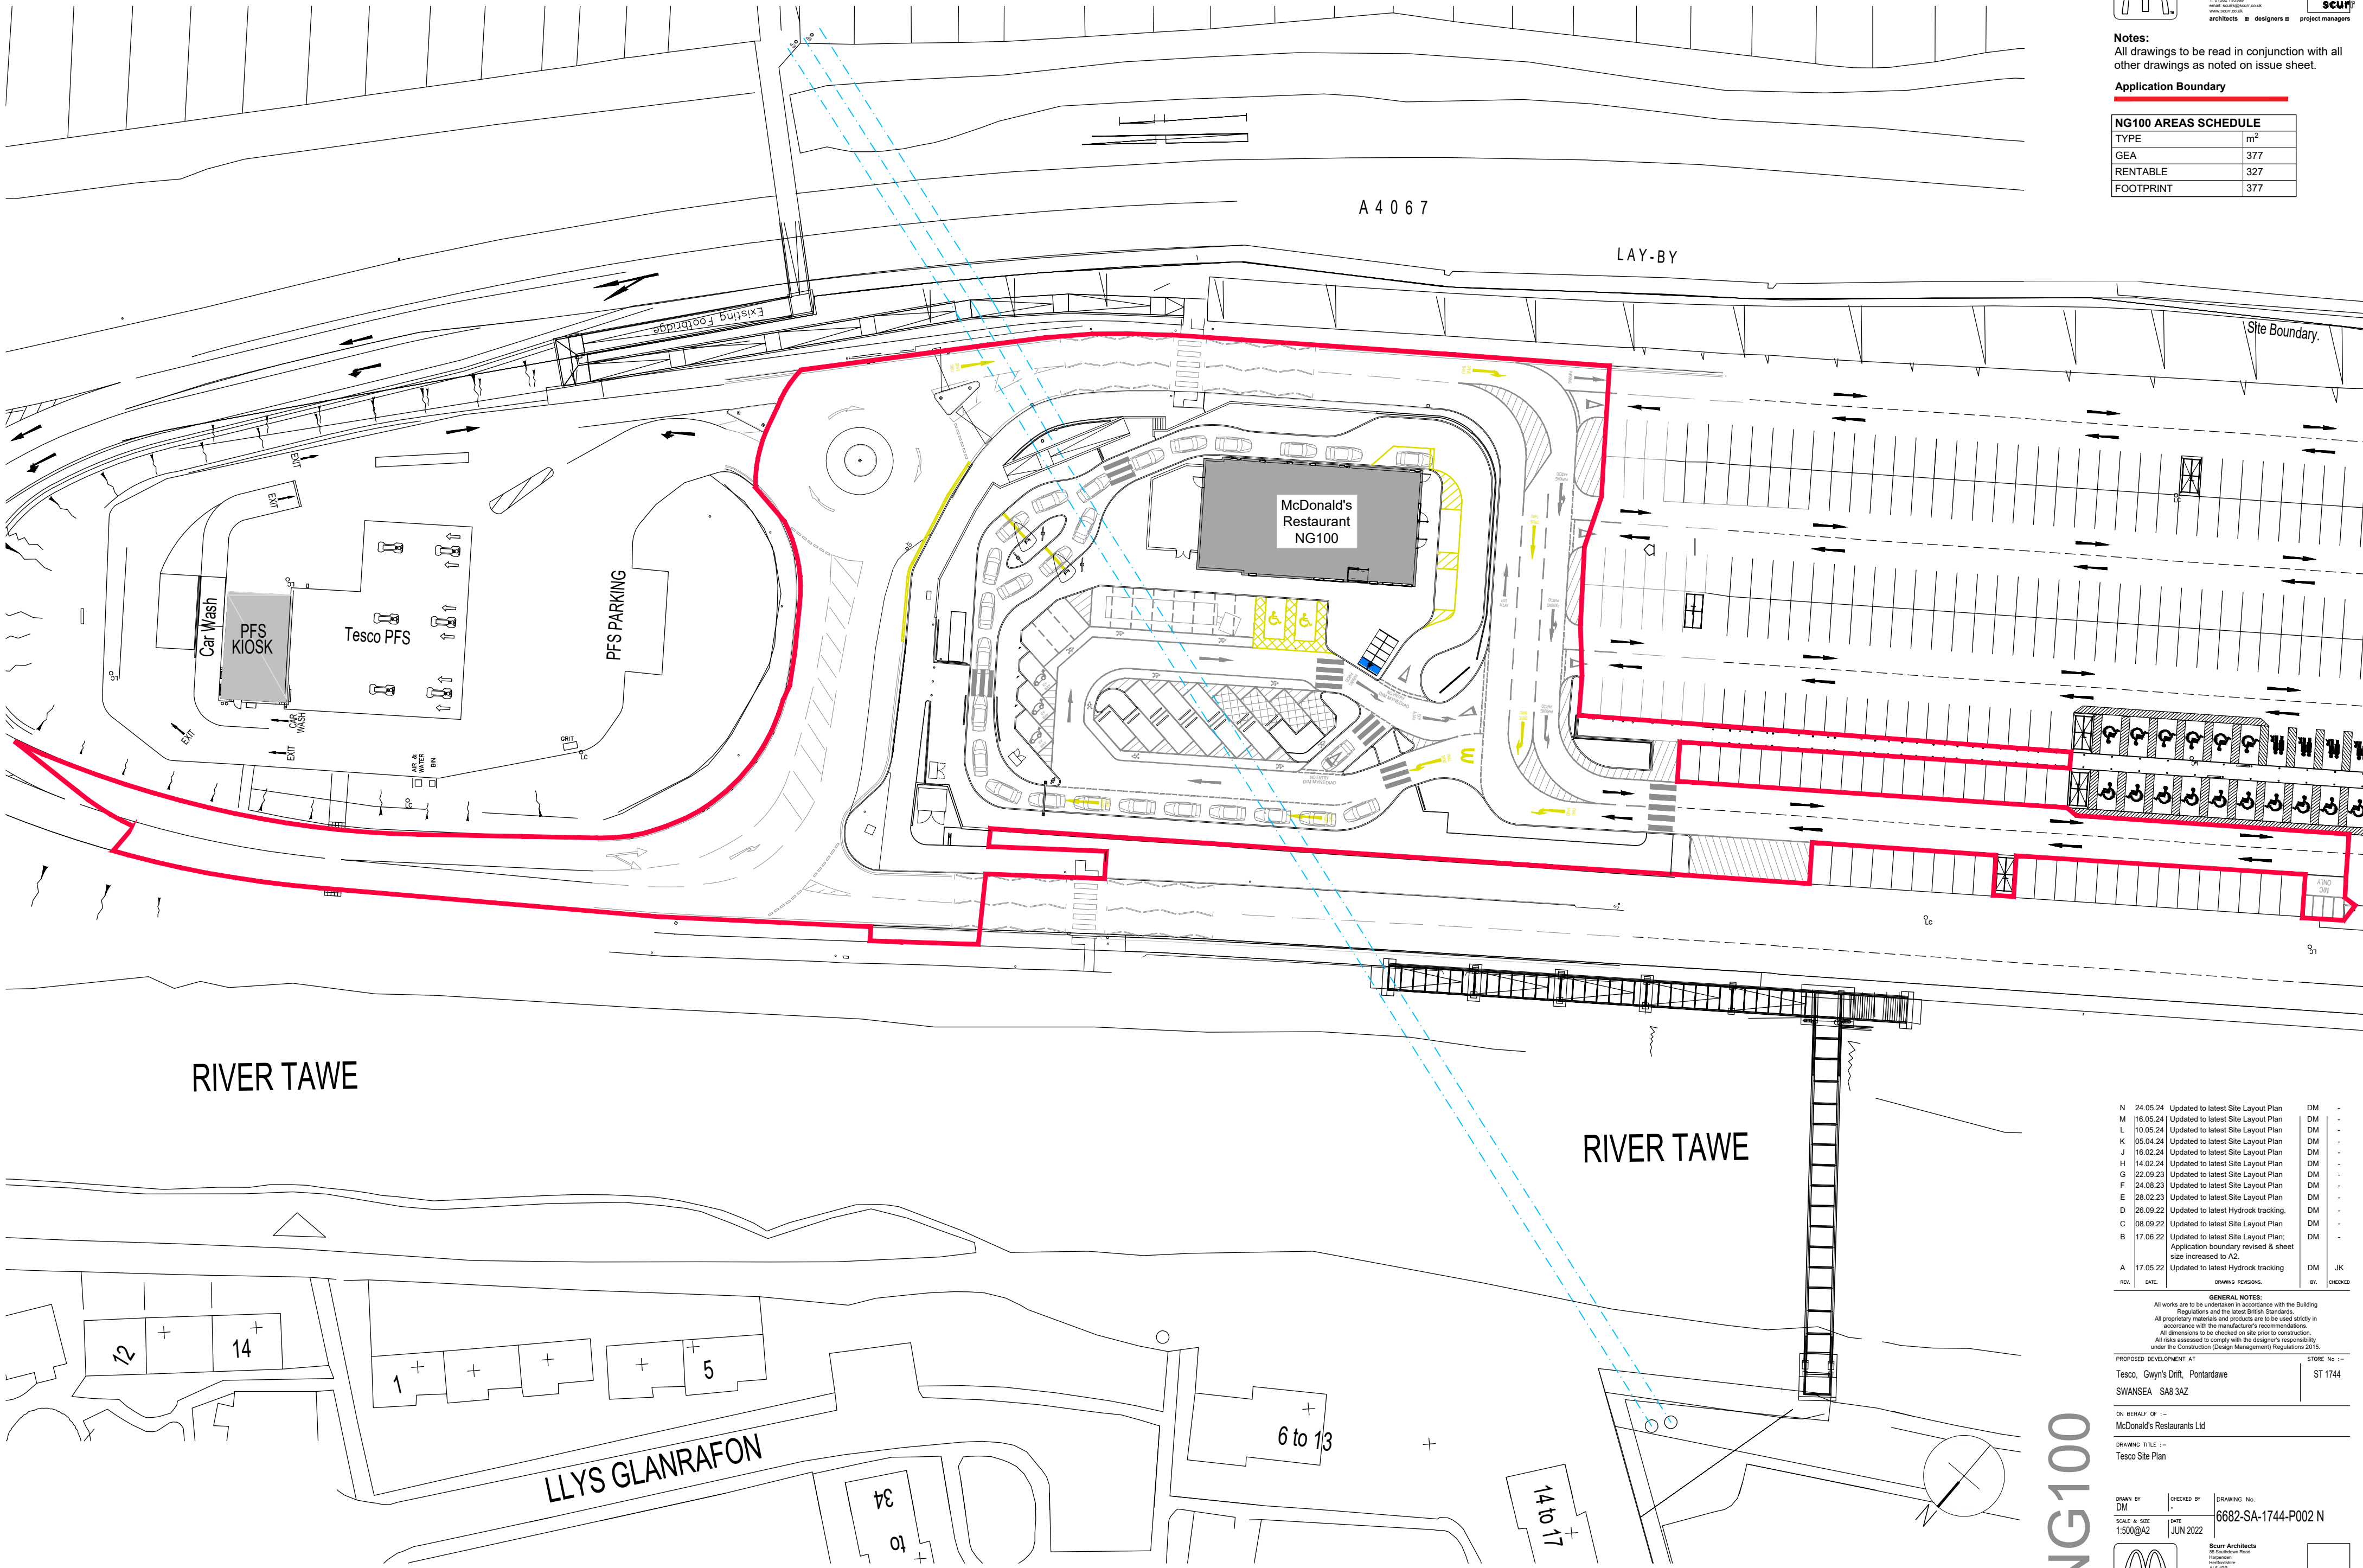

N	24.05.24	Updated to latest Site Layout Plan	DM	-
M	16.05.24	Updated to latest Site Layout Plan	DM	-
L	10.05.24	Updated to latest Site Layout Plan	DM	-
K	05.04.24	Updated to latest Site Layout Plan	DM	-
J	16.02.24	Updated to latest Site Layout Plan	DM	-
H	14.02.24	Updated to latest Site Layout Plan	DM	-
G	22.09.23	Updated to latest Site Layout Plan	DM	-
F	24.08.23	Updated to latest Site Layout Plan	DM	-
E	28.02.23	Updated to latest Site Layout Plan	DM	-
D	26.09.22	Updated to latest Hydrock tracking.	DM	-
C	08.09.22	Updated to latest Site Layout Plan	DM	-
B	17.06.22	Updated to latest Site Layout Plan; Application boundary revised & sheet size increased to A2.	DM	-
A	17.05.22	Updated to latest Hydrock tracking	DM	JK
REV.	DATE.	DRAWING REVISIONS.	BY.	CHECKED

GENERAL NOTES:
All works are to be undertaken in accordance with the Building Regulations and the latest British Standards.
All proprietary materials and products are to be used strictly in accordance with the manufacturer's recommendations.
All dimensions to be checked on site prior to construction.
All risks assessed to comply with the designer's responsibility under the Construction (Design Management) Regulations 2015.

PROPOSED DEVELOPMENT AT:
Tesco, Gwyn's Drift, Pontardawe
SWANSEA SA8 3AZ

STORE No: ST 1744

ON BEHALF OF:--
McDonald's Restaurants Ltd
DRAWING TITLE:--
Tesco Site Plan

DRAWN BY: DM
SCALE & SIZE: 1:500@A2
CHECKED BY: -
DATE: JUN 2022
DRAWING No.: 6682-SA-1744-P002 N



Scurr Architects
85 Southdown Road
Haverhill
A12 9PS
T: 01552 723992
email: scurr@scurr.co.uk
www.scurr.co.uk



© Copyright McDonald's Restaurants & Scurr Architects

0 10 20
Scale in metres (1:500)

NG100