




Scurr Architects
85 Southdown Road
Haverhill
A12 9PS
T: 01552 723999
www.scurr.co.uk



Notes:
All drawings to be read in conjunction with all other drawings as noted on issue sheet.

Application Boundary:

Other Land under Applicant Control:
(as per Title Plan CYM333608)

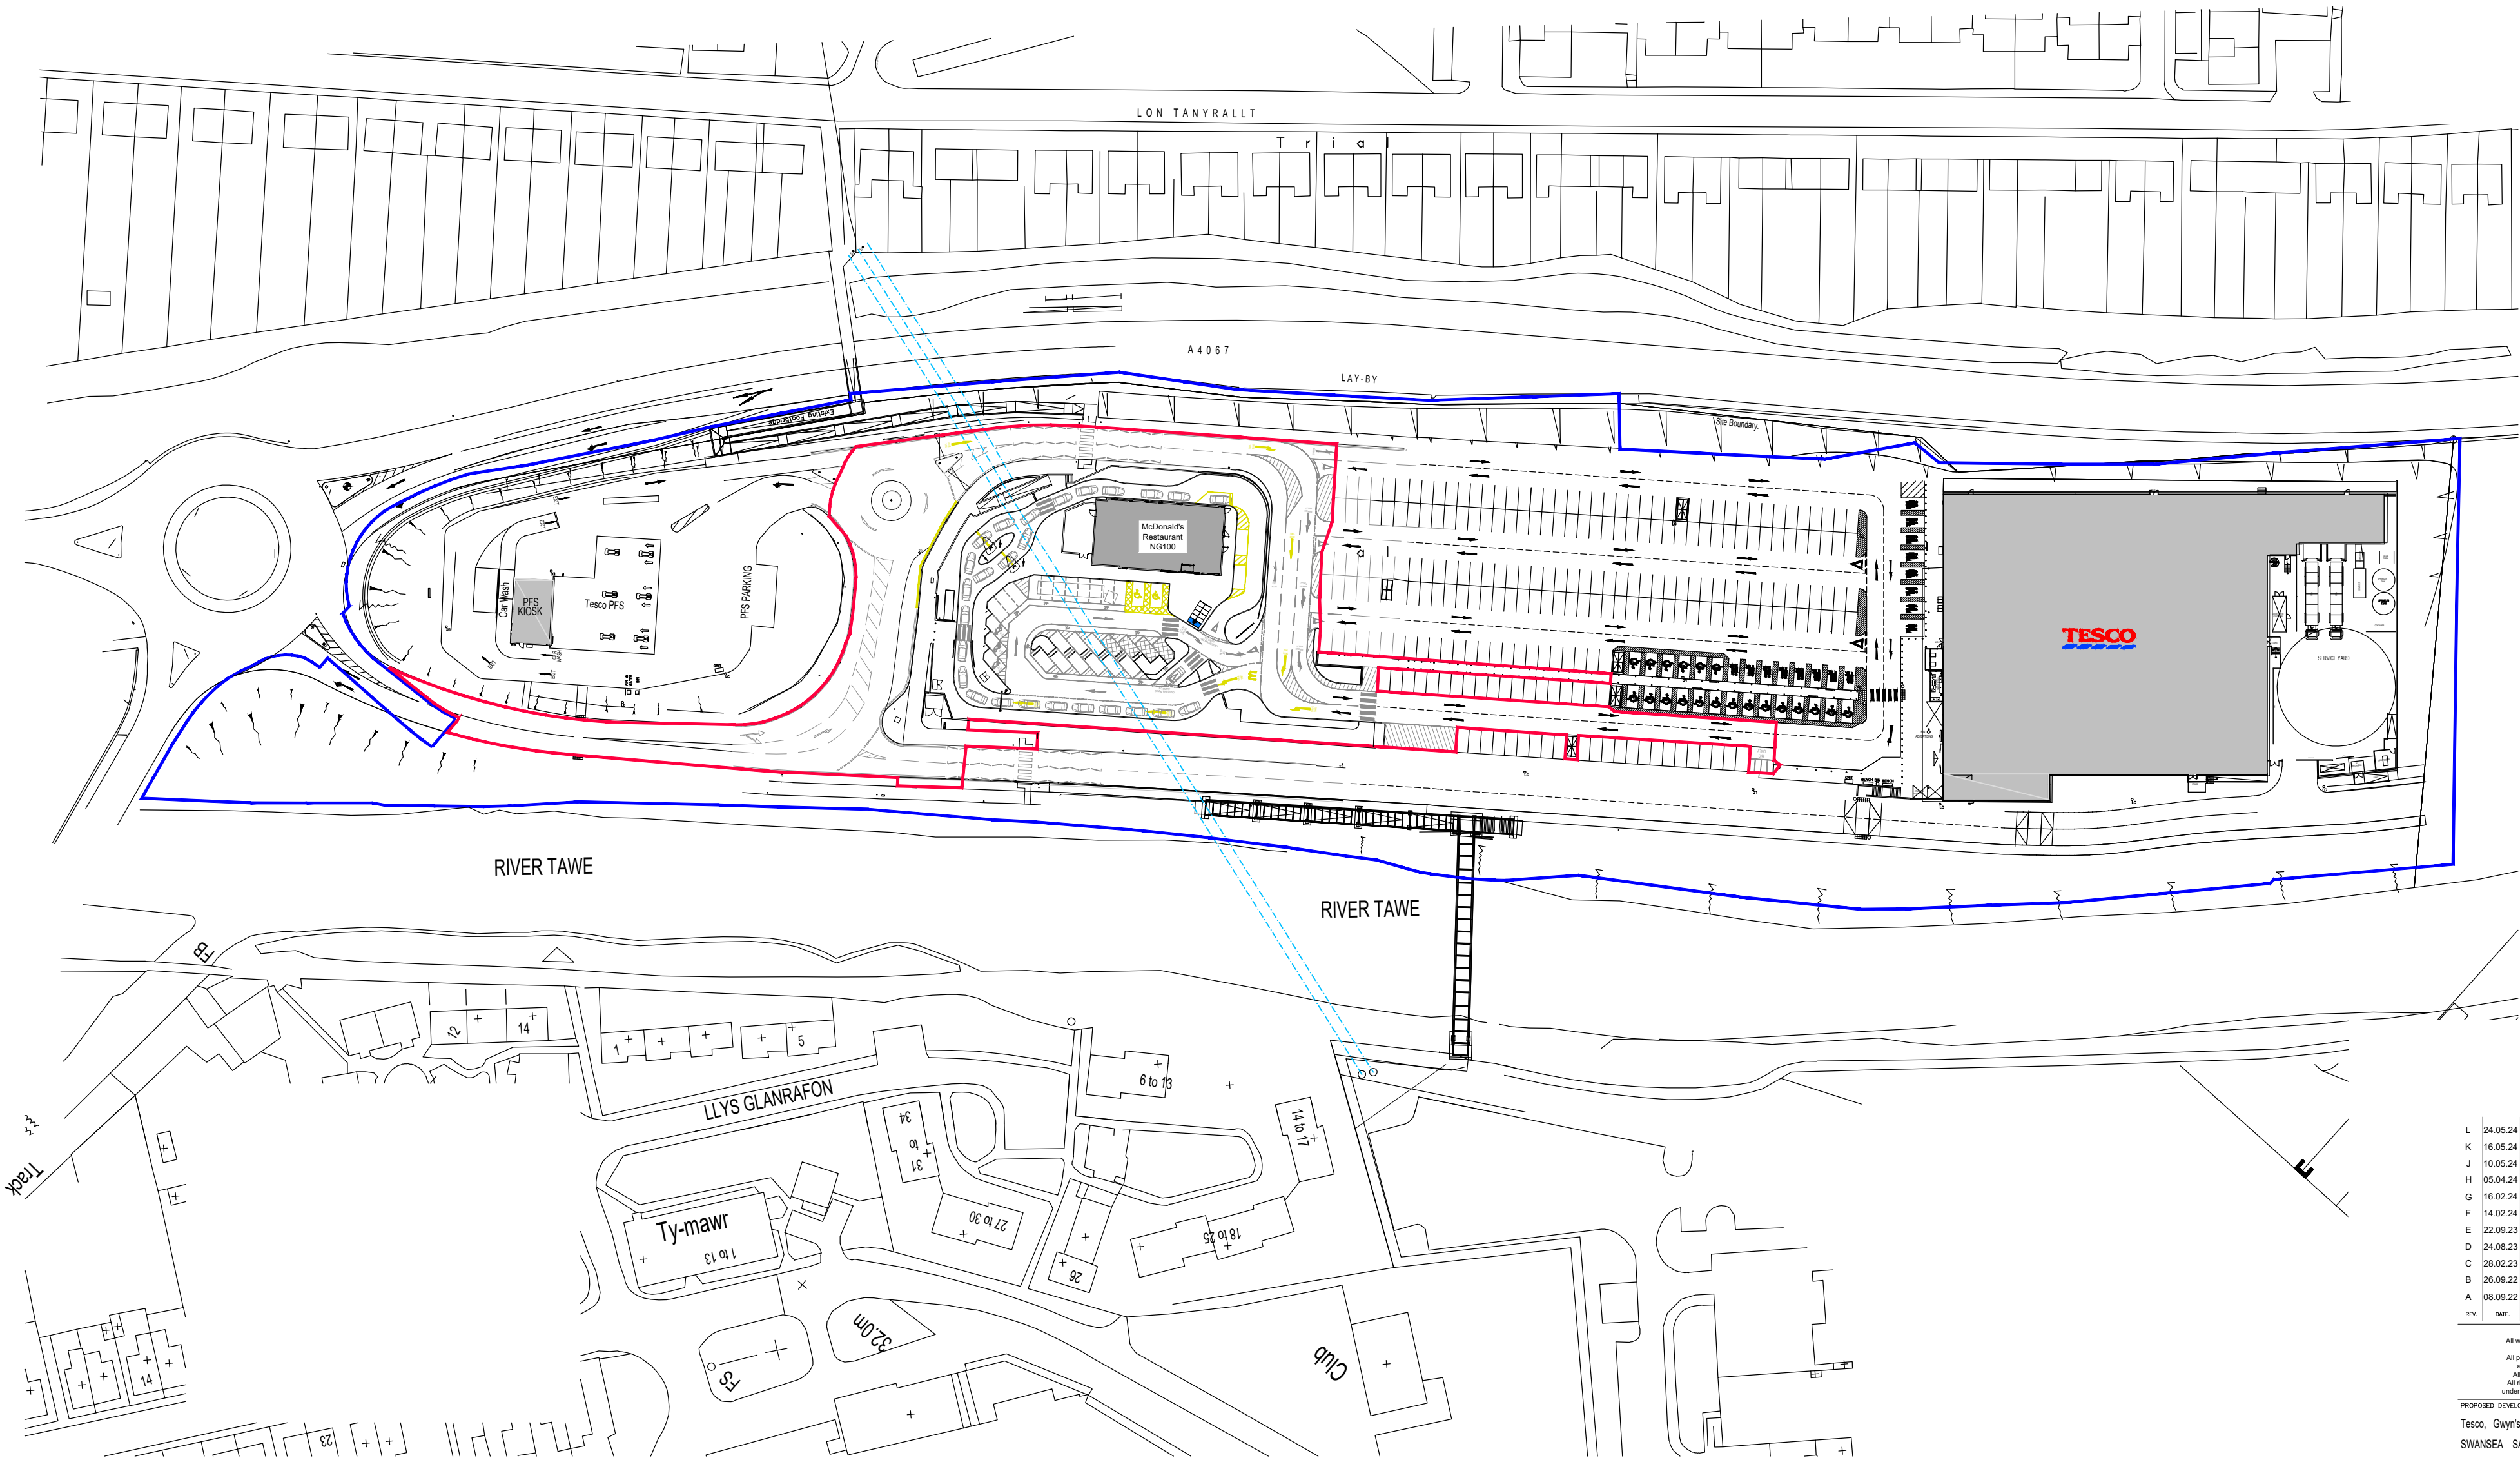

L	24.05.24	Updated to latest Site Layout Plan	DM	-
K	16.05.24	Updated to latest Site Layout Plan	DM	-
J	10.05.24	Updated to latest Site Layout Plan	DM	-
H	05.04.24	Updated to latest Site Layout Plan	DM	-
G	16.02.24	Updated to latest Site Layout Plan	DM	-
F	14.02.24	Updated to latest Site Layout Plan	DM	-
E	22.08.23	Updated to latest Site Layout Plan	DM	-
D	24.08.23	Updated to latest Site Layout Plan	DM	-
C	28.02.23	Updated to latest Site Layout Plan	DM	-
B	26.09.22	Updated to latest Hydrock tracking	DM	-
A	08.09.22	Updated to latest Site Layout Plan	DM	-
REV.	DATE.	DESCRIPTION	BY.	CHECKED

GENERAL NOTES:
All works are to be undertaken in accordance with the Building Regulations and the latest British Standards.
All proprietary materials and products are to be used strictly in accordance with the manufacturer's recommendations.
All dimensions to be checked on site prior to construction.
All risks assessed to comply with the designer's responsibility under the Construction (Design Management) Regulations 2015.

PROPOSED DEVELOPMENT AT	STORE No :-
Tesco, Gwyn's Drift, Pontardawe	ST 1744
SWANSEA SA8 3AZ	


ON BEHALF OF :-
McDonald's Restaurants Ltd

DRAWING TITLE :-
Tesco Site Plan

DRAWN BY	CHECKED BY	DRAWING No.
DM	-	6682-SA-1744-P024 L

SCALE & SIZE
1:1000@A2

DATE
JUN 2022

 

Scurr Architects
85 Southdown Road
Haverhill
A12 9PS
T: 01552 723999
www.scurr.co.uk



architects ■ designers ■ project managers
© Copyright McDonald's Restaurants & Scurr Architects



NG100