


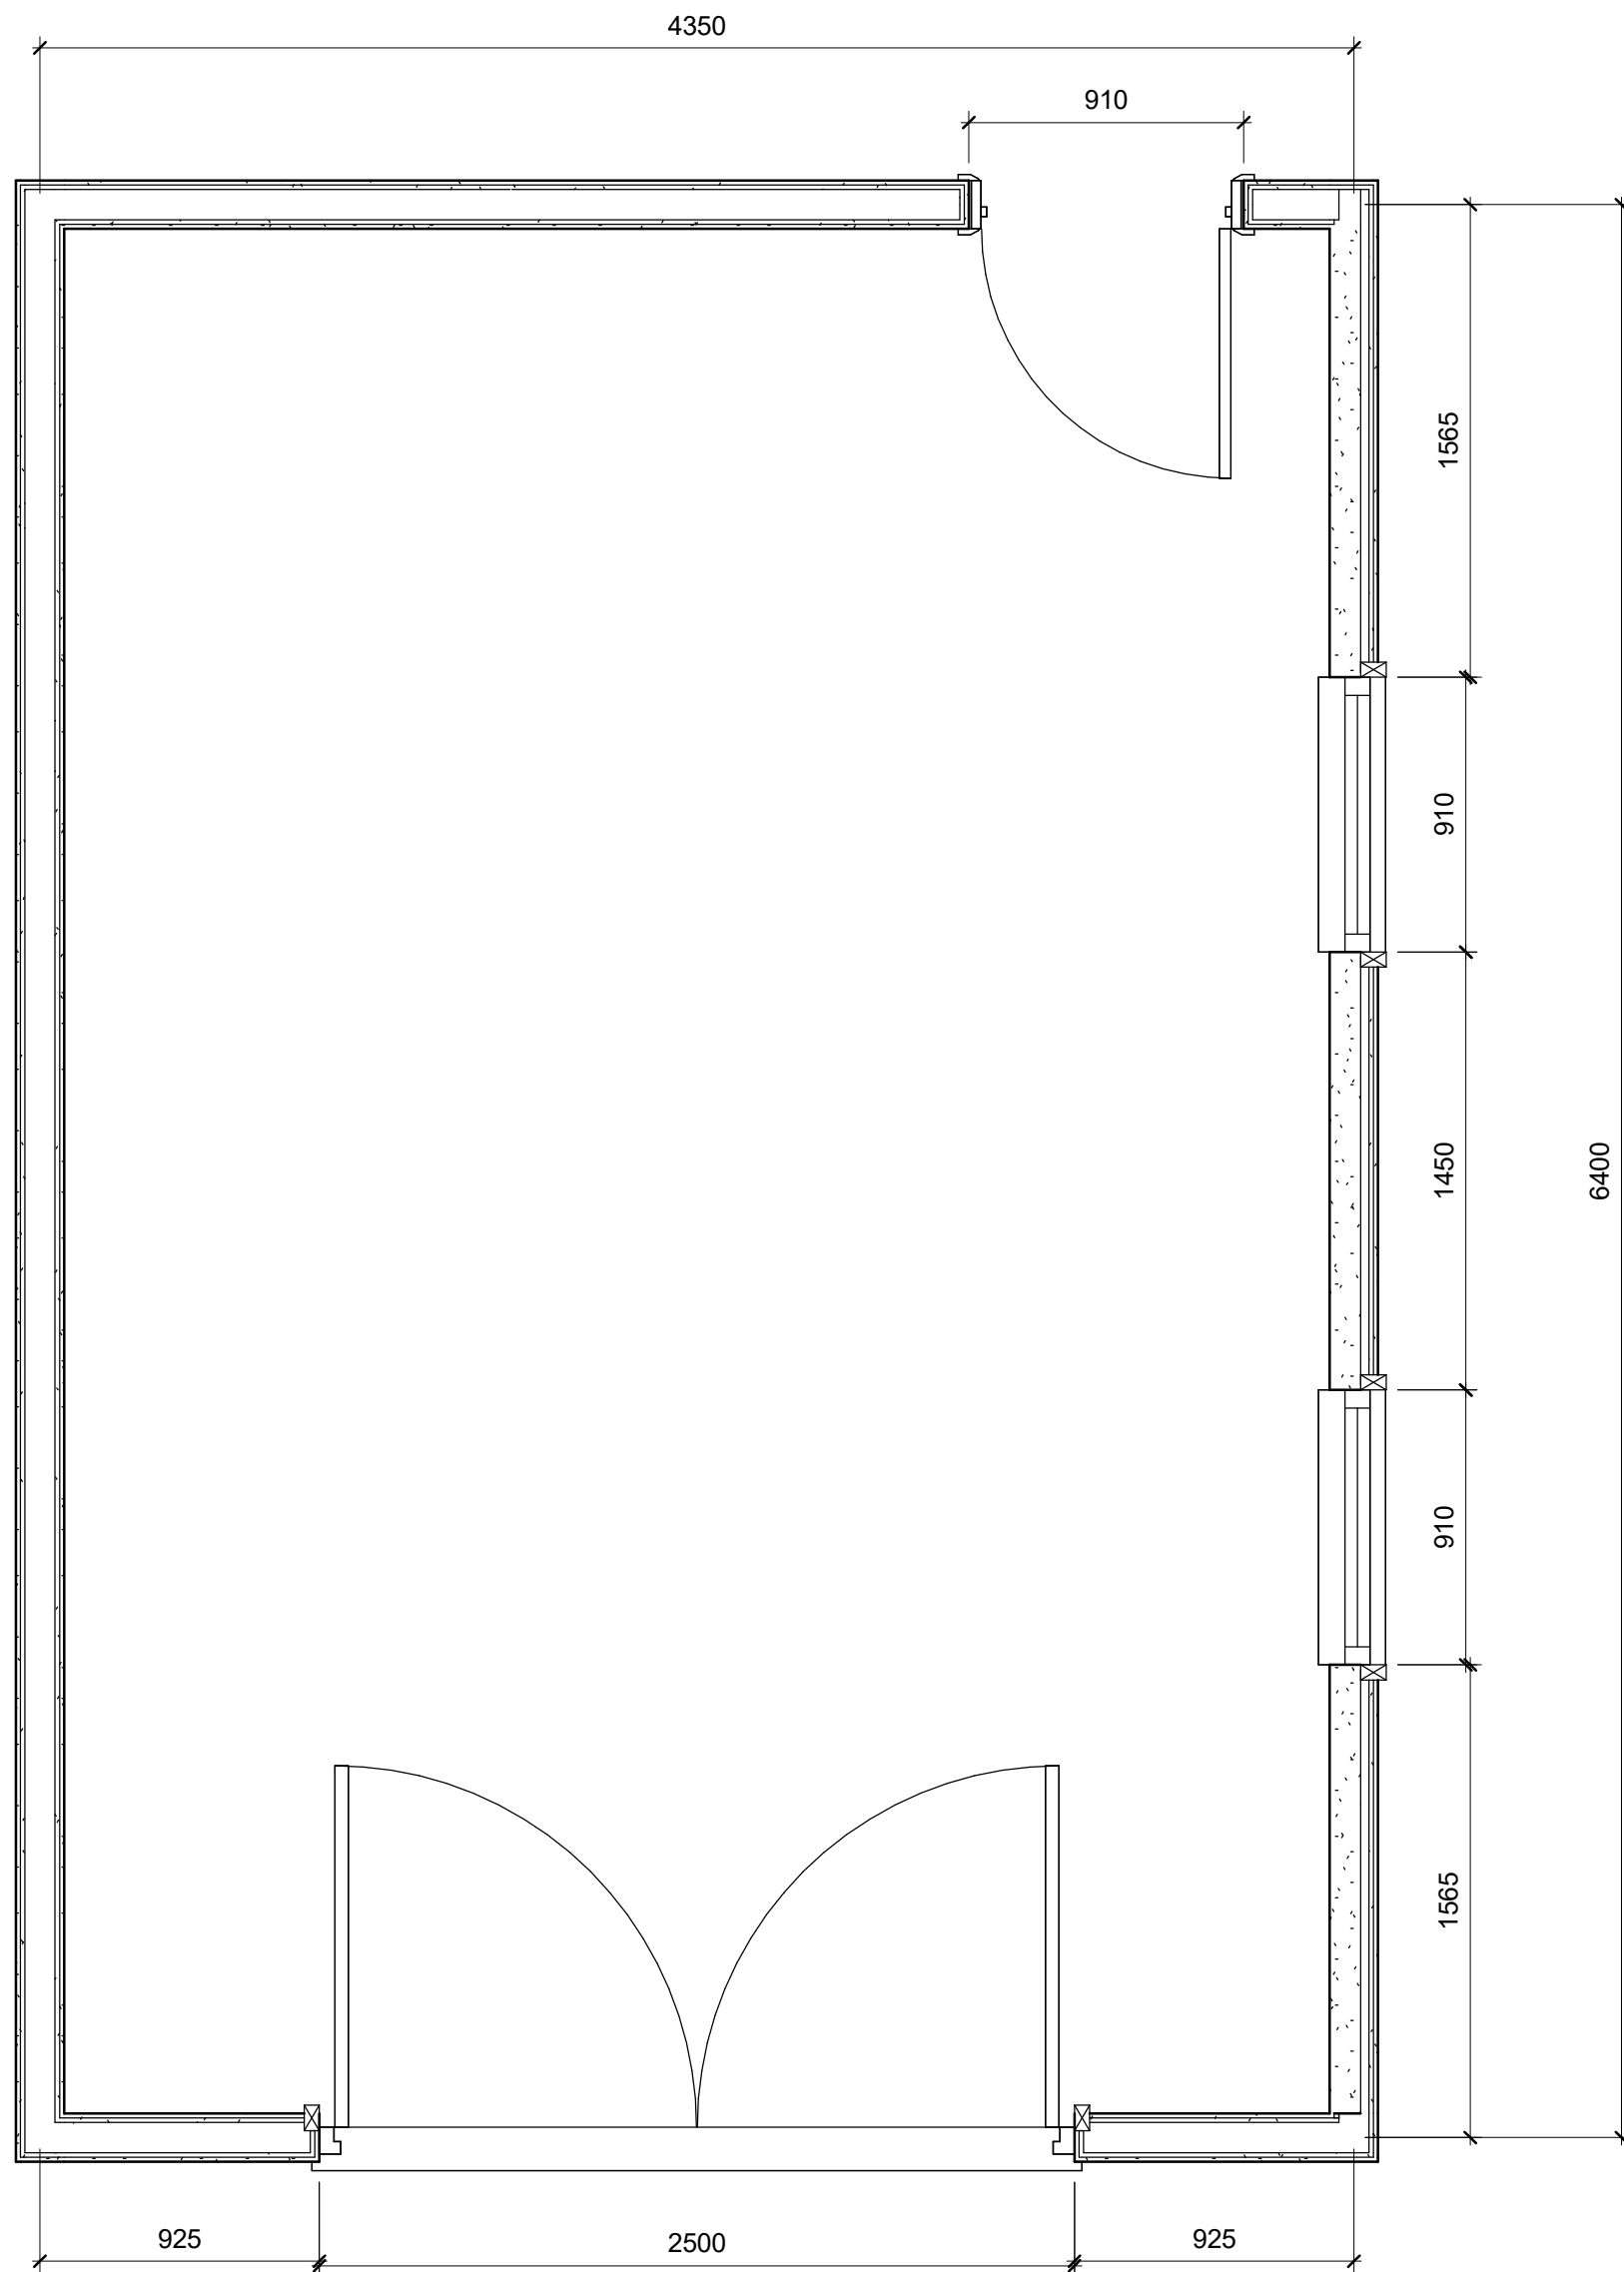
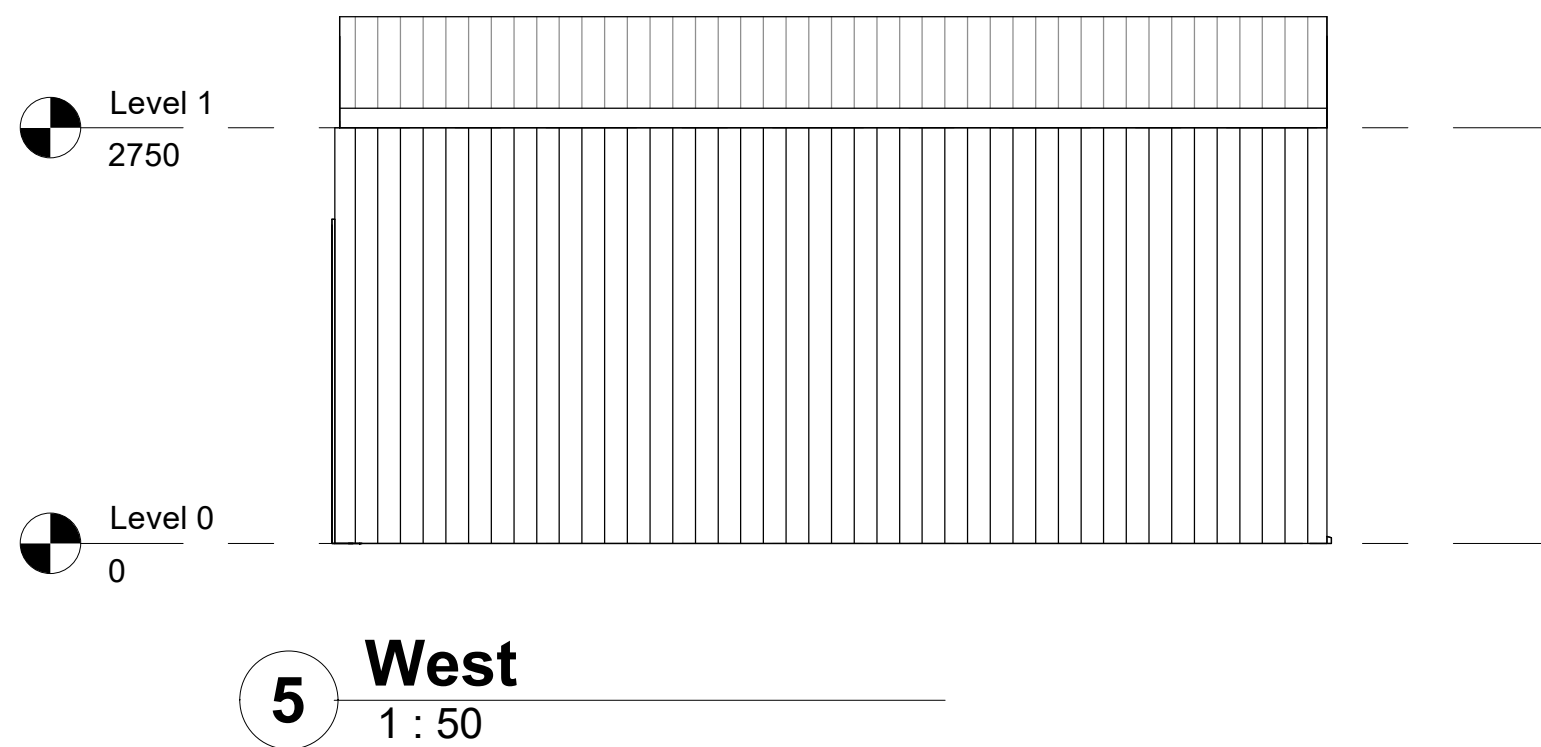
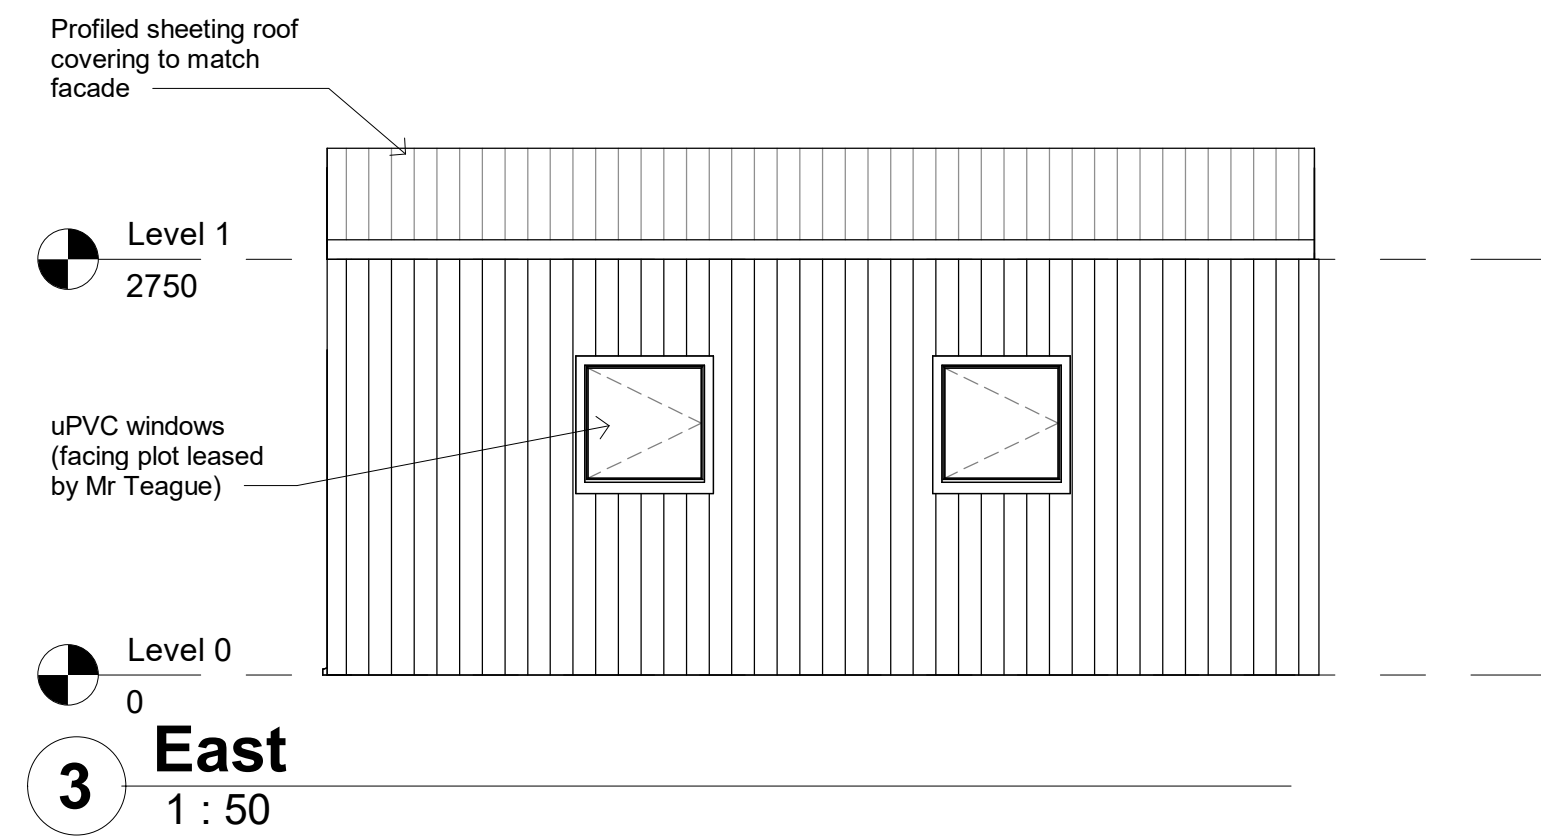


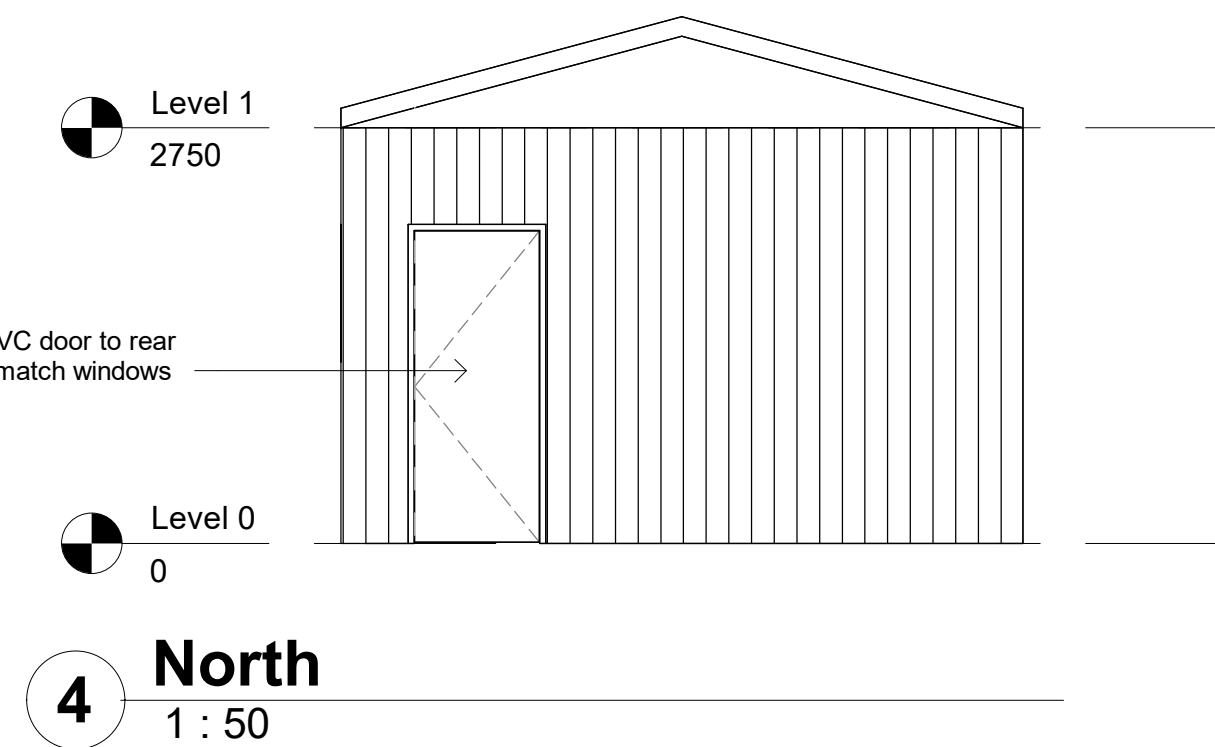

1 Level 0
1 : 25

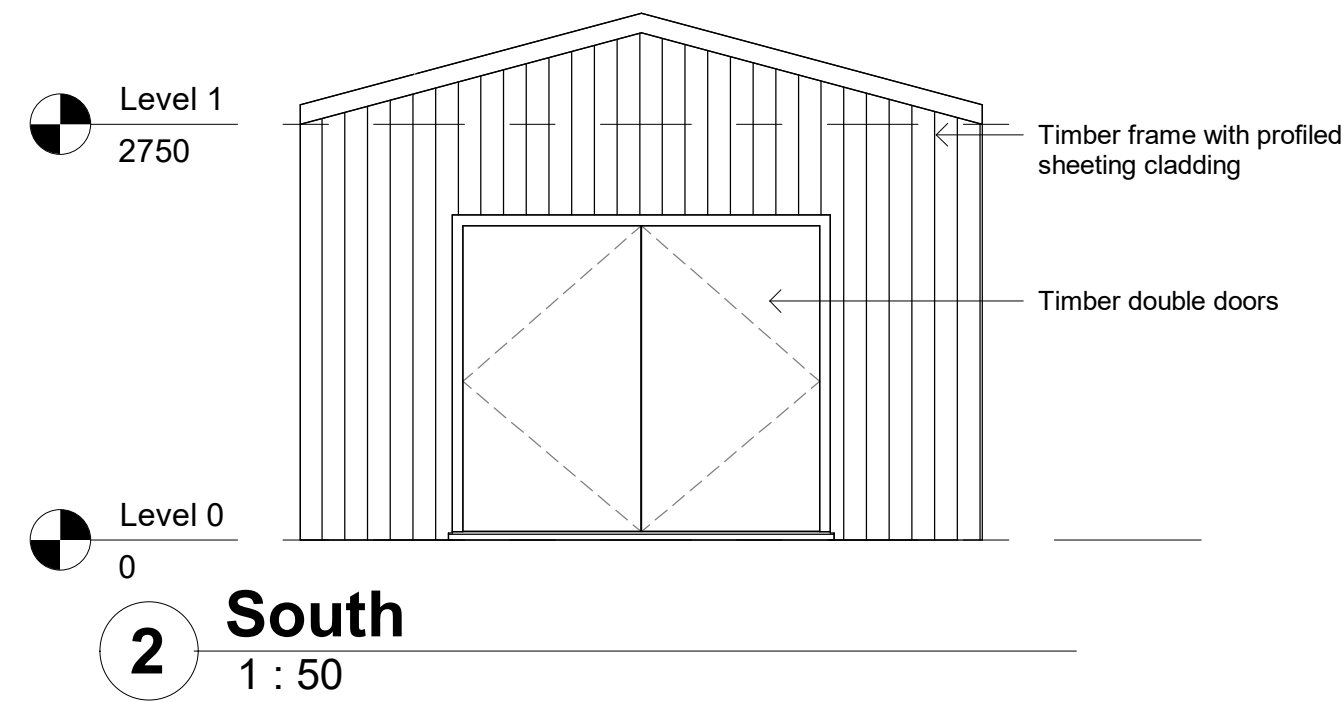

6 Location Plan
1 : 1250

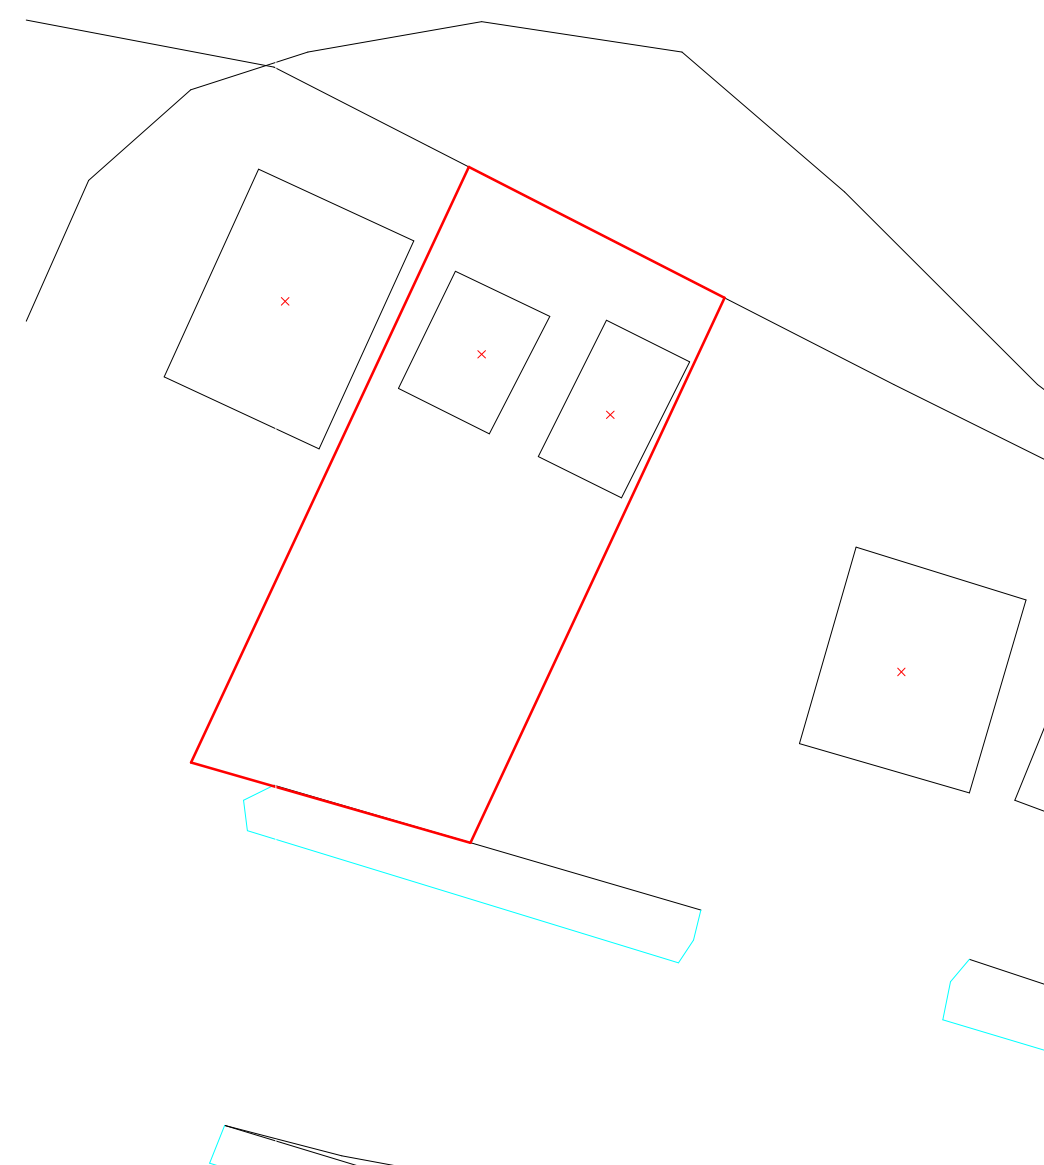

7 Existing Site Plan
1 : 200



8 Proposed Site Plan
1 : 200



TITLE		
Abergwynfi Garage		
CLIENT		
Mr W Teague		
DRAWN BY MW	CHECKED BY MW	DATE 05/24
SCALE (@ A1) As indicated		PROJECT NUMBER WT_01
DRAWING NUMBER Planning_001		REV