




south east elevation
scale | 1:100

external finishes
roof -
walls -
brickwork -
stonework -
windows/doors -
fascias -
scaffits -
rainwater goods -

marley edgemoor interlocking concrete slate | colour anthracite
parex through colour smooth render 8mm medium scrape | white blanc - monobianco (BLIC
limestone staffordshire blue brickwork plinth with black mortar joints
zstone | black slate
aluminium | colour grey ral7016
upvc | colour grey ral7016
upvc | colour grey ral7016
black upvc








south west elevation

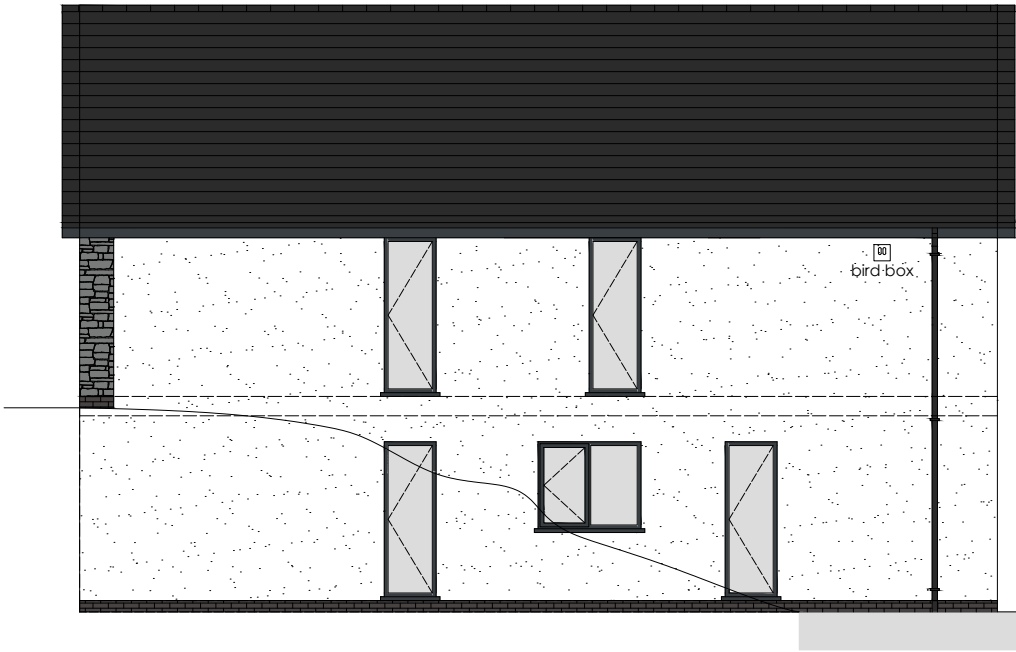

north east elevation



north west elevation

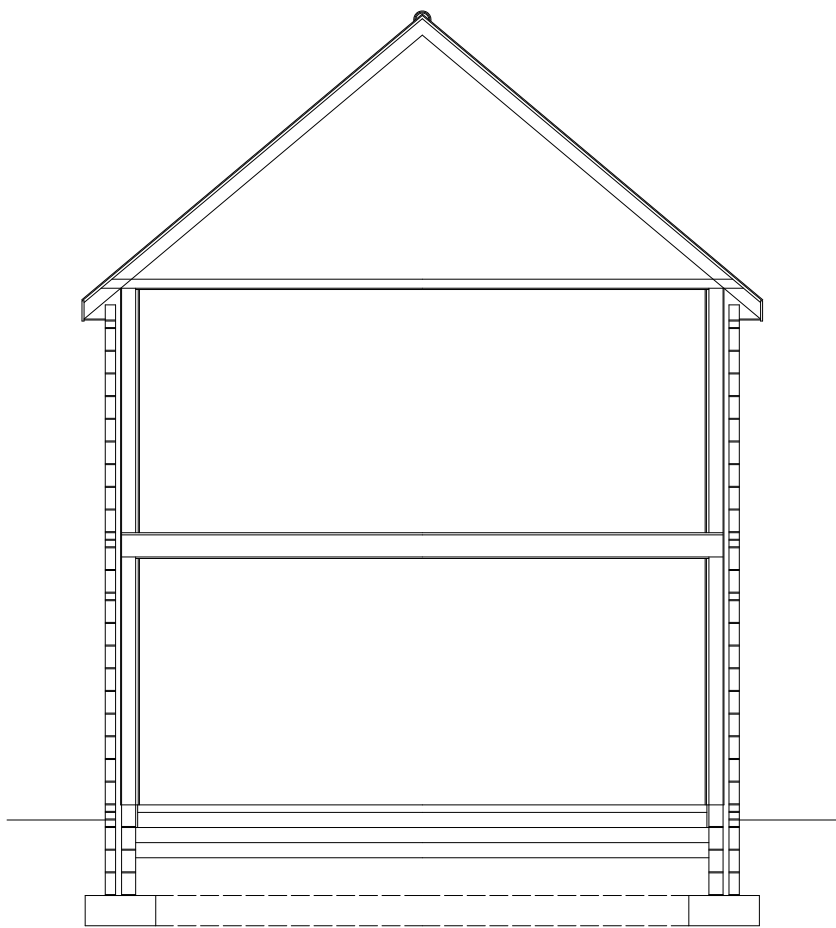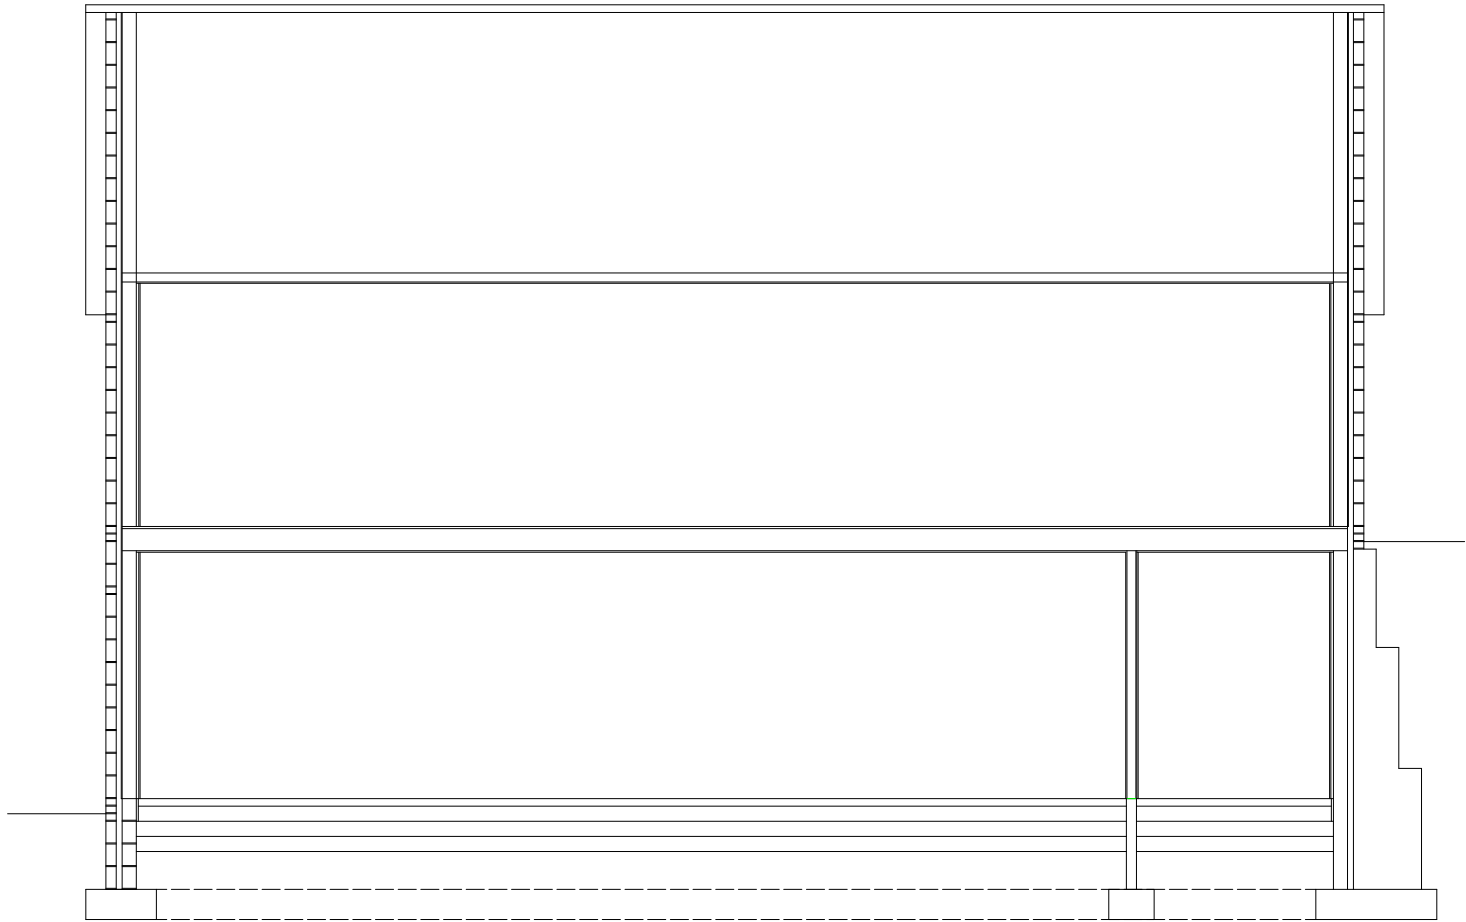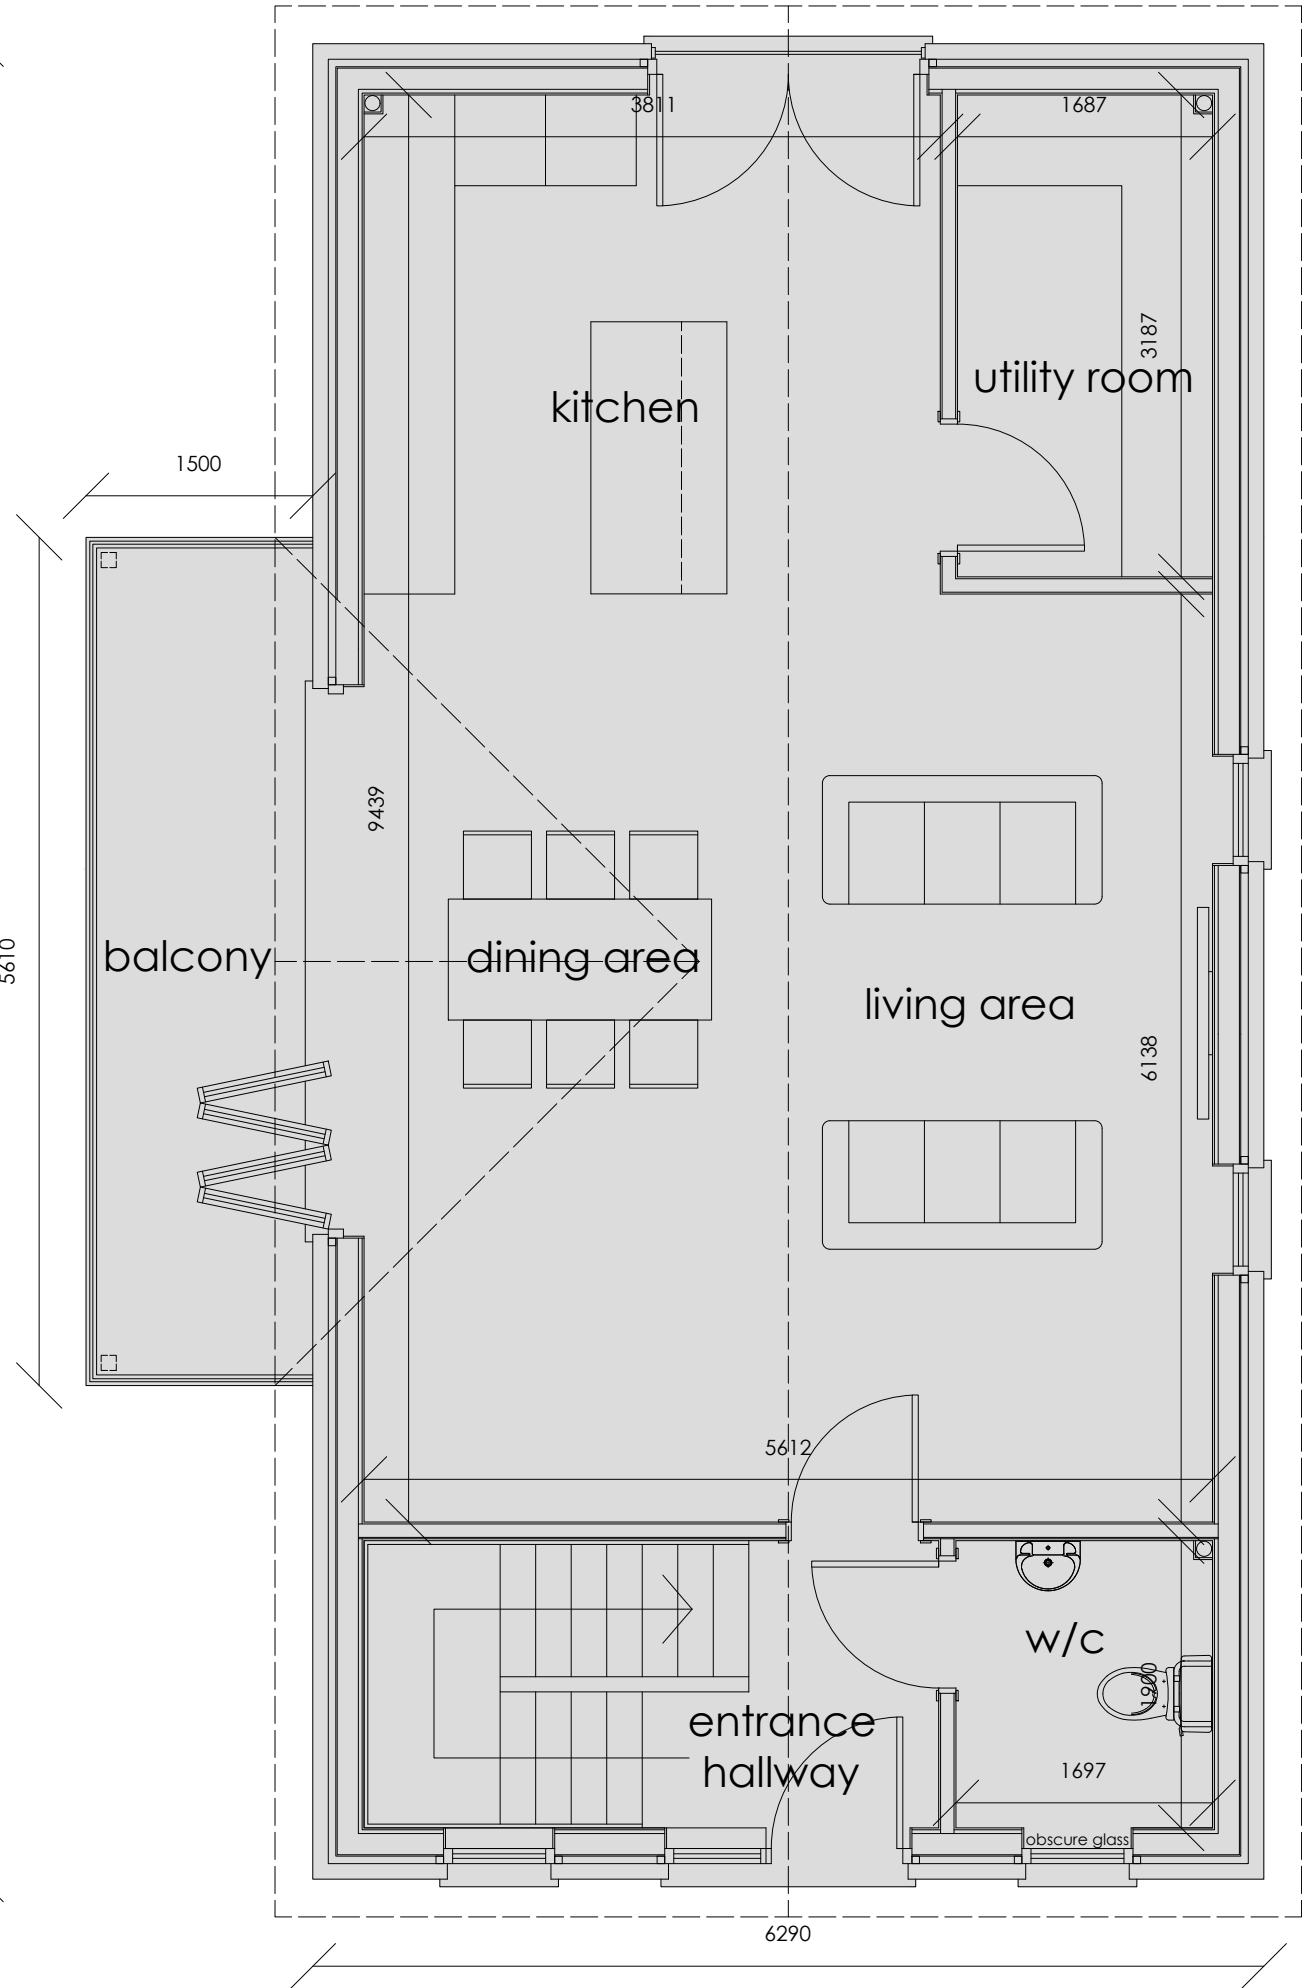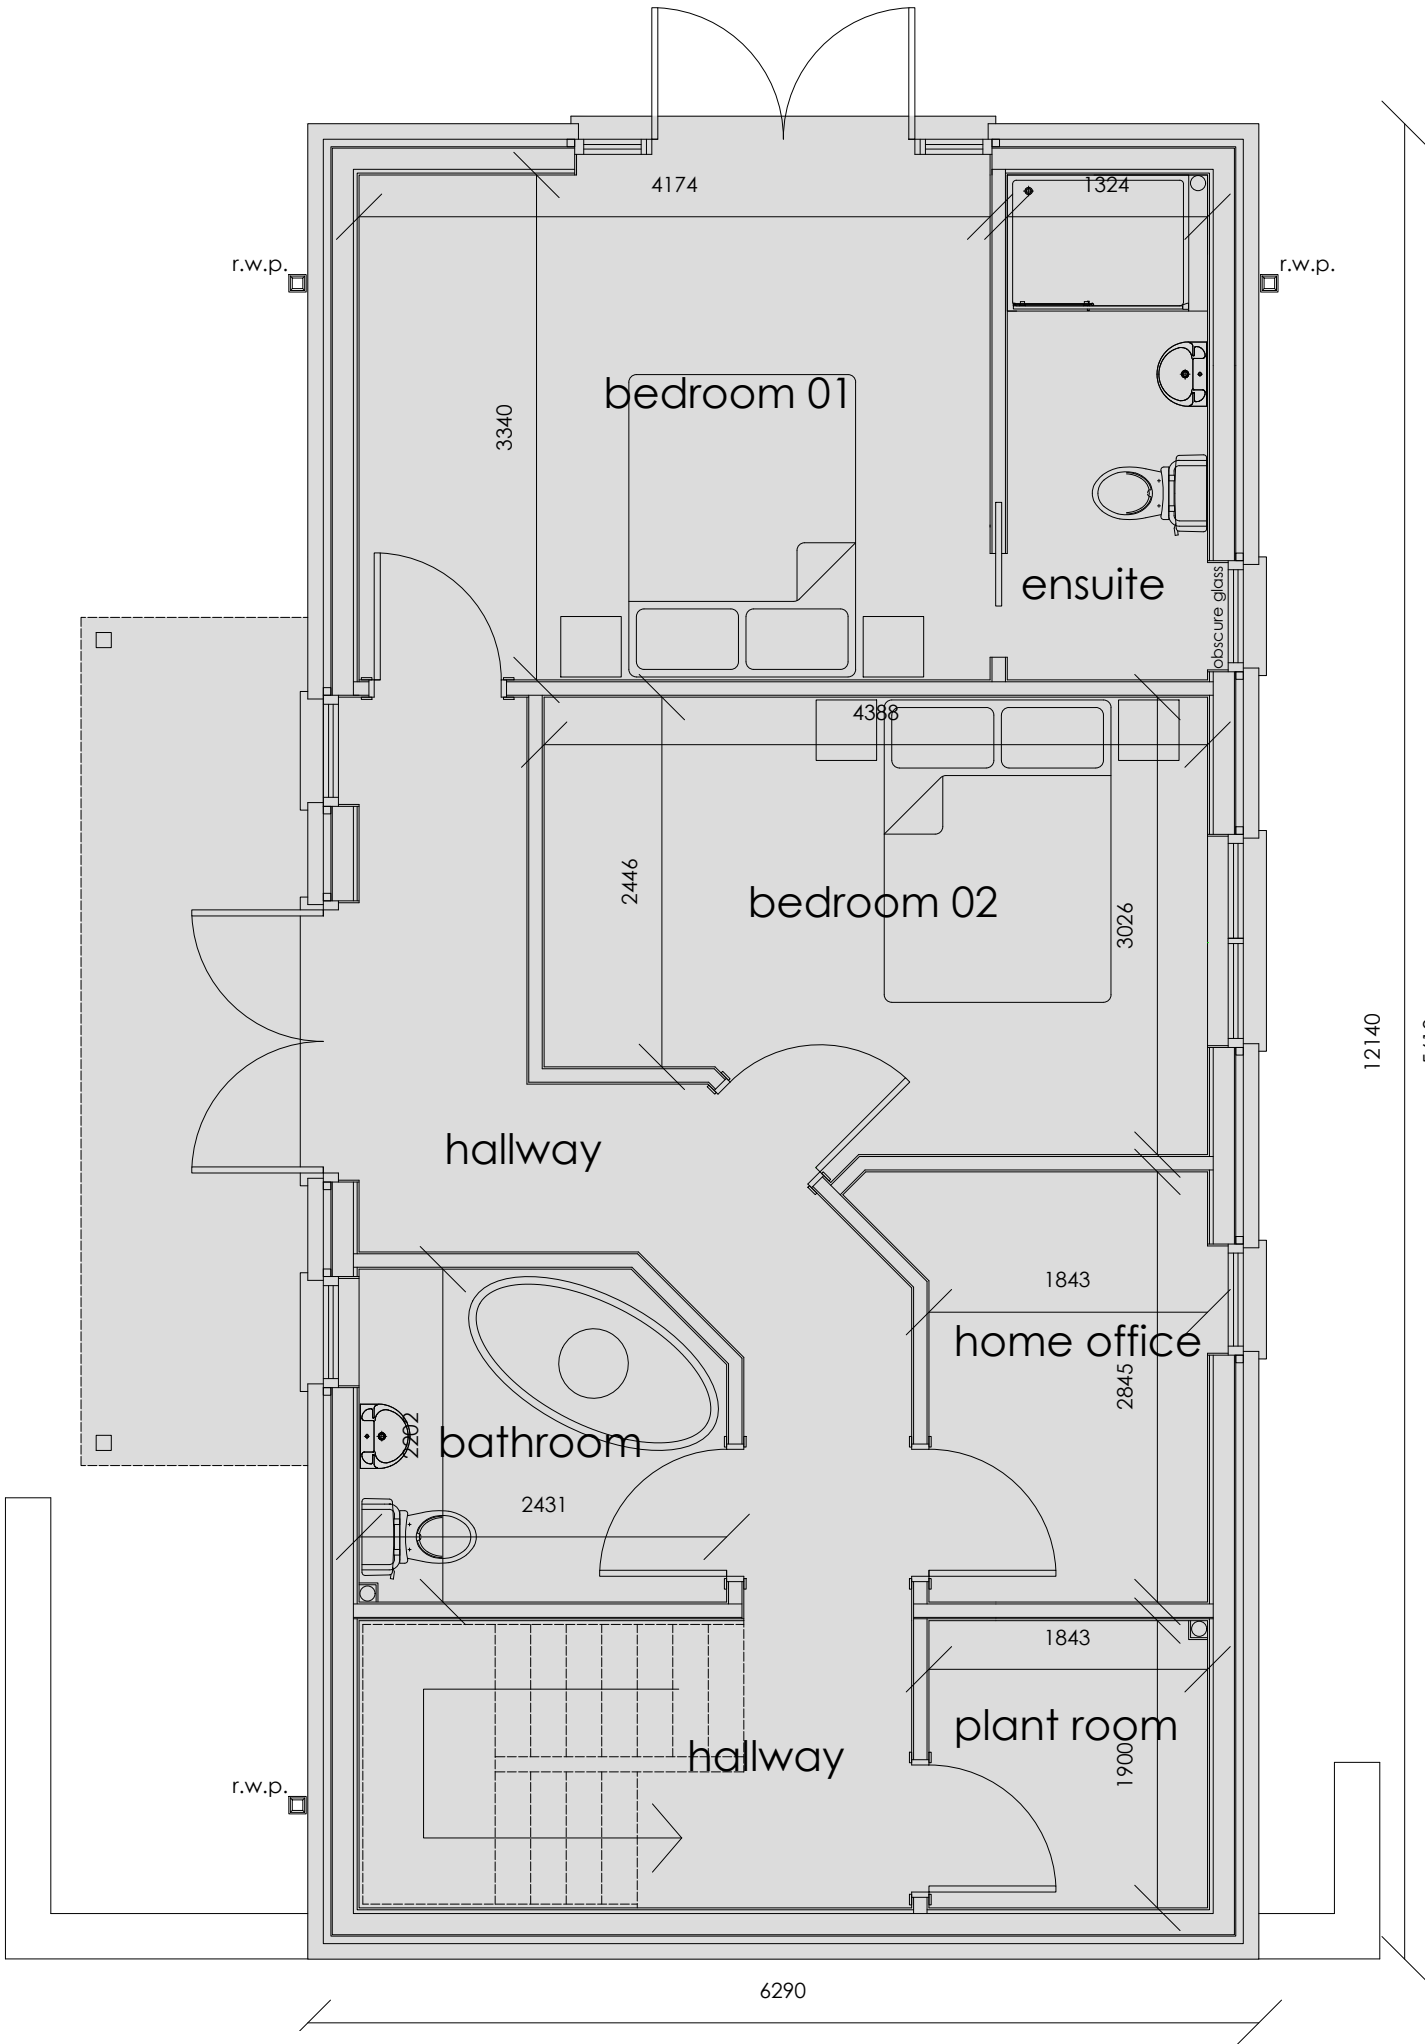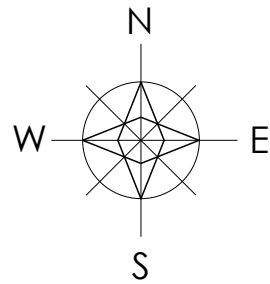

revision	
a	
b	
c	
d	
e	
f	
g	

planning	project	drawing	date
	LAND ADJACENT 24 HEDD ABERTH, PANTYFFORD, SEVEN SISTERS	PROPOSED FLOOR PLAN & ELEVATIONS	MAY 2024
	client	drawing no.	scale
	LEIGHTON & DEBORAH WILLIAMS	24.HA.05	1 50 @ A2
www.iplanarchitecture.co.uk		hello@iplanarchitecture.co.uk	07765 660189