



2No. Windows to be replaced with like for like.

Cast iron downpipes and guttering to be replaced with like for like materials and design.

2No. Windows to be replaced with like for like.

2No. Windows to be replaced with like for like.

Traditional awning with printed lettering and retractable canvas. Awning must keep 2400mm clear head height and must be min 500mm away from edge of kerb when fully open


New fascia and signage. 3D lettering (non illuminated) Letters to be 300mm (h) x 100mm (d) (Final design to be designed by others)

Repalce existing door and top light window with like for like

Replace stall riser finish with like for like materials and pattern.

Timber pergola

Timber feather edged fence

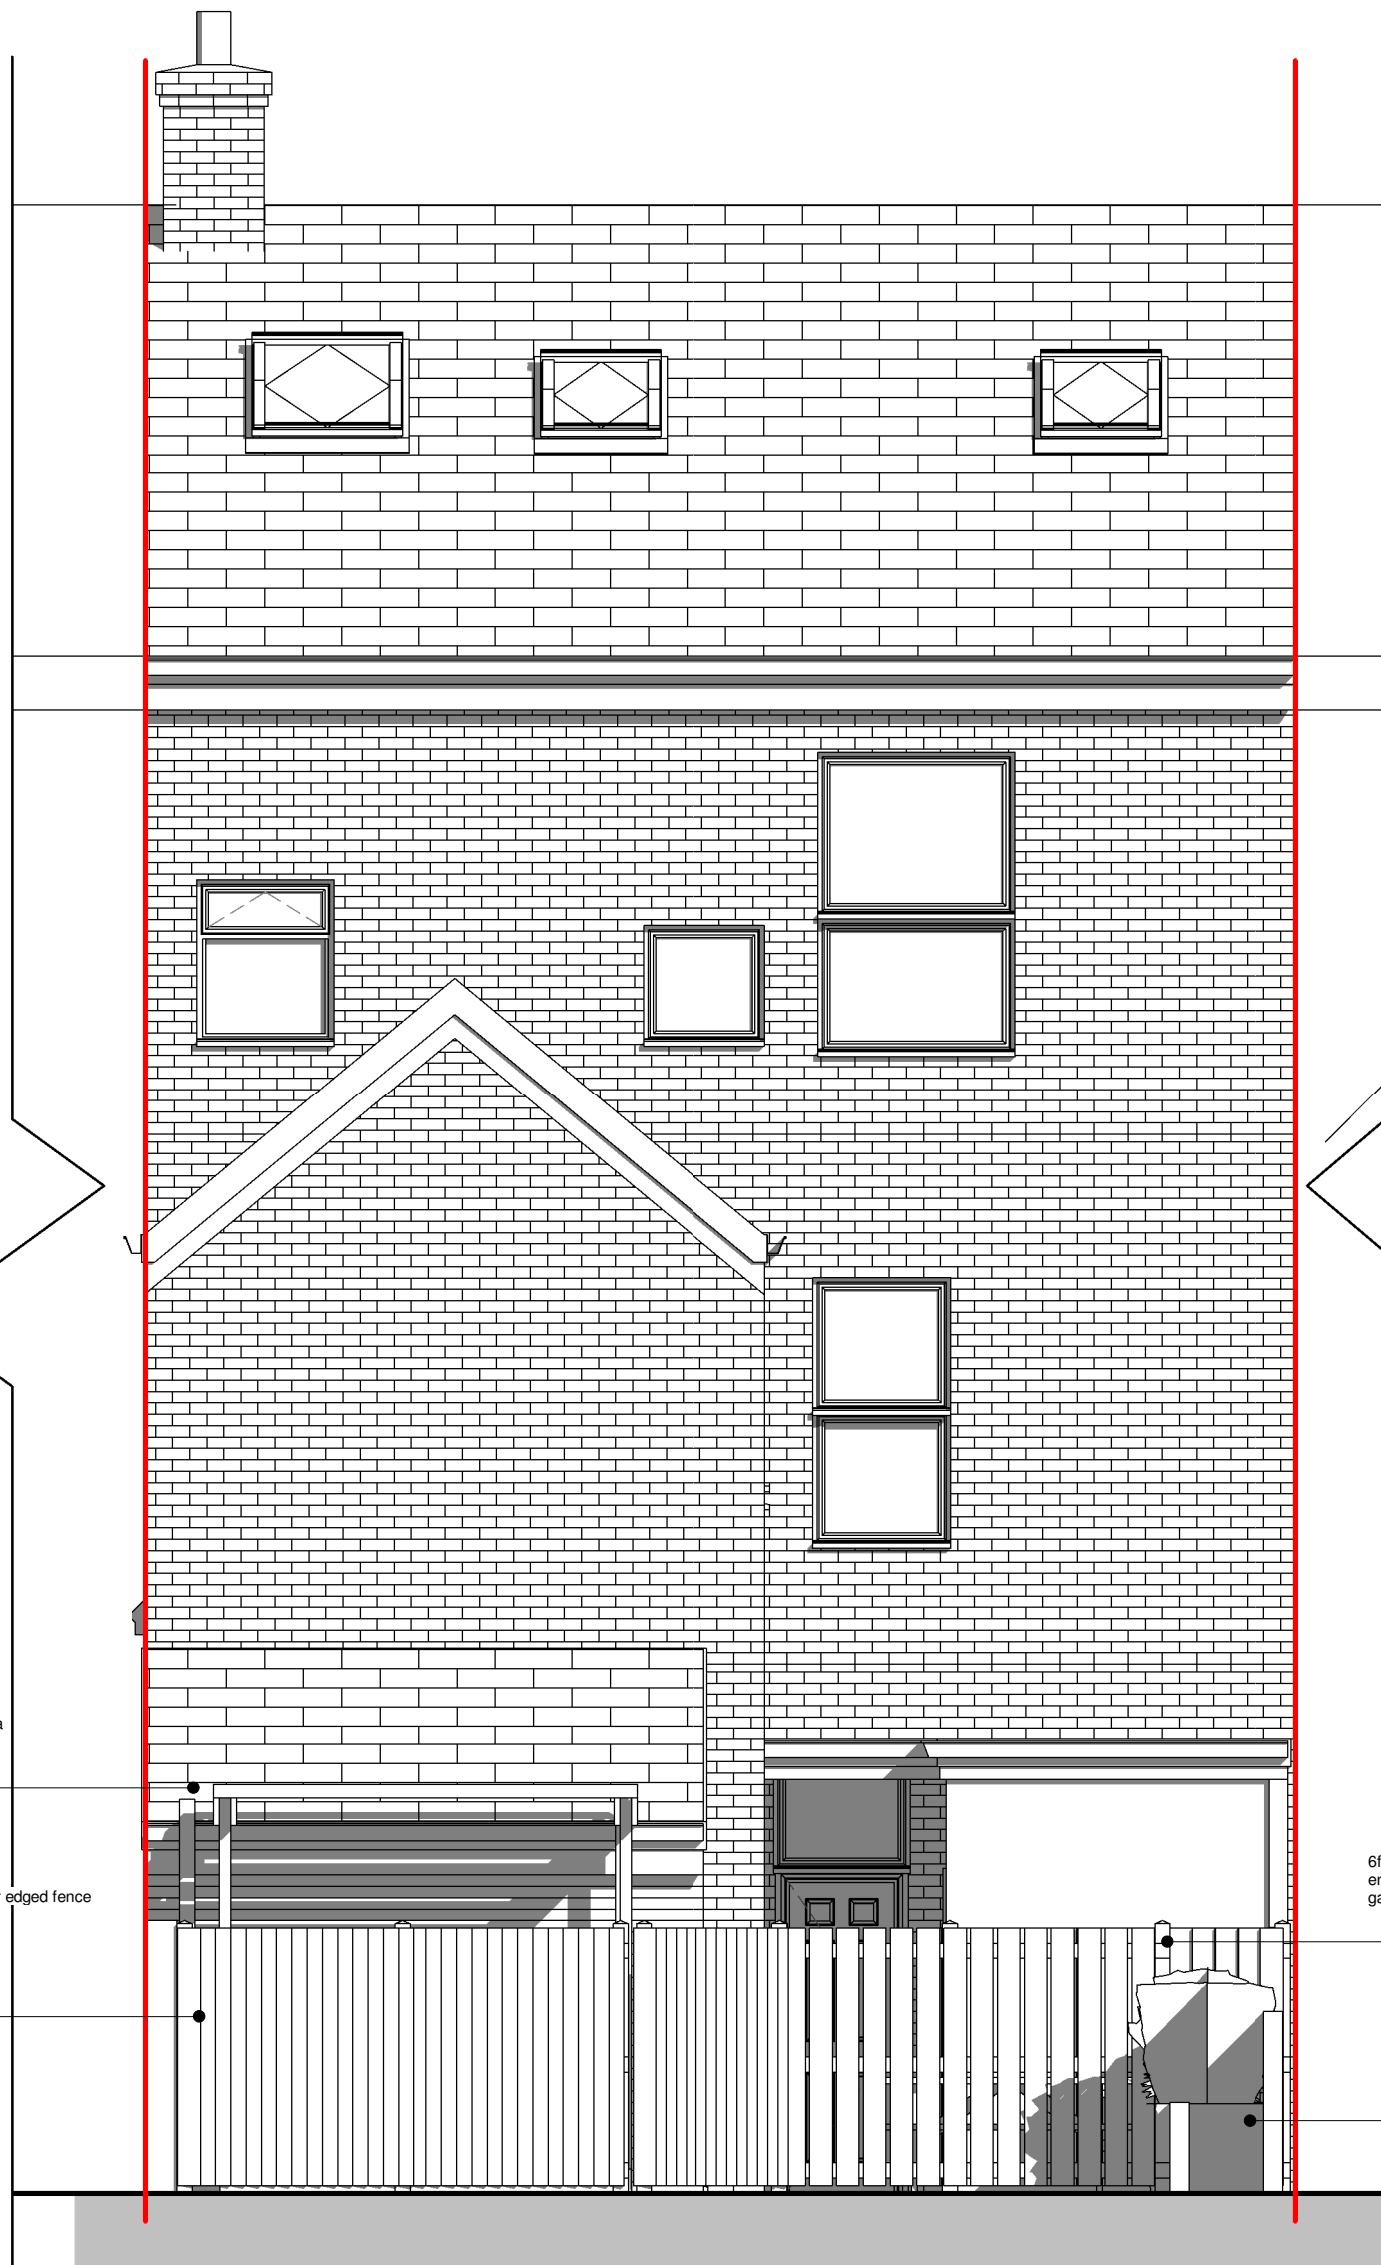

6ft timber fencing enclosing beer garden

Raised planters

Front Elevation
1 : 50

Rear Elevation
1 : 50

Do not scale from this drawing, any dimensions show are indicative only and are subject to verification onsite. The contractor is to set out, check and co-ordinate all dimensions on site during the course of the works, this drawing is to be read in conjunction with all other plans, structural calculations and specifications.

All works to be carried out in accordance with the latest appropriate codes of practice and to comply with current building regulation Prior to commencement of the building works the contractor should:

1. Ensure that all drawings are approved for used by the planning department and (if applicable) by building control.
2. Inform the building control department that works have commenced onsite.
3. Verify the boundary lines and ground conditions, including checking of all the services (gas, water, electric, telecom and sewers) prior to any excavation work.
4. Request a copy of the party wall award where works affect a party wall or involve excavations with in 3m of adjoining buildings.
5. Where the works include demolition to ensure that all elements of the building and adjoin structures are accounted for and that all necessary propping and temporary works are in place.
6. Works carried out under a building notice or prior to the approval of the drawings all works are at the contractors own risk.
7. Any discrepancies either between the written dimension and the site dimensions or between the drawing and other consultants/ suppliers drawings should be brought to the attention of the client.

No.	Description	Date

CODE	SUITABILITY DESCRIPTION
STATUS	PURPOSE OF ISSUE



PROJECT
24 Station Road, Port Talbot

TITLE
Proposed Elevations

CLIENT
Afan Ales & Fine Wines

DRAWN BY CCS	CHECKED BY Client	DATE 26/02/2024
SCALE (@A2) 1 : 50	PROJECT NUMBER 26022024	REV
DRAWING NUMBER A204		