


Proposed GEA 1,998 m²
Proposed GIA 1,910 m²

Refer to 170466 - 2310 for Proposed Site Plan
Refer to 170466 - 2360 for Proposed Roof Plan

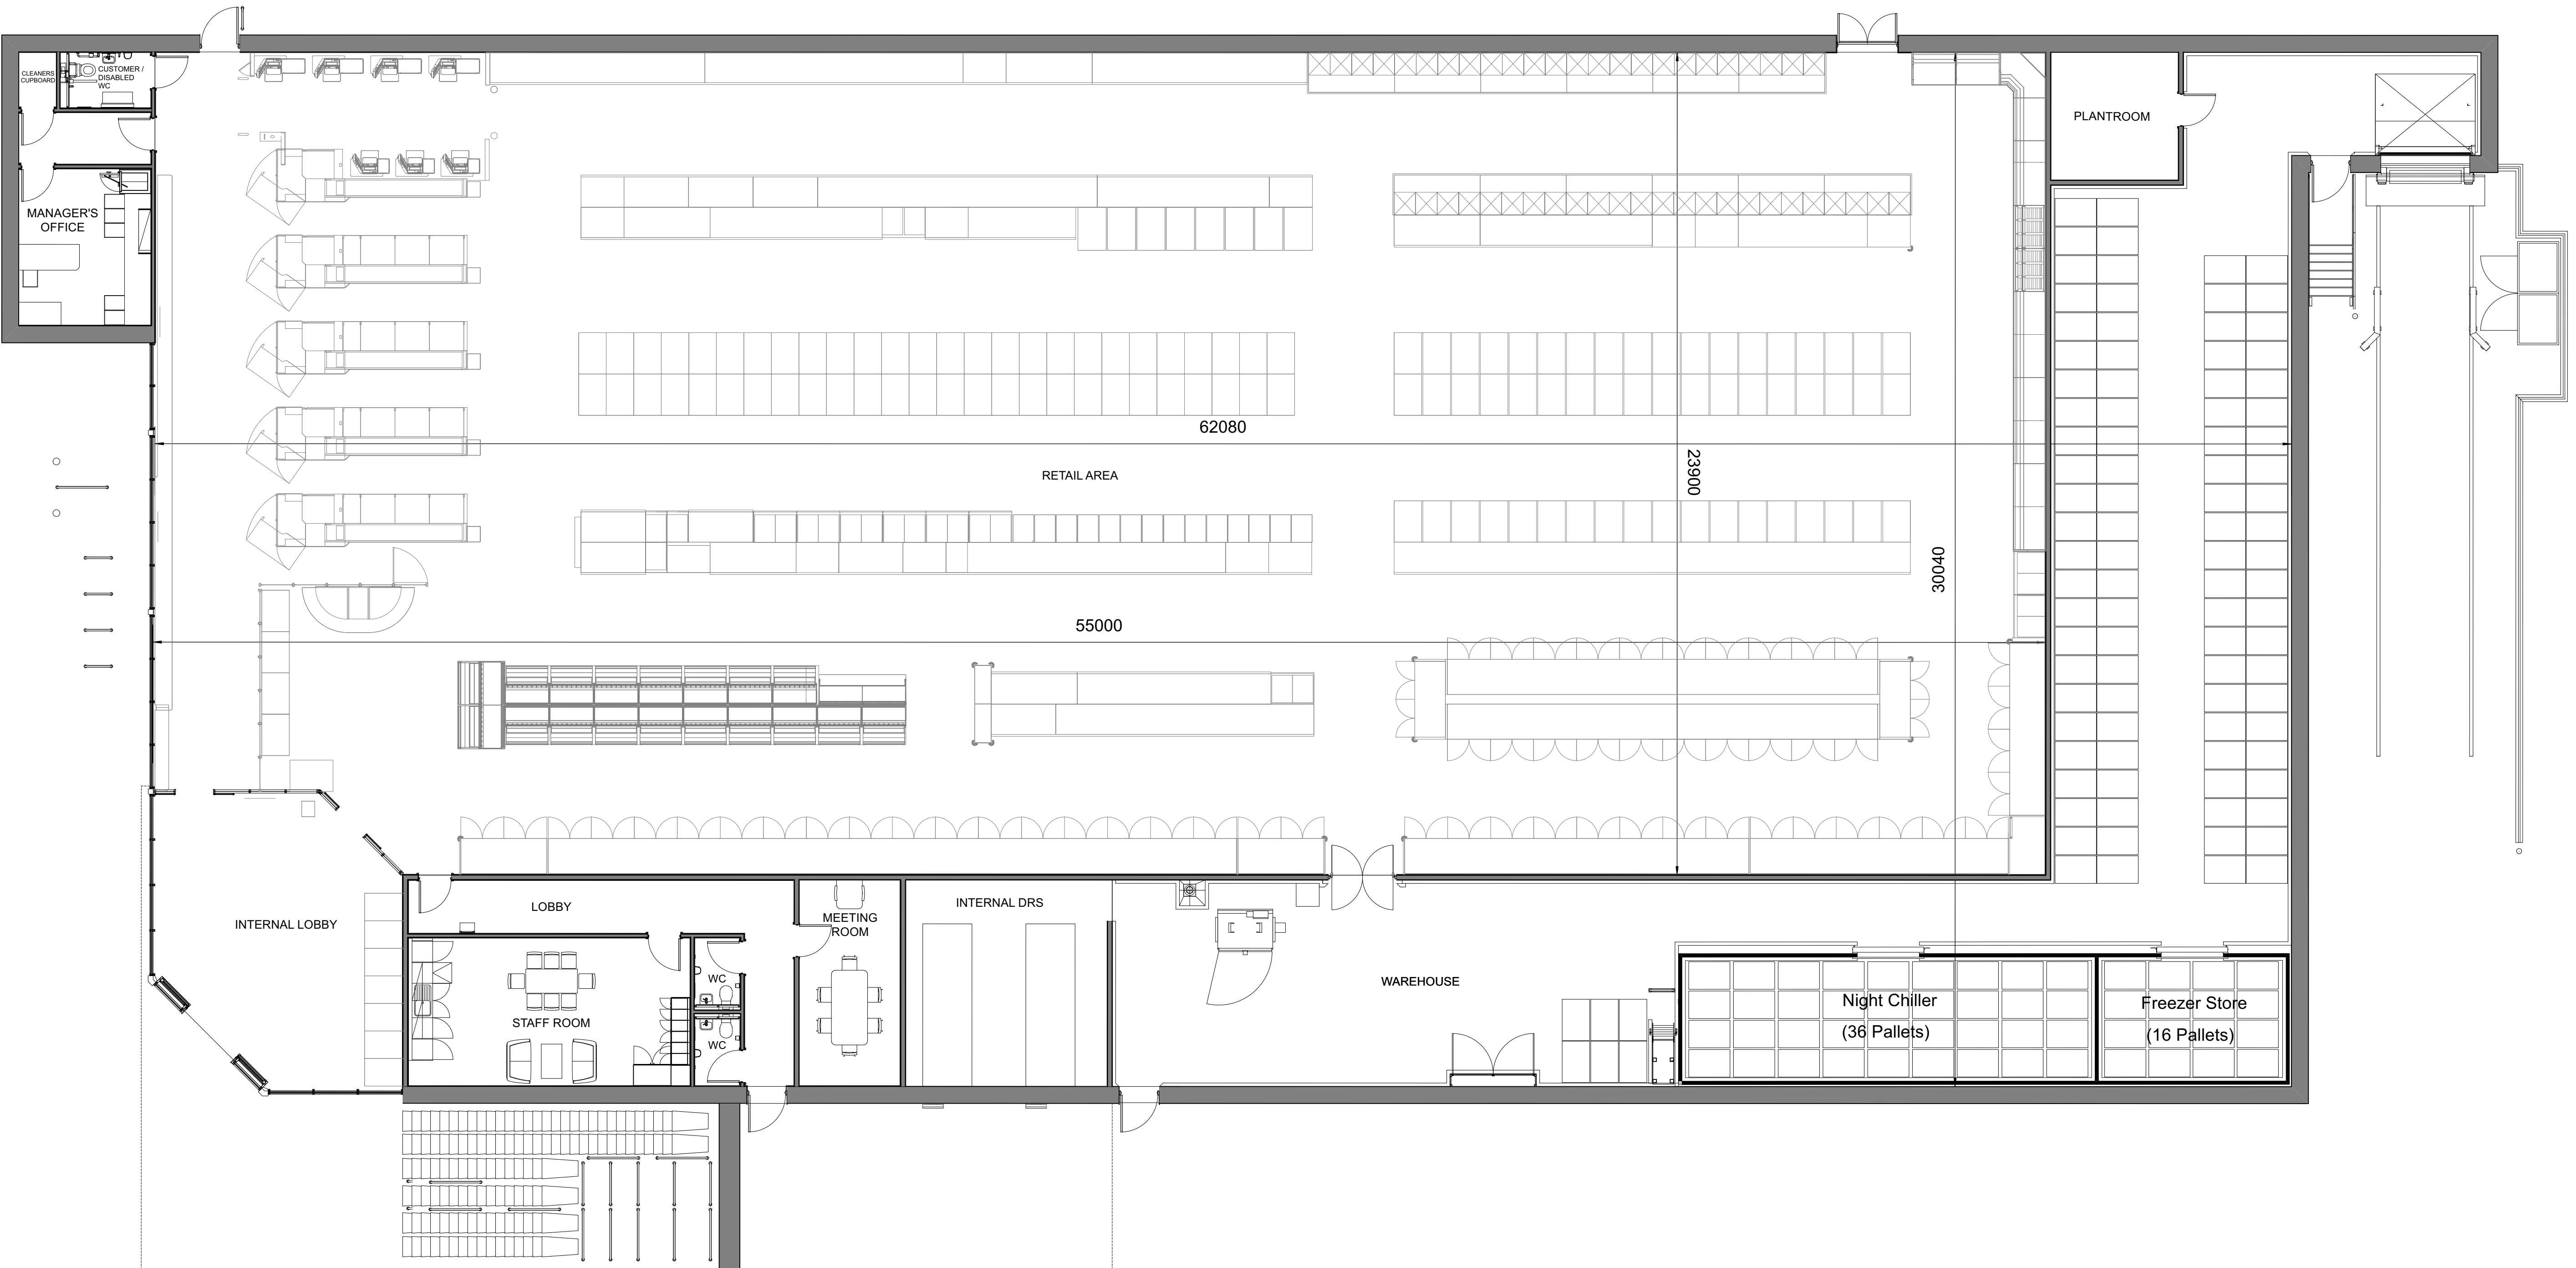

Kendall Kingscott

Chartered Architects
Chartered Building Surveyors
Interior Designers
CDM Services

Glentworth Court, Lime Kiln Close
Stoke Gifford, Bristol BS34 8SR
+44 (0)117 931 2062
www.kendallkingscott.co.uk

Project: Burrows Yard, Afan Way, Port Talbot

Client: Aldi Stores Ltd

Scale: 1:100
Paper Size: ISO A1
Filename: 170466 PORT TALBOT_PLANNING.vwx

P01 26/04/2024 MP JS First Issue	
Rev	Date
Drawing Title	
PROPOSED FLOOR PLAN - ALDI	
Revision	
Project Number	Drawing Number
170466-2350	P01
Date	Drawn
26/04/2024	MP
Checked	JS
Purpose/Status	
PLANNING	