


1:100

0 5 10 15 20 M

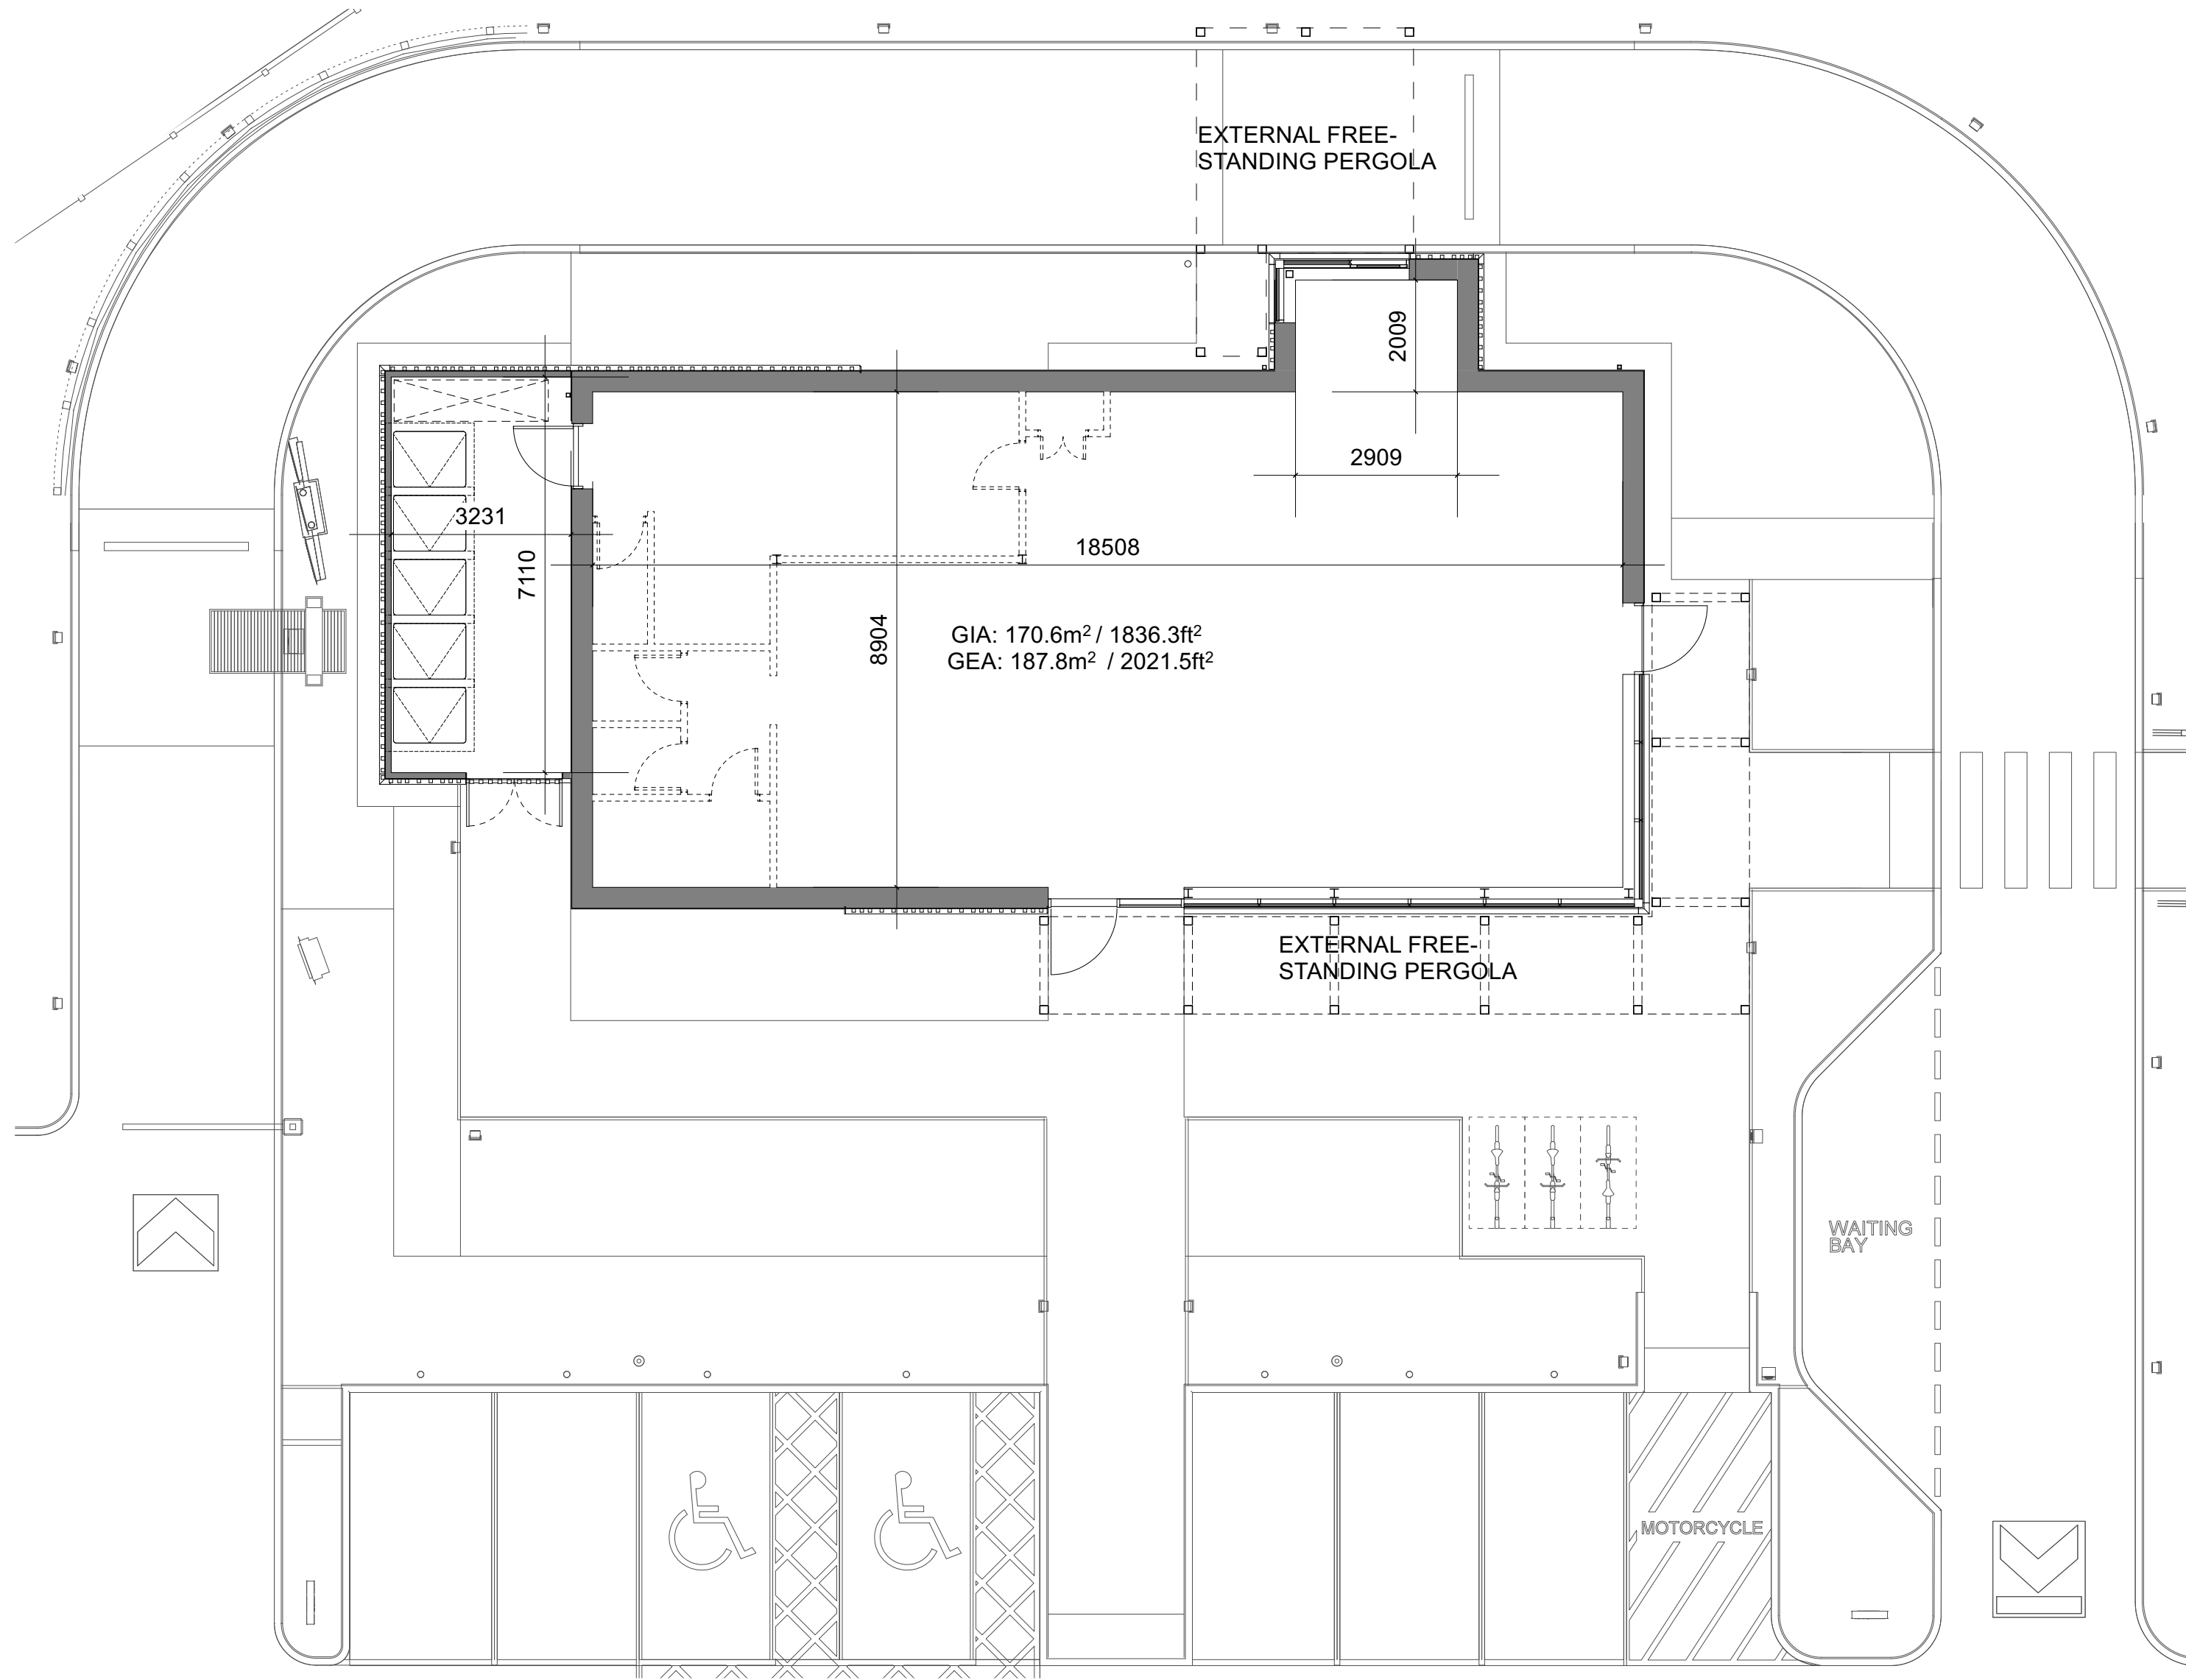

Chartered Architects
Chartered Building Surveyors
Interior Designers
CDM Services

Glentworth Court, Lime Kiln Close
Stoke Gifford, Bristol BS34 8SR
+44 (0)117 931 2062
www.kendallkingscott.co.uk

Project
Burrows Yard, Afan Way, Port Talbot
Client
Aldi Stores Ltd

Scale 1:100
Paper Size ISO A2
Filename 170466 PORT TALBOT_PLANNING.vwx
© Copyright Do not scale this drawing

P01 26/04/2024 MP JS First Issue
Rev Date By Ap Note

Drawing Title
PROPOSED FLOOR PLAN -
STARBUCKS

Project Number	Drawing Number	Revision	
170466-2351	P01		
Date	Drawn	Checked	Purpose/Status
26/04/24	MP	JS	PLANNING

Check all dimensions and levels on site

Only to be used on the site for which designed. The electronic transmission of designs/information contained in this drawing is carried out entirely at the User's risk and Kendall Kingscott Ltd. will have no liability for any errors or inaccuracies arising therefrom. The production of amended or updated information from the said designs/information by the User is entirely the responsibility of the User and Kendall Kingscott Ltd. shall have no responsibility in respect thereof whatsoever.