


1:100

0 5 10 15 20 25 M

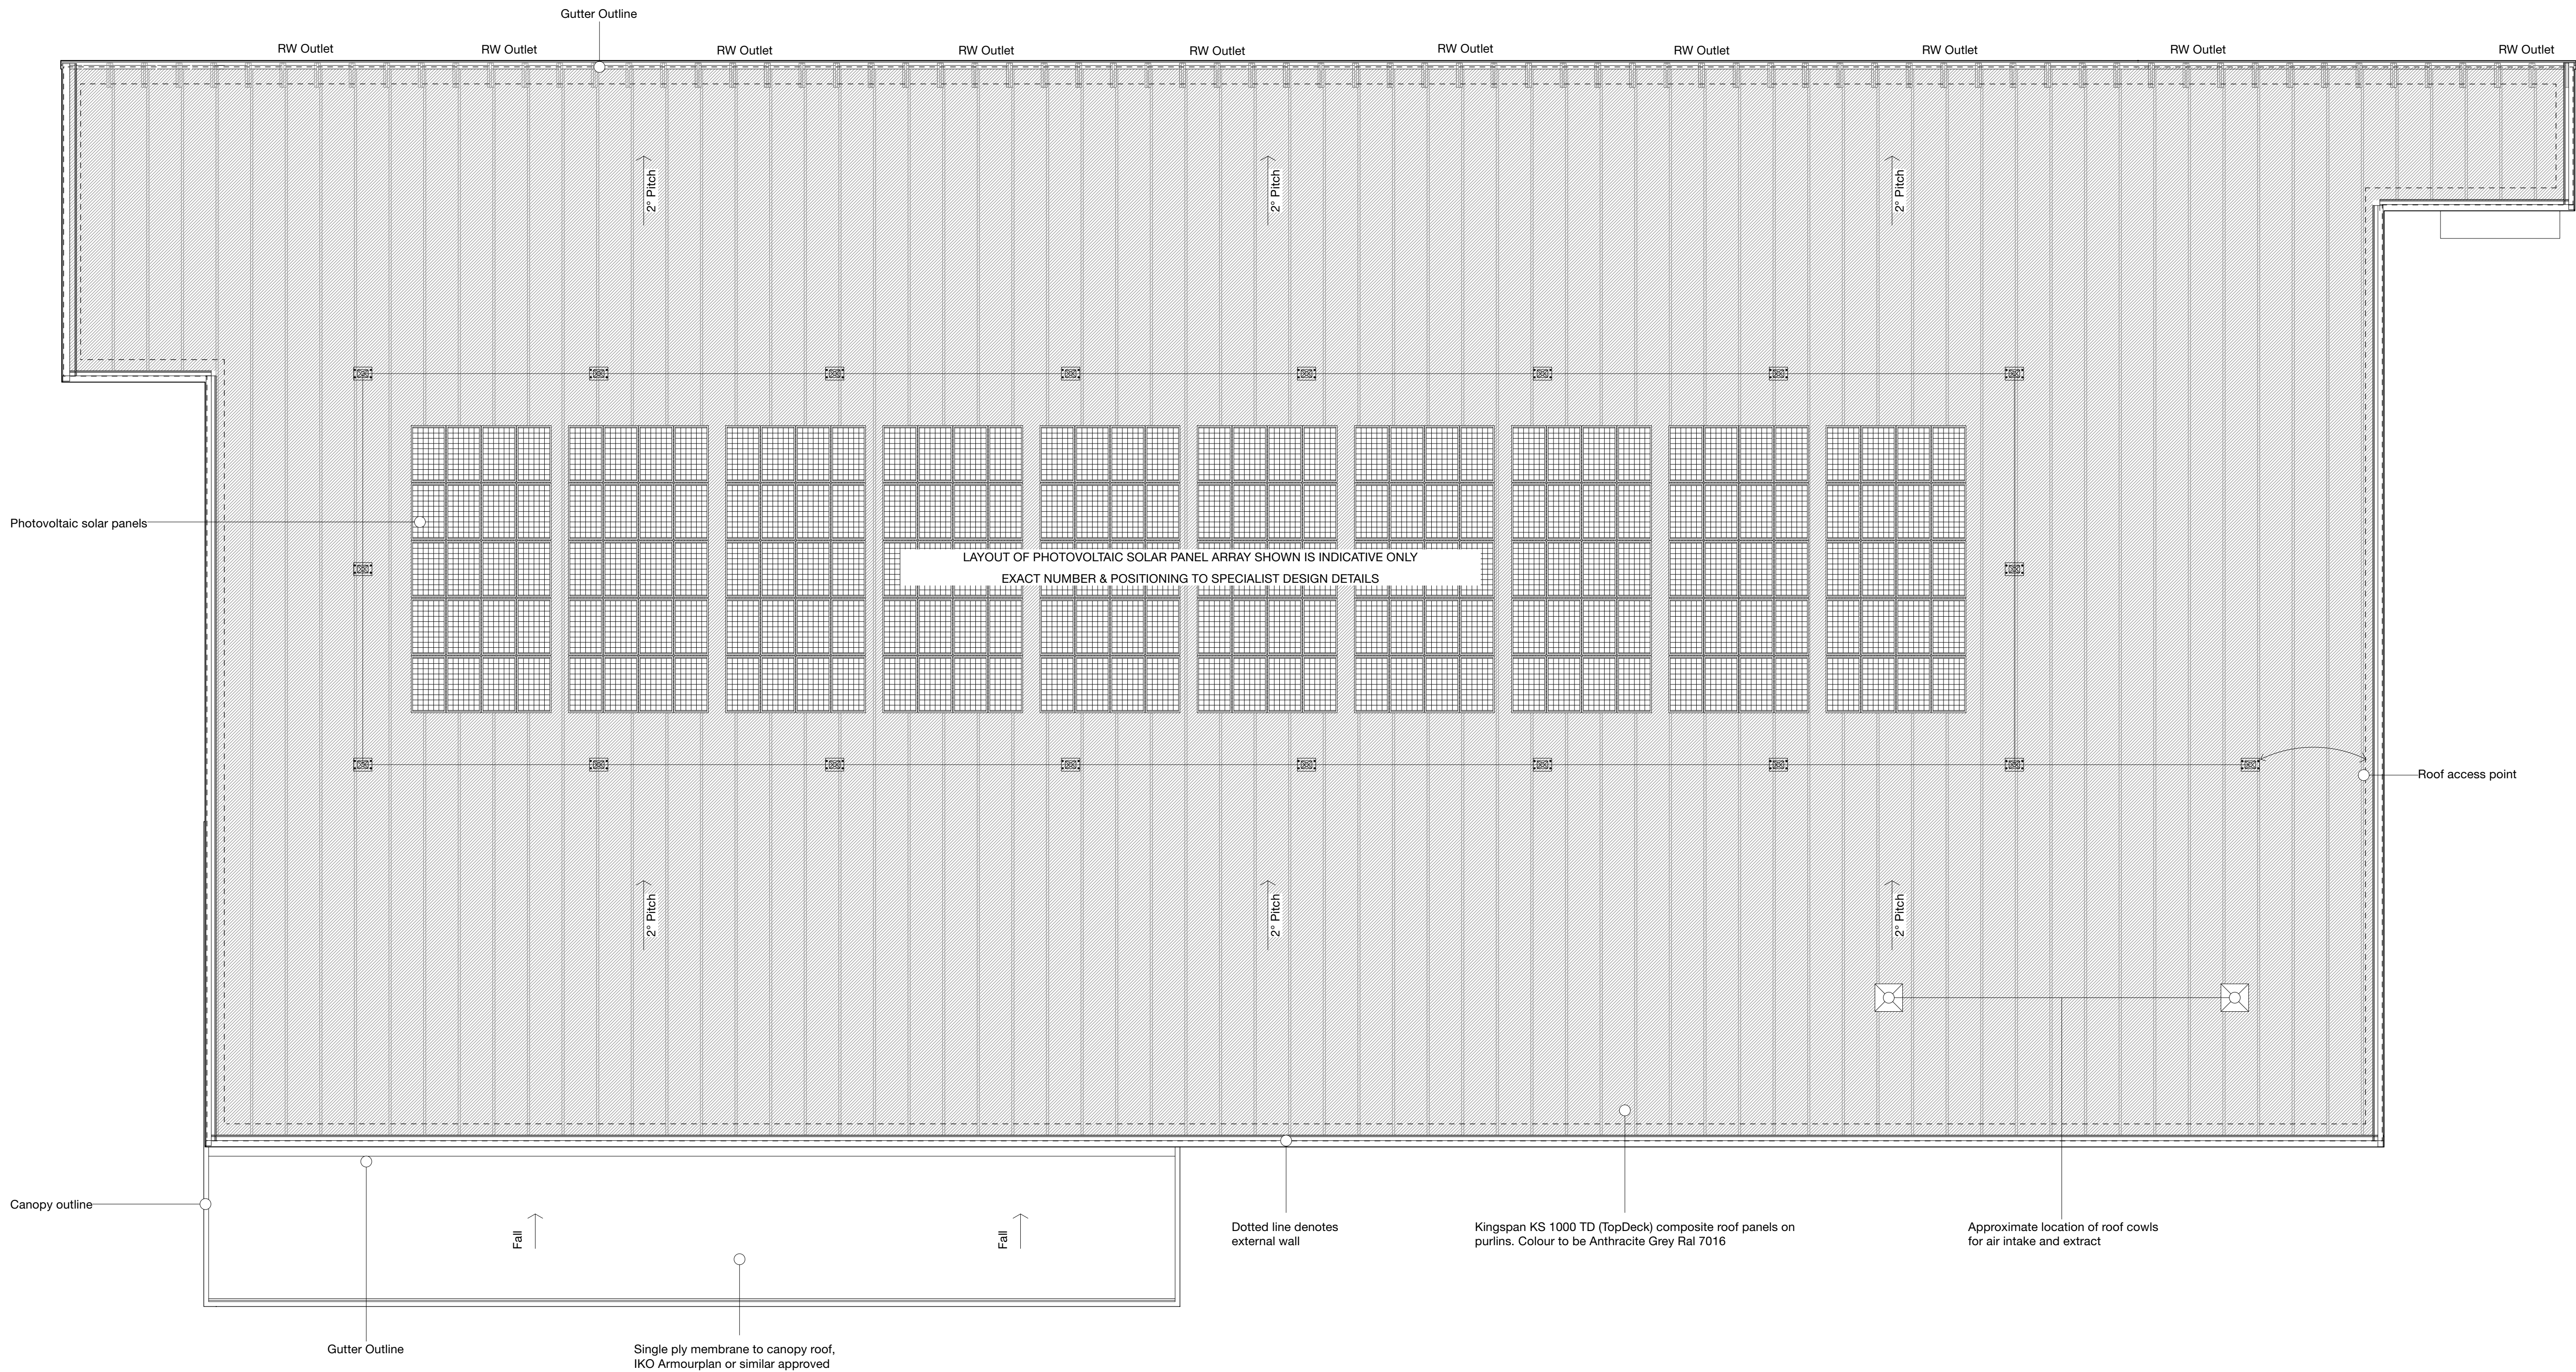

Kendall Kingscott
Chartered Architects
Chartered Building Surveyors
Interior Designers
CDM Services

Client
Aldi Stores Ltd
Glenworth Court, Lime Kiln Close
Stoke Clifford, Bristol BS34 8SR
+44 (0)117 931 2062
www.kendallkingscott.co.uk
© Copyright
Do not scale this drawing

Project
Burrows Yard, Afan Way, Port Talbot
Scale
1:100 ISO A1
Drawing Name
170466 PORT TALBOT_PLANNING.vwx
Check all dimensions and levels on site

P01 26/04/2024 MP JS First Issue
Rev. Date By App Note

Drawing Title
PROPOSED ROOF PLAN - ALDI

Project Number	Drawing Number	Revision
170466-2360	P01	P01
Date	Drawn	Checked
26/04/2024	JS	GS
Appoint/Status	PLANNING	

Only to be used on the site for which designed. The electronic transmission of design information contained in this drawing is carried out entirely at the user's risk and Kendall Kingscott Ltd. will have no liability for any errors or inaccuracies arising therefrom. The production of amended or updated information from the said design information by the user is entirely the responsibility of the user and Kendall Kingscott Ltd. shall have no responsibility in respect thereof whatsoever.