


1:100

0 5 10 15 20 M

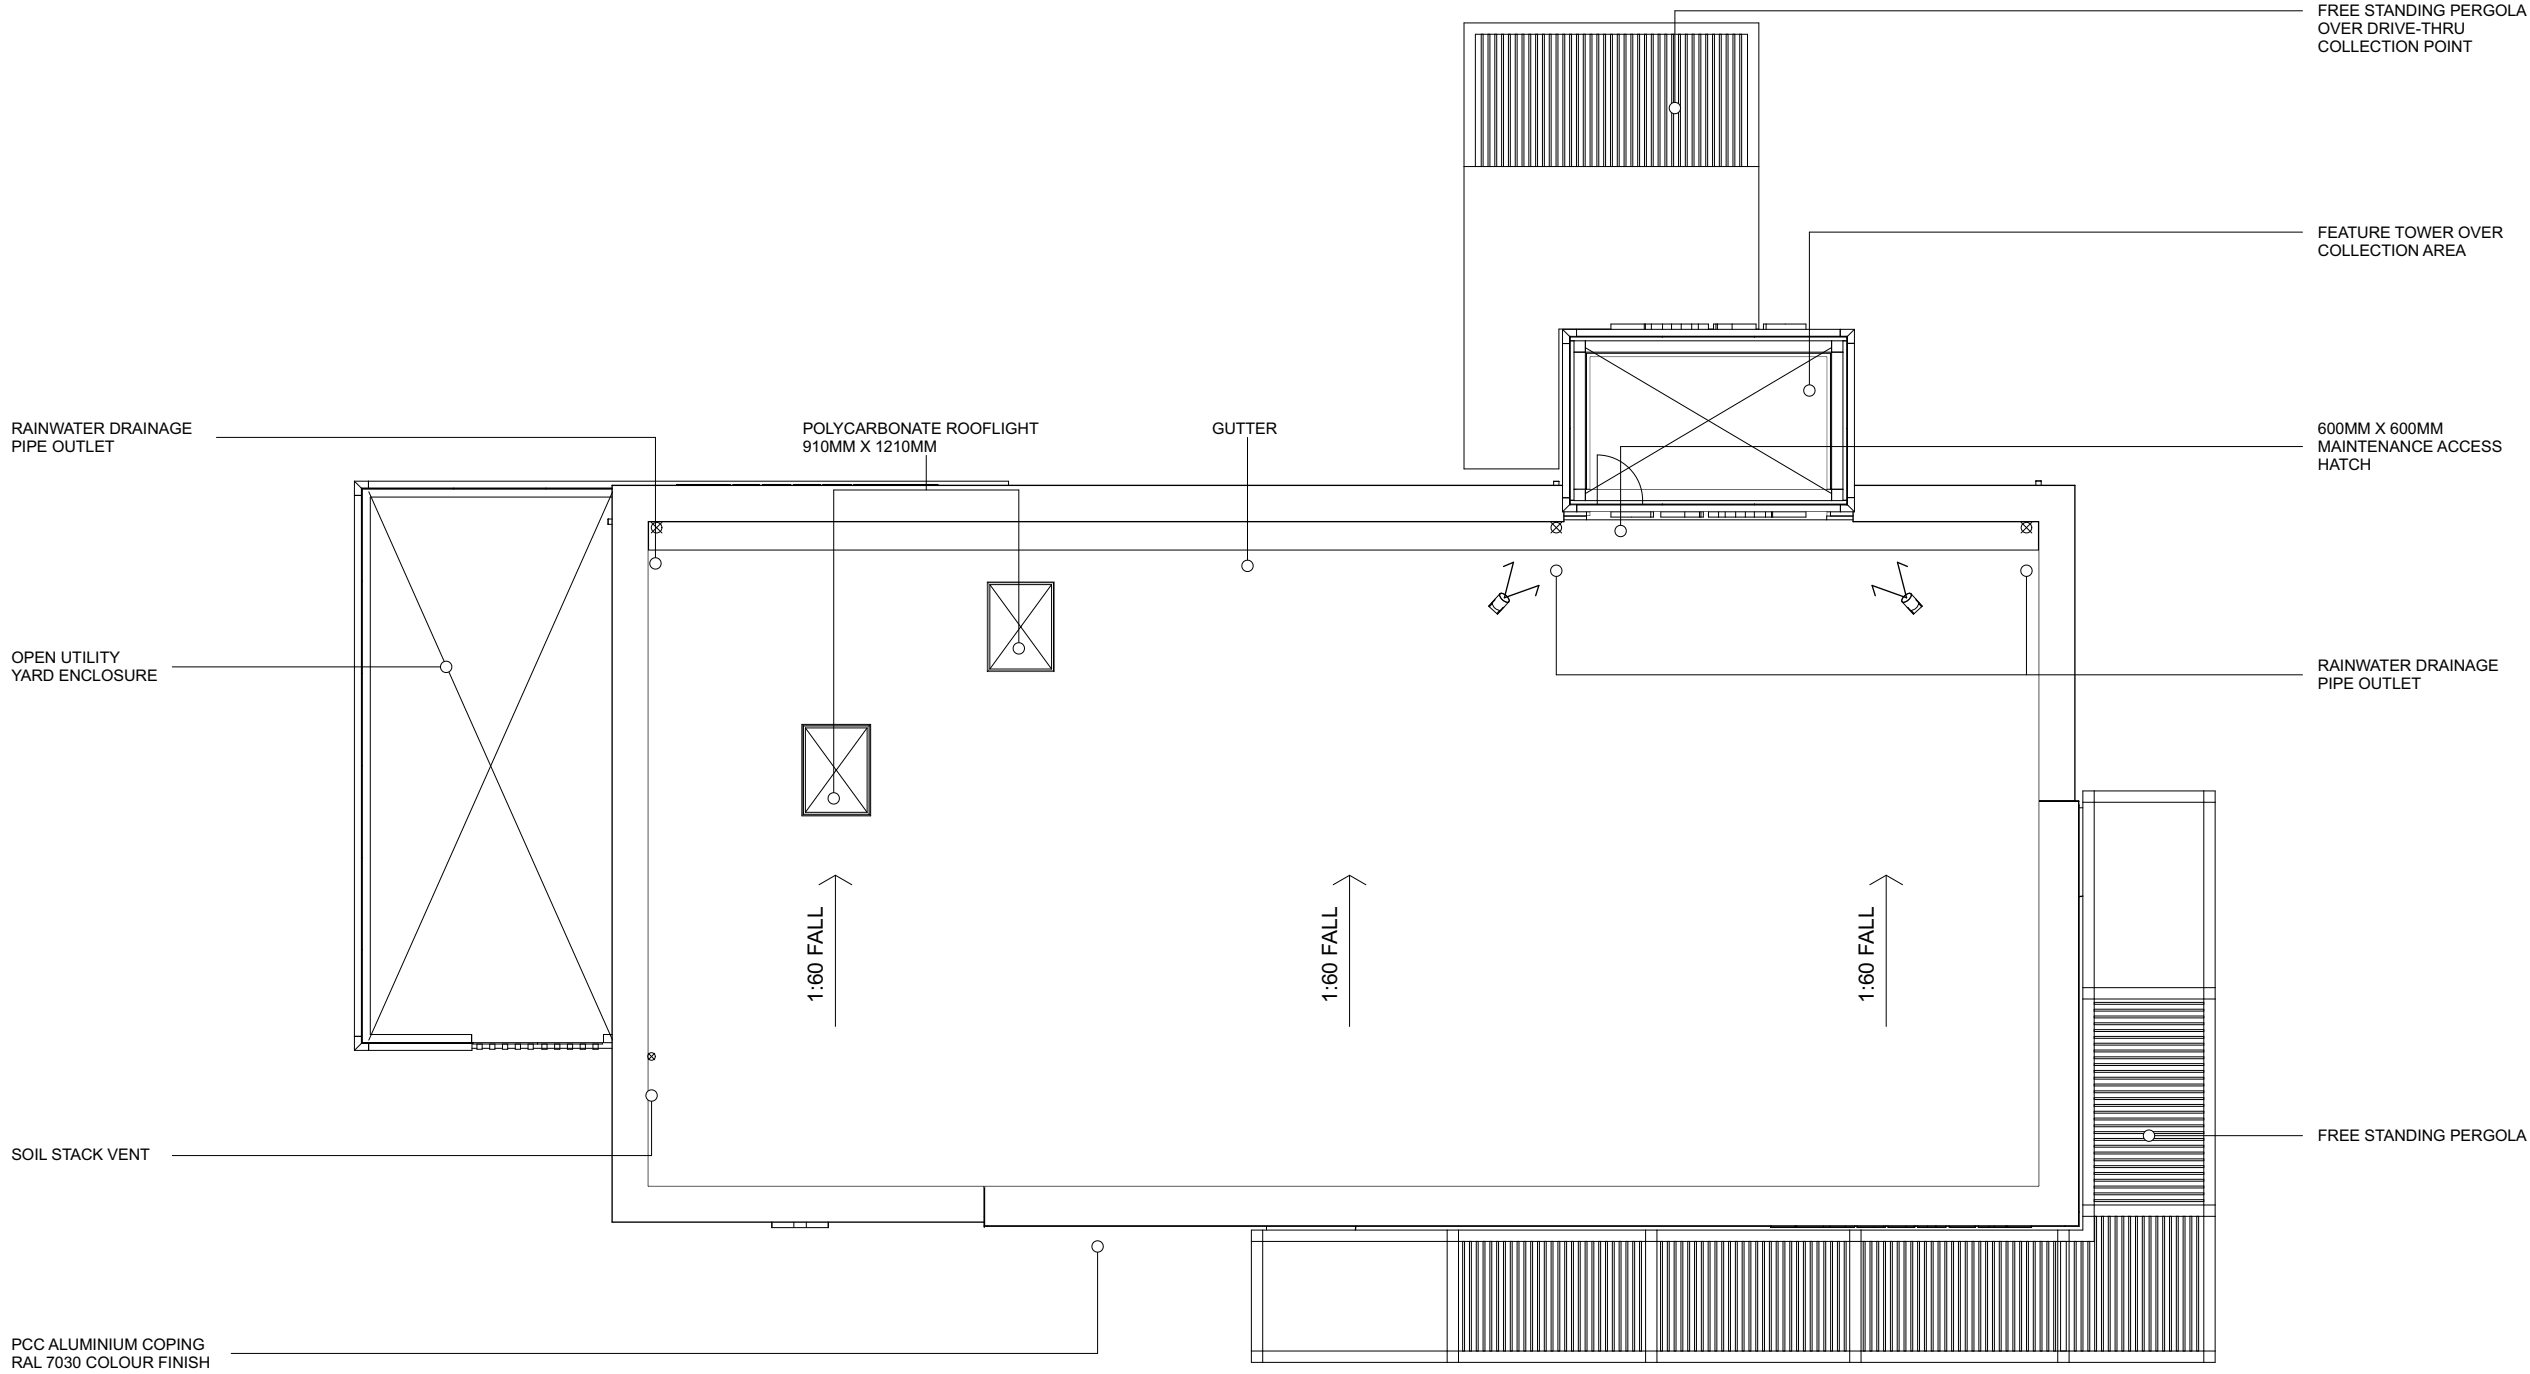

Chartered Architects
Chartered Building Surveyors
Interior Designers
CDM Services

Glentworth Court, Lime Kiln Close
Stoke Gifford, Bristol BS34 8SR
+44 (0)117 931 2062
www.kendallkingscott.co.uk

Project
Burrows Yard, Afan Way, Port Talbot
Client
Aldi Stores Ltd

Scale
1:100
Paper Size
ISO A2
Filename
170466 PORT TALBOT_PLANNING.vwx
© Copyright
Do not scale this drawing

P01 26/04/24 MP JS First Issue
Rev Date By Ap Note

Drawing Title
**PROPOSED ROOF PLAN -
STARBUCKS**

Project Number
170466-2361
Drawing Number
P01

Date
26/04/2024
Drawn
JS
Checked
GS
Purpose/Status
PLANNING

Check all dimensions and levels on site

Only to be used on the site for which designed. The electronic transmission of designs/information contained in this drawing is carried out entirely at the User's risk and Kendall Kingscott Ltd. will have no liability for any errors or inaccuracies arising therefrom. The production of amended or updated information from the said designs/information by the User is entirely the responsibility of the User and Kendall Kingscott Ltd. shall have no responsibility in respect thereof whatsoever.